



AGENDA

CITY OF HUNTINGTON PARK PLANNING COMMISSION

Wednesday, April 20, 2022 at 6:30 p.m.

**Huntington Park
Council Chambers
6550 Miles Avenue
Huntington Park, California 90255**

SPECIAL NOTICE REGARDING COVID-19

Hybrid virtual/in-person meetings are held pursuant to AB361 because state and local officials are recommending measures to promote social distancing. Members of the public may email their public comments to sforster@hpca.gov.

JOIN VIRTUALLY AT:

<https://zoom.us/j/97897123169?pwd=NkhsNEFacUZCMmJyVFRkOFBsQXZMd09>

OR PARTICIPATE BY PHONE AT:

- **Toll Free: 669-900-9128,**
- **Meeting ID: 978 9712 3169, then #**
- **Password: 632516**

*ATTENDEES WILL BE MUTED UNTIL THE PUBLIC PARTICIPATION PERIOD IS OPENED. If you are joining by phone, press *9 to be placed in the queue to speak and *6 to unmute your line. Comments from the public are limited to 3 minutes per speaker.*

Given the health risks associated with COVID-19, the City is encouraging members of the public to submit their comments and questions in writing, for Planning Commission considerations, by sending them to the Secretary of the Planning Commission at planning@hpca.gov or sforster@hpca.gov. All comments and questions will be read during the meeting.

If you wish to attend the Planning Commission meeting public to observe and offer public comment telephonically. We ask that members of the public in attendance use social distancing practices. Please contact the Secretary of the Planning Commission in advance at (562) 584-6210, for any questions and to make the correspondent arrangements.

Any person who requires a disability-related modification or accommodation, including auxiliary aids or services, in order to participate in the regular meeting of the Planning Commission, request such modification, accommodation, aid or service by contacting the City Clerk's Office either in person at 6550 Miles Avenue, Huntington Park, California or by telephone at (323) 584-6230. Notification in advance of the meeting will enable the City to make reasonable arrangements to ensure accessibility to this meeting.

NOTE: Any person who has a question concerning any agenda item may contact the Community Development Department at (323) 584-6210. Materials related to an item on this agenda are available for inspection in the office of the Community Development Department at 6550 Miles Avenue, Huntington Park, California during the hours of 7:00 a.m. to 5:30 p.m., Monday through Thursday.

Assembly Bill No. 2674 amended several provisions of the Ralph M. Brown Act (Section 54950 et seq. of the Government Code) effective January 1, 1987. This bill prohibits the legislative body from taking any action on any item, which did not appear on the agenda, which was posted 24 hours prior to the Commission meeting. If action is necessary on subject matter, which the public presents, the matter should be presented in writing to the Planning Division for placement on the agenda by Thursday noon prior to the next Planning Commission meeting.

CALL TO ORDER

ROLL CALL

Chair Jonathan Sanabria
Commissioner Angelica Montes
Commissioner Eduardo Carvajal
Commissioner Erika Nuno
Commissioner Ricardo Barba-Ochoa

PLEDGE OF ALLEGIANCE

PUBLIC COMMENT

*For both open and closed session each speaker will be limited to three minutes per Huntington Park Municipal Code Section 2-1.207. Time limits may not be shared with other speakers and may not accumulate from one period of public comment to another or from one meeting to another. **This is the only opportunity for public input except for scheduled public hearing items.***

CONSENT ITEMS

All matters listed under the Consent Calendar are considered to be routine and will be enacted by one motion. There will be no separate discussion of these items prior to the time the Commission votes on the motion unless members of the Commission, staff, or the public request specific items to be discussed and/or removed from the Consent Calendar for separate action.

REGULAR AGENDA

PUBLIC HEARING

CASE NO. 2020-04 CUP/DP – CONDITIONAL USE PERMIT/DEVELOPMENT PERMIT – A REQUEST FOR A CONDITIONAL USE PERMIT AND DEVELOPMENT PERMIT TO ALLOW CONSTRUCTION AND OPERATION OF A NEW 4,969 SQUARE FOOT AUTOMATED DRIVE-THRU CAR WASH WITH SELF-SERVE VACUUM STALLS AND VENDING MACHINES AT 3100 E. FLORENCE AVENUE, WITHIN THE COMMERCIAL GENERAL (CG) ZONE. ENVIRONMENTAL ASSESSMENT: MITIGATED NEGATIVE DECLARATION— THIS PROJECT WILL HAVE A LESS THAN SIGNIFICANT IMPACT ON THE ENVIRONMENT WITH THE INCORPORATION OF MITIGATION MEASURES.

RECOMMENDATION OF ITEM UNDER CONSIDERATION:

1. Conduct a Public Hearing;
2. Take Public Testimony; and
3. Continue the consideration of this item to the regularly scheduled Planning Commission meeting of May 18, 2022.


STAFF COMMENTS

PLANNING COMMISSION COMMENTS

ADJOURNMENT

The City of Huntington Park Planning Commission will adjourn until next regular meeting on Wednesday, May 18, 2022 at 6:30 p.m.

I, Steve Forster, hereby certify under penalty of perjury under the laws of the State of California that the foregoing notice and agenda was posted at City of Huntington Park's City Hall and made available at www.hpca.gov on the 14th of April, 2022.

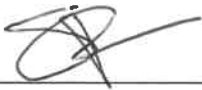A handwritten signature in black ink, appearing to be 'SF' or similar initials, written over a horizontal line.

Steve Forster
Interim Community Development Director



CITY OF HUNTINGTON PARK

PLANNING DIVISION AGENDA REPORT

DATE: APRIL 20, 2022

TO: CHAIRPERSON AND MEMBERS OF THE PLANNING COMMISSION

FROM: STEVE FORSTER, INTERIM DIRECTOR OF COMMUNITY DEVELOPMENT

BY: JASON WASMUND, CONTRACT ASSOCIATE PLANNER

SUBJECT: 3100 FLORENCE AVENUE: NEW CAR WASH
PLANNING COMMISSION CASE NO. 2020-04 CUP DP

RECOMMENDATION:

That the Planning Commission:

1. Receive a presentation of the project from City staff,
2. Conduct a public hearing and receive public testimony,
3. Provide comments on the project, and
4. Continue the consideration of this item to the regularly scheduled Planning Commission meeting of May 18, 2022.

BACKGROUND:

The 38,198 square foot (0.876 acre) site contains two existing Assessor's parcels identified by the 3100 Florence Avenue address: APN 6212-001-060 and APN 6212-001-061. The site is developed with an existing approximately 11,718 square foot two-story office building built in 1980 (per LA County Assessor) and a related parking lot with access from Florence Avenue. The office building is in a deteriorated condition.

The site is zoned Commercial General (CG) and is designated General Commercial in the General Plan. The site is bounded by Florence Avenue to the north (with commercial, religious, and residential use beyond), commercial properties to the east and west, and residential properties to the south.

PLANNING COMMISSION AGENDA REPORT

CASE NO. 2020-04 / 3100 Florence Ave.

April 20, 2022

Page 2 of 6



REQUEST/PROPOSED PROJECT:

Leedco Engineers, Inc., on behalf of the property owner, Moogun Investment, LLC, submitted an application for a Conditional Use Permit and Development Permit to develop and operate a new automated drive-thru car wash at 3100 Florence Avenue.

Proposed Work

The following development work is proposed:

- Demolish the existing 11,718 square foot office building and remove all of the existing site improvements including all parking lot paving, trash enclosure, equipment cabinets, parking lot planters, all existing property line walls, and all existing vegetation including trees.
- Construct a 4,969 square foot car wash building with related development including
 - o Four vacuum canopies totaling 3,963 square feet and one 192 square foot paystation canopy
 - o 192 square foot vacuum pump enclosure and other utility structures
 - o 34 parking space parking area including drive aisles, queuing and exit lanes
 - o Stormwater infiltration system
 - o Wastewater clarifier system and associated water recycling system
 - o Property line walls and freestanding pole sign
 - o Approximately 7,498 square feet of landscaped area
- Construct the following improvements in the public right-of-way:
 - o Remove existing driveway at west end of site
 - o Widen existing driveway at Mission Place intersection
 - o Install new right-turn-exit-only driveway near east end of site
 - o Remove street tree and relocate existing tree well to accommodate new driveway
 - o Install new fire hydrant

Proposed Business Operation

The proposed automated drive-thru car wash will be operated by the project owner, Moogun Investment, LLC. The owner has developed similar car washes in Los Angeles, as described

PLANNING COMMISSION AGENDA REPORT

CASE NO. 2020-04 / 3100 Florence Ave.

April 20, 2022

Page 3 of 6

in their business operational plan (see exhibit). The proposed automated car wash will require three employees to operate and the applicant proposes to operate the car wash from 7:00 am through 9:00 pm, 7 days per week. Customers will pay at an entrance kiosk, then drive into the car wash tunnel guided by an employee, remain in the car while the conveyor take the car through the tunnel, and after exiting the tunnel, drive to a vacuum station to vacuum the car themselves. Customers will have access to car care products provided by a vending machine located in an alcove within the car wash building.

ANALYSIS:

Pursuant to the Huntington Park Municipal Code (HPMC) section 9-4.202, car washes are allowed provided a Conditional Use Permit (CUP) has been granted by the Planning Commission. In addition, HPMC 9-4.203.2.G requires approval of a Conditional Use Permit for a drive-thru establishment, and HPMC 9-4.203.2.R requires approval of a Minor Conditional Use Permit for vending machines. The Planning Commission will review the drive-thru car wash with vending machines as a single conditional use permit. HPMC 9-2.1003 requires approval of a Development Permit for a new commercial building. As the review authority for the project, the Planning Commission will review the Development Permit for the project.

Environmental Review

Pursuant to the California Environmental Quality Act (CEQA), staff has prepared an Initial Study of the project which concluded that the project will not have a significant adverse impact on the environment, with the implementation of required mitigation measures during the development and operation of the project. The mitigation measures addressing the areas of Air Quality, Biological Resources, Cultural Resources, Noise, Tribal Cultural Resources, and Mandatory Findings of Significance are included in the Mitigation Monitoring Program. The Mitigation Monitoring Program is part of the Initial Study/Mitigated Negative Declaration document package in the attached exhibits. The applicant has agreed to the mitigation measures.

Because the proposed Initial Study/Mitigated Negative Declaration is undergoing the required statewide and local review period which will conclude on May 12, the Planning Commission cannot adopt the required Mitigated Negative Declaration or approve the project until after the review period is completed.

Site Code Issues, Neighborhood Issues, & Expected Conditions of Approval

Staff recommends conditions of approval to address neighborhood effects and consistency with the Huntington Park Municipal Code:

- Operational noise:
 - o The latest version of the plans proposes an increase in the height of the south property line retaining wall from the 6.5 feet analyzed in the noise study to 8 feet, with the east 90 feet of nearest the car wash drying system at 10 feet in height. Staff believes that these heights are more than adequate to shield the adjacent residents from operational noise.

PLANNING COMMISSION AGENDA REPORT

CASE NO. 2020-04 / 3100 Florence Ave.

April 20, 2022

Page 4 of 6

- o It is unclear if the paystation kiosks will make any audible noise. The HPMC requires that drive-thru order speakers are certified by an acoustical engineer not to exceed 60 decibels at the residential property line.
 - o To ensure the winding down of business activities prior to the applicant's proposed closure at 9:00 pm, staff recommends a condition of approval to not accept new vehicles in the car wash queue after 8:00 pm.
- Site/parking lot features:
 - o Revise the height of the front wall from 3.5 feet to 3 feet, because the HPMC limits the height of walls that are adjacent to the 5-foot front yard setback in the CG zone to 3 feet in height.
 - o Wheelstops make a parking lot more difficult to clean and present a hazard to low-clearance vehicles (e.g., the stakes or stops can catch on the front bumper of a vehicle and rip the bumper off as the vehicle backs out). Staff recommends elimination of the wheelstops, or specification of a 4" height continuous curb instead.
 - o A condition of approval to submit the paystation kiosk design for staff review and approval prior to the issuance of building permits, as there are development standards that apply to drive-through menu boards, in addition to ensuring a low noise level discussed above.
- Landscaping & equipment screening:
 - o The landscape plans show 26 24-inch box trees to be planted on site, which meets the minimum requirements.
 - o The transformer is proposed to be covered with artificial ivy to screen it from view of the queuing vehicles. (L-1 and A-10 Det. 6)
 - o Prior to building permit issuance, per HPMC, landscape and irrigation plans will need to be signed and stamped by a landscape architect licensed in the State of California.

Project Design

The applicant is proposing an Art Deco design for the main car wash building, which is a significant improvement over the applicant's previous submittals. Many aspects of the design are well-developed, and staff has identified opportunities for further refinement of the design. Staff has the following comments for additional improvement of the project design:

- Restudy the wall areas with cross joints and square targets. In the examples of existing Art Deco and Streamline Moderne architecture provided by staff and the applicant, lines are always parallel, and there are no square targets.
- Color:
 - o Accent colors: HPMC 9-3.103.3.A(2) states that "Special architectural features may use brighter colors as an accent. Colors shall complement the body colors of the building, as well as highlight decorative details..."
 - The "Neon Blue" by Cardinal (Blue 90 Gloss T009 BL01) and (Blue Hammer T013-B468), specified for the window frames, paystation canopy posts, and vacuum hoses, doesn't complement the off-whites, siennas, grays, and reds used elsewhere in the project.
 - The Cardinal Red 90 Gloss T009 RD01, specified for the paystation canopy fascia, metal awnings, vertical fins, and vacuum canopy roof,

PLANNING COMMISSION AGENDA REPORT

CASE NO. 2020-04 / 3100 Florence Ave.

April 20, 2022

Page 5 of 6

appears to be too intense of a red to complement the off-whites, siennas, and grays used elsewhere in the project. The color chip on the board is an inaccurate representation of the proposed red; the color chip in the Cardinal brochure is more accurate. Staff recommends a less intense red; perhaps in a matte finish—fins on Art Deco buildings typically have a subdued, matte finish, unless the fin is part of a sign.

- o Background colors: Simplify the two background colors to one background color, as every example of Art Deco/Streamline Moderne architecture has a single background color and one or two complementary accent colors.
- Windows:
 - o Glass: The plans specify “opaque 15% tinted frosted blue” for the main windows at the car wash tunnel. A sample of this glass has not been provided. A principle of car wash design for the last 60 years is that it’s important to see the cars being washed. Furthermore, a principle of good design is that windows, especially at a storefront level, should allow views to the interior so that interior activity is visible. For these reasons, staff recommends specification of clear untinted glass.
 - o Muntins: “Grids”—to provide the depth of detail, all muntins shall be exterior to the glass. A condition of approval will require staff review of window product description specifications and section drawings prior to the issuance of a building permit.
- Wall lighting:
 - o Should be oriented vertically, and at the curved corners of the tower element, as originally proposed.
 - o Vertical wall lighting fixtures should be round instead of square when placed on round building features.
 - o The applicant shall provide nighttime wall lighting studies.
- Freestanding site lighting: Evaluate the 4-foot concrete base and bases of the “Huntington” light poles to ensure consistency with the Art Deco style, as a light pole base should be at the ground level.
- Graffiti-resistant coatings:
 - o The elevations state that “The 1st 9 feet of the building height must be painted with anti-graffiti paint.” Staff is concerned that an anti-graffiti coating would be a noticeable contrast from the matte finish integral stucco colors proposed. Staff will recommend a condition of approval to provide a sample application of paint or coating and the corresponding uncoated material for staff review and approval prior to application of the graffiti-resistant coating.
 - o Staff has a similar concern that the split face concrete block walls should also have a graffiti-resistant coating. Staff would also recommend a condition of approval to provide a sample application of clear coating with a matte finish that is not distinguishable from an uncoated wall for staff review and approval prior to application of the graffiti-resistant coating.
- Rear elevation: Simplify the areas between the pop-out columns for a cleaner appearance.

PLANNING COMMISSION AGENDA REPORT

CASE NO. 2020-04 / 3100 Florence Ave.

April 20, 2022

Page 6 of 6

- Fin decorations: Submit a detailed design of the fin decorations for staff review and approval prior to the issuance of a building permit. Based on information from the applicant, staff expects the decorations to be of tubular metal construction.
- Trash enclosure roof: The roof plan appears to indicate that the trash enclosure roof will be at a lower level than the main roof and subordinate to the main building, but the elevations indicate that the trash enclosure roof will be at the same level. Staff recommends studying various trash enclosure design options to arrive at the best design.
- Freestanding pole sign: Submit cross-sections of the pole cover and other sign details for staff review and approval to ensure consistency with the architectural design features, materials, and colors of the project. Staff recommends an opaque sign face with illuminated letters to provide a high-quality image.
- Building signs: An individual letters wall sign, or a vertical sign projecting from the corner of the tower, is recommended.

EXHIBITS:

- B: Business Operational Plan
- C: Initial Study/Mitigated Negative Declaration
- D: Transportation Impact Analysis
- E: Noise Impact Analysis
- F: Site Photographs
- G: Project Plans received March 17, 2022

NEW AUTOMATED EXPRESS CAR WASH PLANS

CUP SUBMITTAL (2019-01 CUP/DP)

3100 E. FLORENCE AVENUE, HUNTINGTON PARK, CA. 90255

ABBREVIATIONS			LEGENDS			SHEET INDEX			PROJECT DATA	
A.C. ASPHALTIC CONCRETE A/C AIR CONDITIONING A.F.F. ABOVE FINISHED FLOOR AC.T. ACOUSTIC TILE ADMIN. ADMINISTRATION ALUM. ALUMINIUM ALT. ALTERNATE AMT. AMOUNT ANOD. ANODIZE(D) APPR. APPROXIMATELY ASPH. ASPHALT BD. BOARD BIT. BITUMINOUS BLDG. BUILDING BLKG. BLOCKING BM. BEAM C.B. CATCH BASIN CEM. CEMENT C.F. CUBIC FEET C.J. CONTROL JOINT CLG. CEILING CLR. CLEAR CMU CONCRETE MANSORY UNITS COL. COLUMN CONC. CONCRETE CONT. CONTINUOUS CORR. CORRIDOR C.T. CERAMIC TILE DEMO. DEMOLITION DET. DETAIL D.F. DRINKING FOUNTAIN DIA. DIAMETER DIM. DIMENSION DISP. DISPENSER, DISPOSAL DN. DOWN DR. DOOR D.S. DOWNSPOUT DET. DETAIL DWG. DRAWINGS (E) EXISTING E.A. EACH E.E. EXPANSION JOINT ELEV. ELEVATION, ELEVATOR E.P. ELECTROCAL PANEL EQ. EQUAL EQUIP. EQUIPMENT EXH. EXHAUST EXTG. EXISTING EXP. EXPANSION(S), EXPOSED DWG. DRAWINGS F.A. FIRE ALARM F.D. FLOOR DRAIN, FIRE DAMPER F.E. FIRE EXTINGUISHER F.E.C. FIRE EXTINGUISHER CABINET F.F. FINISH FLOOR F.G. FINISH GRADE F.H.C. FIRE HOSE CABINET F.H.R. FIRE HOSE RACK FIN. FINISH FL. FLASHING FND. FOUNDATION F.O.C. FACE OF CONCRETE F.O.F. FACE OF FINISH F.O.M. FACE OF MANSORY F.O.S. FACE OF STUDS FT. FOOT, FEET FG. FOOTING GA. GAUGE GALV. GALVANIZED G.C. GENERAL CONTRACTOR GL. GLASS, GLAZING GR. GRADE GRD. GUARD GYP. GYPSUM GYP.BD. GYPSUM BOARD H.B. HOSE BIBB H.C. HOLLOW CORE HD. HEAD HDWD. HARDWOOD HDWR. HARDWARE HM. HOLLOW METAL HORIZ. HORIZONTAL HT. HEIGHT HVAC HEATING, VENTILATION AND AIR CONDITIONING HYD. HYDRANT I.C. INTERCOM I.D. INSIDE DIAMETER INFO. INFORMATION INSUL. INSULATION INT. INTERIOR INV. INVERT J.B. JUNCTION BOX JT. JOINT K.D. KNOCK DOWN KIT. KITCHEN, KITCHENETTE K.O.(P) KNOCK OUT(PANEL) LAV. LAVATORY LB. POUND L.F. LINEAR FOOT(FEET) LVR. LOUVER LT.WT. LIGHTWEIGHT MAS. MANSORY MATL. MATERIAL MAX. MAXIMUM M.B. MACHINE BOLT MECH. MECHANIC(AL) MEMBR. MEMBRANE MFR. MANUFACTURER MIN. MINIMUM MISC. MISCELLANEOUS MT.(D),(G) MOUNT(ED)(ING) MTL. METAL (N) NEW N/C NOT APPLICABLE N.I.C. NOT IN CONTRACT NO. NUMBER N.R.C. NOISE REDUCTION COEFFICIENT N.T.S. NOT TO SCALE O.C. ON CENTER O.D. OUTSIDE DIAMETER O.F.D. OCEFLOW DRAIN OPEN'G. OPENING O.P.C.I. OWNER PROVIDED CONTRACTOR INSTALLED OPPOSITE PAV. PAVING, PAVEMENT P.H. PANIC HARDWARE PL. PLATE P.LAM. PLASTIC LAMINATE PLAS. PLASTER, PLASTIC PLBG. PLUMBING PLYWD. PLYWOOD PMT. PAINT PREFAB. PREFABRICATE(D) P.S.F. POUNDS PER SQUARE FOOT P.S.I. POUND PER SQUARE INCH PTD. PAINTED QUAL. QUALITY QUAN. QUANTITY R.B. RUBBER BASE R.C.P. REINFORCED CONCRETE PIPE R.D. ROOF DRAIN REF. REFERENCE REFRIG. REFRIGERATOR REG. REGISTER REINF. REINFORCEMENT REQ. REQUIRED RET. RETAINING R.L. ROOF LEADER, RAIN LEADER RM. ROOM R.T. RIGHT S.C. SOLID CORE SCHED. SCHEDULE S.D. STORM DRAIN, SOAP DISPENSER SQ.FT. SQUARE FOOT(FEET) SHT. SHEET SHTG. SHEATING SIM. SIMILAR SPEC. SPECIFICATION STD. STANDARD STL. STEEL STO. STORAGE S'STL. STAINLESS STEEL STRUCT. STRUCTURAL SUSP. SUSPENDED T. TREAD, TILE, TOILET TEL. TELEPHONE TEMP. TEMPORARY T.O.C. TOP OF CURB T.O.CONC. TOP OF CONC. T.O.M. TOP OF MANSORY T.O.P. TOP OF PARAPET T.O.S. TOP OF SLAB T.O.W. TOP OF WALL TR. TRENCH TYP. TYPICAL U.N.O. UNLESS NOTED OTHERWISE V.B. VAPOR BARRIER, VINYL BASE V.C.T. VINYL COMPOSITION FLOOR TILE VERT. VERTICAL VEST. VESTIBULE V.I.F. VERIFY IN FIELD V.T. VINYL TILE W/ WITH W/O WITHOUT WD. WOOD W.I. WROUGHT IRON W.W.F. WELDED WIRE FABRIC W.W.M. WELDED WIRE MESH			--- PROPERTY LINE --- CENTER LINE GRID OR COLUMN LINE DRAWING NUMBER SHEET WHERE DRAWN INTERIOR ELEVATION, ELVATION NUMBER SHEET NUMBER WALL SECTION: SECTION NUMBER BUILDING SECTION: SECTION NUMBER SHEET WHERE DRAWN PORTION OF PLAN SHOWN MATCH LINE FACE DIMENSION CENTER LINE DIMENSION FINISH ELEVATION FINISH SURFACE SLOPE HOSE BIBB TRENCH DRAIN SEE PLUMBING DRAWINGS FIRE EXTINGUISHER FLOOR DRAIN SEE PLUMBING DRAWINGS AREA DRAIN SEE PLUMBING DRAWINGS ADA ACCESSIBLE PATH OF TRAVEL MATERIAL SEPARATION LINE WATER HEATER WASHER & DRYER ROOM NUMBER OR NAME WINDOW MARK DOOR MARK CEILING HEIGHT REVISION WALL TYPE ELEVATION FINISH MARK MATERIALS OR DEMOLITIONS TYPE (N) ELECTRICAL PANEL (N) TANKLESS WATER HEATER (N) STUD WALLS (N) 1 HOUR RATED WALL (N) CAST IN CON'G WALL CMU WALL (BUILDING) FREESTANDING CMU WALL EXISTING STUD WALL /REMAIN/ FIRE EXTINGUISHER AND CABINET STEP IN SURFACE OF FLOOR TRUE NORTH (N) WATER METER (N) IRRIGATION CONTROL			ARCHITECTURAL: - T-1 TITLE SHEET, PROJECT DATA, SHEET INDEX PROJECT DIRECTORY, CODE COMPLIANCE INDEX - A-01 EXISTING SITE PLAN, DEMOLITION PLAN - A-02 FIRE CODE COMPLIANCE INTERIOR MATERIALS - A-03 FIRE CODE COMPLIANCE SPEC SHEETS, FIRE FLOW TEST - A-1.0 PROPOSED SITE PLAN - A-1.1 VEHICLE QUEUING CIRCULATION PLAN - A-1.2 FIRE ENGINE CODE COMPLIANCE SITE PLAN - A-2 ACCESSIBLE DETAILS PARKING LOT - A-3 ACCESSIBLE DETAILS GENDERLESS BATHROOM - A-4 FLOOR PLAN, EGRESS FLOOR PLAN, DOOR, WINDOW, AND INTERIOR MATERIAL SCHEDULE DOOR AND WINDOW DETAILS - A-5 ROOF PLAN, ROOF DETAILS - A-7 CAR WASH BUILDING ELEVATIONS - A-8 CAR WASH BUILDING CROSS SECTIONS - A-9 ARCHITECTURAL CAR WASH BUILDING DETAILS - A-10 AUXILIARY STRUCTURE & CONSTRUCTION PAYSTATION DETAIL, VACUUM CANOPY DETAIL, TRASH ENCLOSURE DETAIL, VACUUM PUMP ENCLOSURE DETAIL CIVIL: - C-1 GRADING, UTILITIES, LID PLAN - C-2 POST BMP LID DETAILS - C-3 GRADING/LID CROSS SECTIONS - C-4 CULTEC SYSTEM PLAN TITLE PAGE - C-5 CULTEC SYSTEM PLAN SYSTEM LAYOUT - C-6 CULTEC SYSTEM PLAN CALCULATIONS - C-7 CULTEC SYSTEM PLAN DETAILS - C-8 PHOTOMETRIC PARKING LOT LIGHTING PLAN - C-9 PARKING LOT LIGHTING SPEC SHEETS - C-10 EROSION CONTROL PLAN - C-11 CASQA EROSION CONTROL SHEETS LANDSCAPE: - L-2 LANDSCAPE PLANTING PLAN - L-2 CONCEPTUAL COLOR LANDSCAPE PLAN - L-4 IRRIGATION DETAILS & PLANTING DETAILS DATUM STATEMENT: BASIS OF BEARING THE BASIS OF BEARINGS FOR THIS SURVEY IS THE CENTERLINE OF FLORENCE AVENUE AS SHOWN ON TRACT NO. 5495, IN THE CITY OF HUNTINGTON PARK, COUNTY OF LOS ANGELES, STATE OF CALIFORNIA, AS PER MAP RECORDED IN BOOK 59, PAGES 58 AND 59 OF MAPS, IN THE OFFICE OF THE COUNTY RECORDER OF SAID COUNTY BEING SOUTH 82°53'20" EAST BENCH MARK: FND. DPW TAG N CB FLORENCE AVE 2FT E/O BCR @ NE COR ARBUTUS ST BM NO. PY5959 ELEVATION 154.131 QUAD YR. 2013 THE CONTRACTOR SHALL VERIFY ALL THE NECESSARY DIMENSIONS FOR PROPER WORK ARRANGEMENTS FOR COST ESTIMATES.			PROJECT: NEW AUTOMATED EXPRESS CARWASH PROJECT ADDRESS: 3100 E. FLORENCE AVENUE HUNTINGTON PARK, CA. 90255 OWNER: MOOGUN INVESTMENT, LLC 4830 ELMWOOD AVE, #102 LOS ANGELES, CA. 90004 213-605-5398 APPLICANT: LEEDCO ENGINEERS, INC. 3380 FLAIR DR., SUITE 225 EL MONTE CA 91731 626-234-2247 APN: 6212-001-060 6212-001-061 LAND USE ZONE: COMMERCIAL GENERAL (C-G) LEGAL DESCRIPTION: LOT: 30-35 TRACT TR#2262 POR (EX OF ST) N OF S 3FT OF LOTS 30 THRU 32 AND LOTS 33 THRU 35 OCCUPANCY: GROUP B - BUSINESS CONSTRUCTION TYPE: TYPE-V-B-0 HRS CAR WASH BUILDING FIRE RESISTANCE RATING FOR EXTERIOR WALLS BASED ON FIRE SEPARATION DISTANCE (WALL TO PROPERTY LINE) LOT AREA 38,198 G.S.F. / 0.876 ACRES LANDSCAPE REQUIRED: 10% OF LOT AREA FORMULA: 38,198 x 0.10 = 3,819.80 S.F. REQUIRED: LANDSCAPE PROVIDED: FORMULA: LANDSCAPE/LOT AREA 7,498 / 38,198 = 19.6% 19.6% > 10%, therefore, ok AUXILIARY ENCLOSURES AND CANOPIES - VACUUM CANOPY AREA #1 1,083 G.S.F. - VACUUM CANOPY AREA #2 843 G.S.F. - VACUUM CANOPY AREA #3 1,143 G.S.F. - VACUUM CANOPY AREA #4 894 G.S.F. - TRASH ENCLOSURE 150 G.S.F. - VACUUM PUMP ENCLOSURE #2 192 G.S.F. - PAY STATION 540 G.S.F. AUTOMATED EXPRESSES CARWASH DEVELOPMENT: LOT SIZE: 38,198 S.F. / 0.876 ACRES LOT COVERAGE: CARWASH BUILDING- 4,969 G.S.F. 12% LANDSCAPE AREAS- 7,498 G.S.F. 20% VACUUM CANOPY AREAS- 3,963 G.S.F. 10% TRASH ENCLOSURE- 150 G.S.F. 1% PAYSTATION AREA- 540 G.S.F. 2% VACUUM PUMP ENCLOSURE #2- 192 G.S.F. 1% HARDSCAPE AREA- 25,389 G.S.F. 66% MIN. LOT SIZE: 0.876 ACRES MAX. LOT DIMS 330' X 116' (width/depth) MAX. LOT COVERAGE 86% MAX. BLDG. COVERAGE 14% FAR CALCULATION FORMULA: BLDG AREA/ LOT AREA 5,311/38,198 = 14% PARKING REQUIRED = 30 SPACES 1 PARKING = 250 S.F./4,969 G.S.F. 10 SPACES PER CARWASH LANE PARKING PROVIDED = 34 SPACES > 30, therefore, ok PARKING PROVIDED: VACUUM STALLS 34 ADA VACUUM 29 EMPLOYEE 2 MOTORCYCLE 1 LOADING/UNLOADING ZONE: REQUIRED: 1 PROVIDED: 1 (10' x 25'-4") BICYCLE: (1 SPACE PER 5,000 sq.ft. BUILDING AREA) REQUIRED: 1 TOTAL PROVIDED: 3 SHORT TERM AUTOMATED EXPRESS CARWASH BUILDING - BUILDING HEIGHT: 36'-0" (TABLE 503: ALLOWABLE 40') A.F.F. 37'-0" (TABLE 503: ALLOWABLE 40') A.F.S. SEE CROSS SECTIONS NO. OF STORY: 1 STORY, W/ MEZZANINE BLDG TOTAL G.S.F.: 4,932 G.S.F. (TABLE 503: ALLOWABLE 9,000 G.S.F.) CARWASH TUNNEL 2,932 G.S.F. (2,729 N.S.F.) ELECTRIC ROOM 70 G.S.F. (60 N.S.F.) STORAGE ROOM #1 101 G.S.F. (90 N.S.F.) MECHANICAL ROOM 674 G.S.F. (674 N.S.F.) VACUUM PUMP ROOM 45 G.S.F. (296 N.S.F.) VENDING ROOM 299 G.S.F. (45 N.S.F.) OFFICE W/ STAIRS 295 G.S.F. (288 N.S.F.) GENDERLESS TOILET 72 G.S.F. (71 N.S.F.) EMPLOYEE BREAK ROOM 92 G.S.F. (96 N.S.F.) MEZZANINE STORAGE 389 G.S.F. (359 N.S.F.) CBC 2019 CHAPTER 2 TABLE 1004.5 MEANS OF EGRESS OCCUPANT LOAD ANALYSIS OCCUPANCY LOAD ANALYSIS (AUTOMATED CARWASH BLDG) CBC 2019 OCCUPANT LOAD MAX. ALLOWABLE TABLE 1004.5 FIRE PLANS EGRESS REQUIREMENTS BASED ON GROSS SQUARE FOOTAGE TOTAL OCC. LD.: 24 PPL CARWASH TUNNEL 10 PP (=2,932/300) ELECTRIC ROOM 1 PP (=70/300) STORAGE ROOM #1 1 PP (=101/150) MECHANICAL ROOM 3 PP (=674/300) ATTACHED VAC PMP RM 1 PP (=296/300) VENDING ROOM 1 PP (=45/150) OFFICE WITH STAIRS 2 PP (=288/150) GENDERLESS TOILET 1 PP (=71/150) EMPLOYEE BREAK ROOM 1 PP (=96/150) MEZZANINE STORAGE 3 PP (=359/150) TOILET & TRASH/RECYCLE ARE EXEMPT PER CBC 2019 TABLE 1004.5 <table><thead><tr><th>USE</th><th>OCCUPANCY LOAD FACTOR</th></tr></thead><tbody><tr><td>BUSINESS</td><td>150 GROSS</td></tr><tr><td>GENERAL STORAGE</td><td>300 GROSS</td></tr><tr><td>ELECTRICAL UTILITY</td><td></td></tr><tr><td>MECHANICAL</td><td></td></tr></tbody></table> TOTAL OCCUPANT LOAD 2019 CPC 422.1 TABLE A USE OCCUPANCY LOAD FACTOR BUSINESS 200 NET FIRE NOT REQUIRED PER CBC 903.2, NFPA 13 SPRINKLER: OCCUPANCY B/1-STORY 4,969 G.S.F. CODE: 903.3.1.1-1/ITEM 2 CODE: 907.2.2 GROUP B CODE: MANUAL FIRE ALARM SYSTEM CODE: 908.3.2 CLASS B FIRE HAZARD FITE EXTINGUISHER TABLE (906.3(1)) TOTAL OCCUPANT LOAD ANALYSIS (AUTOMATED CARWASH BLDG) PLUMBING FIXTURES AND FIXTURE FITTINGS BASED ON NET SQUARE FOOTAGE TOTAL OCC. LD.: 26 PPL CARWASH TUNNEL 14 PP (=2,932/200) ELECTRIC ROOM 1 PP (=70/200) STORAGE ROOM #1 1 PP (=101/200) MECHANICAL ROOM 3 PP (=674/200) VACUUM PUMP ROOM 3 PP (=296/200) VENDING ROOM 1 PP (=45/200) OFFICE WITH STAIRS 1 PP (=288/200) GENDERLESS TOILET 1 PP (=71/200) EMPLOYEE BREAK ROOM 1 PP (=96/200) MEZZANINE STORAGE 2 PP (=359/200) HOURS OF OPERATION <table><tbody><tr><td>MONDAY</td><td>7AM-9PM</td></tr><tr><td>TUESDAY</td><td>7AM-9PM</td></tr><tr><td>WEDNESDAY</td><td>7AM-9PM</td></tr><tr><td>THURSDAY</td><td>7AM-9PM</td></tr><tr><td>FRIDAY</td><td>7AM-9PM</td></tr><tr><td>SATURDAY</td><td>7AM-9PM</td></tr><tr><td>SUNDAY</td><td>7AM-9PM</td></tr></tbody></table> CARWASH EQUIPMENT REQUIREMENT NOTE: ALL CAR WASH EQUIPMENT SHALL BE LABELED AND LISTED BY A NATIONAL RECOGNIZED TESTING LABORATORY. SCOPE OF WORK DEMOLISH EXISTING OFFICE BUILDING, PARKING LOT, TRASH ENCLOSURE, AND CMU WALL TO FINISH GRADE. CONSTRUCT A NEW AUTOMATED EXPRESS CAR WASH BUILDING 4,969 G.S.F., FOUR (4) VACUUM CANOPY AREAS TOTAL 3,963 G.S.F., ONE (1) PAY STATION CANOPY 540 G.S.F., ONE (1) TRASH ENCLOSURE 150 G.S.F., NEW 6" HIGH CMU SECURITY FENCING WALL ALONG SOUTHERLY PROPERTY BOUNDARY, NEW 6" CURB ALONG STREET FRONTAGE & WESTERN AND EASTERLY BOUNDARIES, RECONSTRUCT EXISTING DUAL DRIVEWAY INTERSECTION OF FLORENCE AVE. & MISSION PLACE, NEW RIGHT TURN EXIT ONLY DRIVEWAY, CLOSE OFF EXISTING DRIVEWAY NEAR WESTERLY BOUNDARY, NEW CONCRETE PARKING LOT WITH PARKING LOT LIGHTING, NEW LANDSCAPE WITH DROUGHT TOLERANT PLANTS AND WELO IRRIGATION SYSTEM. EXISTING FREE STANDING SIGN TO BE REFURBISHED INTO DOUBLE FACE L.E.D. SIGN. STREET IMPROVEMENTS PER CITY OF HUNTINGTON PARK DPW. CONSTRUCT UTILITY CONNECTIONS FOR 2" POTABLE WATER METER, 1" IRRIGATION WATER METER AND CONNECTION TO SEWER MAIN. INSTALL TRANSFORMER WITH UNDERGROUND ELECTRICAL UTILITIES, CONSTRUCT AN INFILTRATION CULTEC SYSTEM FOR STORM WATER SHEET FLOW WITH AN OVERFLOW UNDER SIDEWALK DRAIN TO EXISTING STREET CURB AND GUTTER. LOT LINE ADJUMENT/MERGER LLA APPLICATION SEPARATE PERMITS STREET IMPROVEMENT PLANS GRADING AND DRAINAGE PLANS LANDSCAPE PLANS SIGNAGE PLANS TRASH ENCLOSURE VACUUM PUMP ENCLOSURE CMU WALL SECURITY FENCING			USE	OCCUPANCY LOAD FACTOR	BUSINESS	150 GROSS	GENERAL STORAGE	300 GROSS	ELECTRICAL UTILITY		MECHANICAL		MONDAY	7AM-9PM	TUESDAY	7AM-9PM	WEDNESDAY	7AM-9PM	THURSDAY	7AM-9PM	FRIDAY	7AM-9PM	SATURDAY	7AM-9PM	SUNDAY	7AM-9PM																	
USE	OCCUPANCY LOAD FACTOR	
BUSINESS	150 GROSS	
GENERAL STORAGE	300 GROSS	
ELECTRICAL UTILITY	
MECHANICAL	
MONDAY	7AM-9PM	
TUESDAY	7AM-9PM	
WEDNESDAY	7AM-9PM	
THURSDAY	7AM-9PM	
FRIDAY	7AM-9PM	
SATURDAY	7AM-9PM	
SUNDAY	7AM-9PM	
THESE DRAWINGS AS INSTRUMENT OF SERVICE ARE THE PROPERTY OF LEEDCO ENGINEERS, INC. AND SHALL NOT BE REPRODUCED WITHOUT THE CONSENT OF LEEDCO ENGINEERS, INC.			LEEDCO ENGINEERS, INC. STRUCTURES • FOUNDATIONS 3380 FLAIR DRIVE, SUITE 225, EL MONTE, CA. 91731 (626) 234-2247			TITLE: NEW AUTOMATED EXPRESS CAR WASH FOR: OWNER: MOOGUN INVESTMENT, LLC. JOB ADDRESS: 3100 E. FLORENCE AVE., HUNTINGTON PARK, CA. 90255			PROJECT DIRECTORY PROJECT OWNER: MOOGUN INVESTMENT, LLC ADDRESS: 4830 ELMWOOD AVE. #102 LOS ANGELES, CA. 90004 CONTACT: HYUN HWANG PHONE: 213-605-5398 STRUCTURAL/GEOTECHNICAL CIVIL ENGINEER: LEEDCO ENGINEERS INC. ADDRESS: 3380 FLAIR DR., SUITE 225 EL MONTE CA 91731 CONTACT: DENNIS LEE PHONE: 626-234-2247 EMAIL: leedco@aol.com ARCHITECTURE DESIGNS: LEEDCO ENGINEERS INC. ADDRESS: 3380 FLAIR DR., SUITE 225 EL MONTE CA 91731 CONTACT: DENNIS LEE PHONE: 626-234-2247 EMAIL: leedco@aol.com ENERGY CONSULTANT: PERFECT DESIGN & INVESTMENT INC. ADDRESS: 2416 W. VALLEY BLVD ALHAMBRA CA 91803 CONTACT: RAYMOND ZHANG PHONE: 626-289-8808 626-289-4913 UTILITIES DIRECTORY TRASH CR&R SANTA FE SPRINGS 12739 LAKELAND ROAD SANTA FE SPRINGS, CA. 90670 TEL 562-944-4716 FAX 562-944-8516 GAS SOUTHERN CALIFORNIA GAS CO. PO BOX 1626 MONTEREY PARK, CA. 91754 Ph: 800-427-2000 WATER CITY OF HUNTINGTON PARK 6550 MILES AVENUE HUNTINGTON PARK, CA. 90255 Ph: 323-582-6161 SEWER CITY OF HUNTINGTON PARK 6550 MILES AVENUE HUNTINGTON PARK, CA. 90255 Ph: 323-582-6161 PHONE AT&T P.O. BOX 5025 CAROL STREAM, IL 60197 Ph: 800-288-2020			LOCATION MAP REVISION <table><tbody><tr><td>1st REVISION DATE</td><td>-</td></tr><tr><td>2nd REVISION DATE</td><td>-</td></tr><tr><td>3rd REVISION DATE</td><td>-</td></tr></tbody></table> APPROVED BY: C. D. LEE DATE: 03-08-2022 JOB NO.: 8107 Mar-08-2022			1st REVISION DATE	-	2nd REVISION DATE	-	3rd REVISION DATE	-																																
1st REVISION DATE	-	
2nd REVISION DATE	-	
3rd REVISION DATE	-	
THE ABOVE ESTIMATION OF THE EARTHWORK WAS BASED ON ASSUMPTION THAT THE ENTIRE CUT VOLUME WOULD BE RECYCLED 100% FOR USE OF THE SUBJECT PROJECT. IN THAT CASE, THE NET IMPORT IS 114 CUBIC YARDS.			ESTIMATED EARTH WORK <table><thead><tr><th rowspan="2">LOCATION</th><th rowspan="2">AREA (S.F.)</th><th colspan="2">CUT</th><th colspan="2">FILL</th><th rowspan="2">IMPORT</th><th rowspan="2">EXPORT</th></tr><tr><th>AVG. DEPTH (FT)</th><th>VOLUME (C.Y.)</th><th>AVG. DEPTH (FT)</th><th>VOLUME (C.Y.)</th></tr></thead><tbody><tr><td>BUILDING</td><td>5,311</td><td>0.9</td><td>178</td><td>1.1</td><td>218</td><td>0</td><td>0</td></tr><tr><td>PARKING</td><td>25,389</td><td>.15</td><td>XXX42</td><td>0.2</td><td>189</td><td>0</td><td>0</td></tr><tr><td>LANDSCAPE</td><td>7,498</td><td>0.3</td><td>82</td><td>0.4</td><td>109</td><td>0</td><td>0</td></tr><tr><td>TOTAL</td><td>38,198</td><td>-</td><td>402</td><td>-</td><td>516</td><td>114</td><td>0</td></tr></tbody></table>			LOCATION	AREA (S.F.)	CUT		FILL		IMPORT	EXPORT	AVG. DEPTH (FT)	VOLUME (C.Y.)	AVG. DEPTH (FT)	VOLUME (C.Y.)	BUILDING	5,311	0.9	178	1.1	218	0	0	PARKING	25,389	.15	XXX42	0.2	189	0	0	LANDSCAPE	7,498	0.3	82	0.4	109	0	0	TOTAL	38,198	-	402	-	516	114	0	DATE: 03-08-2022		
LOCATION	AREA (S.F.)	CUT		FILL				IMPORT	EXPORT	
		AVG. DEPTH (FT)	VOLUME (C.Y.)	AVG. DEPTH (FT)	VOLUME (C.Y.)	
BUILDING	5,311	0.9	178	1.1	218	0	0	
PARKING	25,389	.15	XXX42	0.2	189	0	0	
LANDSCAPE	7,498	0.3	82	0.4	109	0	0	
TOTAL	38,198	-	402	-	516	114	0	

LHQM LED QUANTUM™ Exit/Unit Combo

Specifications

Typical	Typical	Max	Max
Supply	Supply	Supply	Supply
10 years	10 years	10 years	10 years

BATTERY

Model	Typical	Typical	Max	Max
Supply	Supply	Supply	Supply	Supply
10 years	10 years	10 years	10 years	10 years

Mounting

LAMP PHOTOMETRICS

EXTENDED RUN-TIME FOR HIGH-OUTPUT EXITS

Product	Run Time
LHQM LED (100 lumens)	10 hours
LHQM LED (100 lumens)	7.5 hours

EGRESS EMERGENCY EXIT LIGHT

SCALE: N.T.S.

9

CS CONTRACTOR SELECT™

Specifications

INTENDED USE:

Provides minimum of 90 minutes illumination for the rated voltage upon loss of AC power to meet code required emergency lighting. Ideal for applications requiring low profile, emergency exit for lower mounting heights.

CONSTRUCTION:

The housing is a standard long white thermoplastic with a compact and low-profile design with underlamps. It is 5/8" wide and 1" high.

OFFICE:

The typical life is 10 years. One 0.75W white LED per lamp head.

ELECTRICAL:

Dual voltage 120V or 277 standard.
Bi-color LED status indicator for battery condition. (Green normal, Red-charged battery).
1.5 watts maximum remote capacity with ELZBEM M12.
BATTERY: 3.2W maximum life, rechargeable, nickel cadmium.

INSTALLATION:

Will mount and set into place. Surface mount back plate for most industry standard size junction boxes and single place.

LISTINGS:

UL Listed. Meets all applicable requirements for UL 924, NFPA 101 (current Life Safety Code), NFPA 70 (NEC), California Energy Commission Title 20 section 1605.3 (WYS), FCC and CSH. Indoor lamp lifetime 100,000 hours (10 years) at 25°C (77°F) standard.

WARRANTY:

2 year limited warranty. Complete warranty terms located at: www.usg.com/construction-supporters-and-conditions

NOTE:

Actual performance may differ as a result of end use environment and application. All values are design or typical values, measured under laboratory conditions at 25°C. Specifications subject to change without notice.

Dimensions

Spacing guidelines

EMERGENCY LIGHTINGS SPEC SHEET

SCALE: N.T.S.

10

THESE DRAWINGS AS INSTRUMENT OF SERVICE ARE THE PROPERTY OF LEEDCO ENGINEERS, INC. AND SHALL NOT BE REPRODUCED WITHOUT THE CONSENT OF LEEDCO ENGINEERS, INC.

LEEDCO ENGINEERS, INC.

STRUCTURES • FOUNDATIONS

3380 FLAIR DRIVE, SUITE 225, EL MONTE, CA 91731 (626) 234-2247

Extruded Plastics, Inc.

5902 West Custer Street

Manitowish, Wisconsin 54220

Tel: (800) 815-0118

Phone: (920) 684-9650

Fax: (920) 684-4344

Website: www.epioplastics.com

E-mail: info@epioplastics.com

September 2012

Product Guide Specification

Specifier Notes:

This product guide specification is written according to the Construction Specifications Institute (CSI) 3-Part Format, including MasterFormat, SectionFormat, and PageFormat, as described in The Project Resource Manual - CSI Manual of Practice.

The section must be carefully reviewed and edited by the Architect to meet the requirements of the project and local building code. Coordinate this section with other specification sections and the Drawings. Delete all "Specifier Notes" when editing this section.

Section numbers are from MasterFormat 1995 Edition, with numbers from MasterFormat 2004 Edition in parentheses. Delete version not required.

SECTION 06600 (06 64 00)

PVC WALL PANELING

Specifier Notes:

This section covers Extruded Plastics "P2400" exterior-grade PVC wall panels. Consult Extruded Plastics for assistance in editing this section for the specific application.

PART 2 PRODUCTS

2.1 MANUFACTURER

A. Extruded Plastics, Inc., 5902 West Custer Street, Manitowish, Wisconsin 54220
Tel: (800) 815-0118 Phone: (920) 684-9650 Fax: (920) 684-4344
Website: www.epioplastics.com
E-mail: info@epioplastics.com

2.2 PVC WALL PANELS

A. Wall Panels: "P2400"
1. Description: Tongue-and-groove, rib-reinforced wall panels with nailing fins.
2. Material: 100 percent virgin, exterior-grade PVC.
3. Outside Surface: Flat.
4. Width: 24 inches.
5. Thickness: 1/2 inch.
6. Weight: 0.69 pound per square foot.
7. Surface Burning Characteristics, ASTM E 84:
a. Flame Spread Index: 15.
b. Smoke Developed Index: 350.
8. Nonporous.
9. Corrosion proof.
10. Waterproof.
11. Corrosion proof.
12. Acceptance:
a. USDA.
b. Canadian Food Inspection Agency (CFIA).
B. Trim:
1. Material: 100 percent virgin, exterior-grade PVC.
2. Weight: 0.06 pound per linear foot. Color: Same as wall panels.
C. Accessories:
1. Construction Adhesive: PL400 or Liquid Nails, as recommended by wall panel manufacturer.
2. Fasteners:
a. Fastening into Wood: Stainless steel, 1-1/4-inch, No. 8, brass-head sheet metal screws.
b. Fastening into Masonry: Stainless steel, Bulbex Tapcon 3/16-inch by 1-1/4-inch screws, with 1/4-inch stainless steel washers.
c. Fastening into Metal: Stainless steel, 3/4-inch, No. 8, brass-head sheet metal or flat-head Tek screws.
d. Staples: Do not use.

USG Durock™ BRAND GLASS-MAT TILE BACKERBOARD

DESCRIPTION

USG Durock™ Brand Glass-Mat Tile Backerboard is a water- and mold-resistant coated glassmat tile backerboard. The face of the panel is treated with a proprietary coating for moisture resistance and enhanced tile bond, making it ideal as a tile substrate for dry and/or wet areas. Res 1 (Residential dry), Res 2 (Residential limited water exposure), Res 3 (Residential wet), Com1 (Commercial dry), Com2 (Commercial limited water exposure), Com3 (Commercial wet) as defined by the Tile Council of North America Handbook 2008. The 5/8 in. (15.9 mm) panels are Underwriters Laboratories Inc. (UL) Classified for fire resistance, and can be used in any UL Design where Type SXG panels are listed.

PRODUCT DATA

Thickness (inches)	Weight (lb/sq ft)
1/2 in. (12.7 mm)	5.0
5/8 in. (15.9 mm)	5.5
3/4 in. (19.0 mm)	6.0

STANDARDS

USG Durock™ Glass-Mat Tile Backerboard exceeds ASTM C1178, which is the standard specification for coated glass-mat water-resistant gypsum backing panels.

AVAILABILITY

USG Durock™ Glass-Mat Tile Backerboard is distributed throughout the United States. Contact a USG sales office or representative for additional information.

COMPOSITION AND MATERIALS

USG Durock™ Glass-Mat Tile Backerboard consists of a treated water-resistant gypsum core that is covered with a coated fiberglass mat face and back and has a proprietary coating surface. The panels are square edge.

DELIVERY AND STORAGE

All materials should be delivered and stored in their original packaging and stored in an enclosed shelter providing protection from damage and exposure to the elements. Store all panels flat.

ENVIRONMENTAL CONDITIONS

In cold weather and during USG Durock™ Glass-Mat Tile Backerboard and tile installation, temperatures within the building shall be maintained within the range of 40-100 °F (4-38 °C). Adequate ventilation shall be provided to carry off excess moisture. Low temperatures and high relative humidity will increase the curing time needed.

INTERIOR APPLICATIONS

Wood framing shall approximate the moisture content it will reach in service by allowing the enclosed building to stand as long as possible prior to the application of the backerboard. Panels are not intended for constant exposure to water. Protect from immersion in water and the eroding effects of cascading water.

USG

IT'S YOUR WORLD. BUILD IT.™

MAT TILE BACKBOARD BATHROOM INSTALLATION

SCALE: N.T.S.

8

Hush Acoustics - HD1053 SINGLE METAL STUD WALL

FEATURES

- Complies to UK Building Regulations Approved Document E (England & Wales), Section 5 (Scotland) and Part G (Northern Ireland)
- Can be used in new build, conversion and refurbishment developments
- A tried and tested method of creating a separating lightweight stud wall
- Excellent acoustic performance levels for a single stud wall construction due to the performance of the Hush Deep Resilient Bar
- Provides a 4 hour fire resistance

ACOUSTIC PERFORMANCE

Airborne D _{nT,w} dB	Airborne D _{nT,w} + C _w dB
55	49

SPECIFICATION

- Construct a single frame of 25mm/99mm metal stud and track. Ensure the stud and track is isolated from the floor and ceiling structure using the Hush Heavy Duty Isolation Tape.
- Insulate within the stud using the Hush Slab 100 Sound Absorber. Ensure the Hush Slab is installed tightly within the stud frame.
- Face both sides of the wall with two layers of 5mm Soundbloc Plasterboards. Ensure the plasterboard flings attaching the Soundbloc to the Hush Deep Resilient Bars do not penetrate through to the stud work. Ensure the perimeters of the plasterboards are sealed with the Hush Acoustic Sealant.

BUILDING REGULATIONS STATEMENT

Approved Document E (England & Wales) incorporates a unit of measurement to determine low frequency airborne sound transmission. Due to proven intrinsic difficulties of measuring low frequency sound, in domestic dwellings, it must be expected that there could be significant deviations in the accuracy of these measurements.

There will be variations in measurements from site to site in all UK Building Regulations whether it be Document E (England & Wales), Section 5 (Scotland) or Part G (Northern Ireland). These variations are caused by structural differences in buildings, general site conditions and workmanship.

All these factors can influence the repeatability of both impact and airborne acoustic test results. Therefore, any test results must be considered as an indication only and no warranty can be given or implied as to the actual acoustic performance in any particular situation.

EcoTouch® PINK® FIBERGLAS™ Insulation with PureFiber® Technology

Product Data Sheet

Surface Burning Characteristics/Building Code Construction Classification

Products	Flame Spread	Smoke Developed	ICC
Unfaced	<1	<10	All Types
Foil Faced	<1	<10	II, IV, V
Kraft Faced	N/A	N/A	II, IV, V

DESCRIPTION

Excelsior Thermal Control EcoTouch® Insulation with PureFiber® Technology is flexible insulation and is made in R-values from 11 to 38. EcoTouch® Insulation is available plain, or faced with either a kraft or foil vapor retarder. The product is manufactured in thicknesses from 3 1/2" to 12".

Uses EcoTouch® Insulation can be used in a wide range of exterior wall and roof/ceiling applications. The product can be installed in wood or metal framing cavities, or can be installed between furring strips.

Features and Benefits

Excelsior Thermal Control EcoTouch® Insulation with PureFiber® Technology is flexible insulation and is made in R-values from 11 to 38. EcoTouch® Insulation is available plain, or faced with either a kraft or foil vapor retarder. The product is manufactured in thicknesses from 3 1/2" to 12".

Effective Acoustical Control EcoTouch® Insulation enhances interior noise control by improving the Sound Transmission Class (STC) of walls and floor/ceiling assemblies.

Long Term Performance EcoTouch® Insulation is dimensionally stable and will not slump within the wall cavity. Due to its inorganic fibers, EcoTouch® Insulation will not rot or mildew and is noncorrosive to steel, copper, and aluminum.

Easy Installation EcoTouch® Insulation is easy to handle and install. Sized for installation in either wood or metal stud construction, EcoTouch® Insulation can either be friction-fit or stapled into place.

SpaceSaver Packaging

EcoTouch® Insulation is compression packaged in exclusive SpaceSaver packaging from Owens Corning. SpaceSaver packaging reduces freight and speeds job site handling/installation.

FIRE RATED INSULATION

SCALE: N.T.S.

6

FlameOFF™ FlameOff Fire Barrier Paint

Submittal Data Sheet Structural Steel

Selection & Specification Data

Generic Type

A water-based intumescent coating that consists of a vinyl acetate resin.

Description

A decorative, thin-film intumescent coating designed for fire protection of structural steel for interior applications requiring ASTM E119 testing for full scale fire testing applications.

Features

- Tested to ASTM E119 / UL 263 standards
- Decorative aesthetic finish - provides a hard, durable, architectural finish. Compatible with most latex/epoxy topcoats
- Thin film coating - offers an economical solution to alternative fireproofing
- Low VOC, LEED compliant
- Easy repair - if damaged, product can be patched easily
- Does not require reinforcing mesh
- Third party listing certificate

Testing / Certification / Listing

Listing

This product is ICC-ES E-119 and UL Classified. It has been tested at Underwriters Laboratories in accordance with ASTM E119, 263 Fire Endurance requirements to meet the Full Scale requirement of IBC/NFPA Building Codes.

ICC E-119 LISTED

*See ICC Reports Directory ESR-3874

UL CLASSIFIED

*See UL Fire Resistance Directory R38327

Packaging, Handling & Storage

Sheath Life

12 Months

Shipping Weight

64 lbs per 5 gal pail

Flash Point

N/A

Storage

Store indoors in a dry environment between 40°F and 100°F (7°C and 38°C)

Packaging

5 Gal

Mixing & Thinning

Thin with 12" electric or air driven drill with a slotted paddle mixer (300 rpm under load)

FlameOFF

Phone: (866) 598-8470 Email: info@flameoffcoatings.com Web: www.flameoffcoatings.com

FlameOFF Coatings, Inc. owns and certifies all data in this document. This document may not be altered by anyone other than FlameOFF Coatings, Inc.

USG SHEETROCK® BRAND MOLD TOUGH® PANELS FIRECODE® X

DESCRIPTION

USG Sheetrock® Brand Mold Tough® Panels Firecode® X (UL Type SXO) are 5/8 in. (15.9 mm) Type X panels that feature a noncombustible, moisture-resistant gypsum core that is encased in moisture- and mold-resistant, 100% recycled green face and brown back papers.

INTENDED FOR

- Commercial or residential applications where 5/8 in. (15.9 mm) Type X panels with moisture and mold resistance are required
- New or repair and remodel construction
- Load-bearing and non-load-bearing wood- or steel-framed fire-rated walls and ceilings
- Interior tile substrate in dry locations or areas with limited water exposure
- Protected exterior soffits and ceiling applications

LIMITATIONS

- Avoid exposure to sustained temperatures exceeding 125°F (52°C).
- Avoid exposure to excessive, repetitive or continuous moisture before, during and after installation. Eliminate sources of moisture immediately.
- Must be stored off the ground and under cover in accordance with Gypsum Association's GA-400, Handling and Storage of Gypsum Panel Products.
- For protected exterior ceiling and soffit applications, the panels must be protected from direct exposure to weather. Refer to the USG Gypsum Construction Handbook for installation recommendations.
- Not recommended for exterior soffits and ceilings which project downward and away from the building proper.
- Not suitable for use as a substrate for tile in wet areas such as tubs and showers, gang showers and other areas subject to direct water exposure.
- Use as a tile substrate is limited to the installed according to the most current T&A and ANSI specifications. Consult with adhesive and tile manufacturers for recommendations for maximum size and weight parameters to use with gypsum board.

TYPICAL PIPE FLOOR PENETRATION DET.

TYPICAL PIPE WALL PENETRATION DET.

TYPE X FIRE RATED GYPSUM BOARD

SCALE: N.T.S.

4

FireStop™ Residential & Commercial Caulk, Pillows & Putty Pads

FireStop™ Offering

- FireStop™ Intumescent Caulk**
is water-based, single component elastomeric sealant intended for use as a firestop system component. It forms an economical yet durable, flexible and watertight bond with most construction materials.
- FireStop™14" Caulk**
FireStop™14" Fire stopping caulk is a single component, non-combustible, non-intumescent material for residential and commercial applications. Colored red for easy inspection, FireStop™14 creates an effective barrier against flames, smoke, and toxic gases and has superior adhesion and gunnability.
- FireBlok™136™ Caulk**
FireBlok™136™ Fire-blocking caulk is a single component, non-combustible material for residential applications. FireBlok™136 is for use in annular spaces around wires, pipes, ducts, vents and other penetrating items of ceiling and floor openings, and room to room in wood and steel frame constructions.
- Fire Rated Putty Pads**
NSI Fire Rated Putty is a moldable non-curing, one-component fire rated material for through penetration fire stop systems. In the event of a fire, Putty will expand when exposed to fire, forming an insulating char, which prevents the spread of flames, smoke, gas and water through penetration openings. Installation is easy as there are no additives, there is no mixing and no curing time is required. The putty is applied by hand and adheres to all common building surfaces.
- FireStop™136™ Pillows**
FireStop™ Pillows are a single step firestop system component. Intended for wall and/or floor openings through fire separations where temporary or permanent firestops are required. They are ideal where cable rethreading is frequent and anticipated. Quick and clean single product installation.

nsi INDUSTRIES

NSI Industries, LLC
USA • 800.321.5847
www.firestop.com

FIRE STOP CAULK

SCALE: N.T.S.

3

LOS ANGELES COUNTY AREA OCCUPANCY AND CONSTRUCTION PENETRATION NOTES:

Penetrations in fire-resistance-rated walls shall comply with Section 714.3.1.1 through 714.3.1.2, or as noted below:

a. Steel, ferrous or copper pipes may penetrate fire resistance-rated walls, provided opening is protected as follows:
i. Item penetrating concrete or masonry walls is a maximum 6-in. nominal diameter and the area of the opening through the wall does not exceed 144 sq. in., concrete, grout or mortar is permitted where it is installed the full thickness of the wall or the thickness required to maintain the fire-resistance-rating; or
ii. When the annular space is protected with material that meets ASTM E 119 or UL 263

b. Penetrations shall be fire-stopped by a system installed as tested in accordance with ASTM E 184 or UL 1479, and shall have an F rating of not less than the required fire resistance-rating of the wall penetrated. Section 714.3.1.2

c. Membrane penetrations of maximum two-hour fire resistance-rated walls by steel electrical boxes are permitted, provided that each does not exceed 16 sq. in. in area and the total area of such openings does not exceed 100 sq. in. for any 100 sq. ft. of wall area, of wall area, and the space between the wall membrane and the box does not exceed 1/8-in. Additionally, outlet boxes on opposite sides of the wall shall be separated by a horizontal distance of not less than 24-in. Section 714.3.2.2 #1

d. Membrane penetrations by listed electrical boxes of any material are permitted provided such boxes have been tested for use in fire-resistance-rated assemblies, and the space between the wall membrane and the box does not exceed 1/8-in., unless listed otherwise. Additionally, outlet boxes on opposite sides of the wall shall be separated by a horizontal distance specified in the listing of the boxes. Section 714.3.2.2 #2

e. A fire sprinkler shall be permitted to be unprotected provided such space is covered by a metal escutcheon plate. Section 714.3.2.2 #5

f. Where areas are penetrated by other materials or openings larger than those mentioned above, they must be qualified by tests in accordance with Section 703.2

TYPICAL PIPE FLOOR PENETRATION DET.

TYPICAL PIPE WALL PENETRATION DET.

APPROVED BY: C. D. LEE


JOB NO.: 8107


DATE: 03-08-2022

SCALE: N.T.S.

FIRE CODE COMPLIANCE INTERIOR MATERIALS

A-02

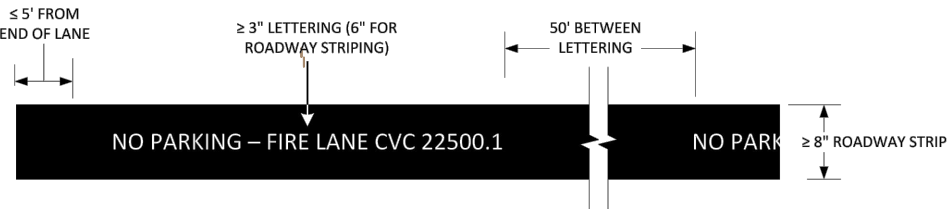	 SAN BERNARDINO COUNTY FIRE DEPARTMENT COMMUNITY SAFETY DIVISION 620 South 'E' Street San Bernardino, CA 92415-0179 (909) 386-8400 Standard Number A-2 Revision Date: 3-22-16 FIRE PREVENTION STANDARD FIRE APPARATUS ACCESS ROAD DESIGNATION AND MARKING DIAGRAM A-2.3: ROADWAY STRIPING DETAIL  FIRE LANE - A fire access roadway on private property that is identified and marked in accordance with this Standard and that must remain unobstructed at all times, including the parking of vehicles or loading or unloading activities. ROADWAY STRIPING - Roadway striping shall only be used where there are no curbs or adequate area to install signs. - Stripes shall not be less than eight inches (8") wide. - Striping used to designate fire lanes shall be painted in weather-resistant white and red paint. Reflective paint may be used for higher visibility. - Stripes shall have white lettering centered within the stripe, a minimum of six inches (6") in height, reading, "NO PARKING - FIRE LANE" as well as "CVC 22500.1," in all upper case letters. - Lettering blocks shall be located no more than thirty five feet (50') apart and within five feet (5') of the beginning and end of any fire lane. (See Diagram A-2.3) MAINTENANCE OF MARKINGS AND SIGNAGE - Installation and maintenance of red curbing, signage, striping, and all other markings or designators required by this Standard located on private property and private roadways shall be the responsibility of the property owner, management company representing the property owner, or an association.	PART II-A INFORMATION ON FIRE FLOW AVAILABILITY (To be completed by Water Purveyor) Location Hydrant located at 3126 Florence Ave Distance from Nearest Property Line 122 ft Size of Hydrant 6" x 4" x 2 1/2" Hydrant Number 7226 Water main 12" main Static PSI 59 Residual PSI 50 Orifice size 4 1/2 in Pilot 1/2 Fire Flow at 20 PSI 3,410 GPM Duration 2-HRS Flow Test Date / Time 10/8/20 / 11:47 AM Location Distance from Nearest Property Line Size of Hydrant Hydrant Number Water main Static PSI Residual PSI Orifice size Pilot Fire Flow at 20 PSI Duration Flow Test Date / Time Location PART II-B SPRINKLERED BUILDINGS/PRIVATE FIRE HYDRANTS ONLY Detector Location (check one) ☐ Above Grade ☒ Below Grade ☐ Either Backflow Protection Required (Fire Sprinklers/Private Hydrant) (check one) ☒ Yes ☐ No Minimum Type of Protection Required (check one) ☐ Single Check Detector Assembly ☒ Double Check Detector Assembly ☐ Reduced Pressure Principle Detector Assembly CITY OF HUNTINGTON PARK Water Purveyor 10/9/2020 Date Signature WATER OPS MANAGER Title This Information is Considered Valid for Twelve Months Fire Department approval of building plans shall be required prior to the issuance of a Building Permit by the jurisdictional Building Department. Any deficiencies in water systems will need to be resolved by the Fire Prevention Division only prior to this department's approval of building plans.	COUNTY OF LOS ANGELES FIRE DEPARTMENT FIRE PREVENTION DIVISION Fire Prevention Engineering 5823 Rickenbacker Road Commerce, CA 90040 Telephone (323) 890-4125 Fax (323) 890-4129 Information on Fire Flow Availability for Building Permit For All Buildings Other Than Single Family Dwellings (R-3) INSTRUCTIONS: Complete parts I, II (A) when: Verifying fire flow, fire hydrant location and fire hydrant size. Complete parts I, II (A), & II (B) when: For buildings equipped with fire sprinkler systems, and/or private on-site fire hydrants. PROJECT INFORMATION (To Be Completed By Applicant) PART I Building Address: 3100 E. Florence Avenue, Huntington Park, CA 90255 City or Area: Huntington Park Nearest Cross Street: Mission Place Distance of Nearest Cross Street: .01 mile Applicant: LEEDCO ENGINEERS, INC. Telephone: (626) 234-2247 Address: 3380 Flair Drive, Suite 225 City: El Monte, CA 91731 Occupancy (Use of Building): New Car Wash Facilities Sprinklered: Yes No X Type of Construction: V-B Square Footage: 4,712 Car Wash Buildings Number of Stories: 1 + Mezzanine Present Zoning: C-G Applicant's Signature 9-22-2020 Date	 ICC-ES REPORT ESR-2054 Reissued July 1, 2011 STEELER® STEEL FRAMING PRODUCTS STEELER® SLOTTED STUD® ICC ES  1-800-275-2279
	FIRE LANE STRIPING DETAIL N.T.S. 4	FIRE HYDRANT FIRE FLOW TEST LETTER N.T.S. 3	FIRE HYDRANT FIRE FLOW TEST LETTER N.T.S. 2	FIRE RATED METAL STUDS FRAMING N.T.S. 1  Mar-08-2022

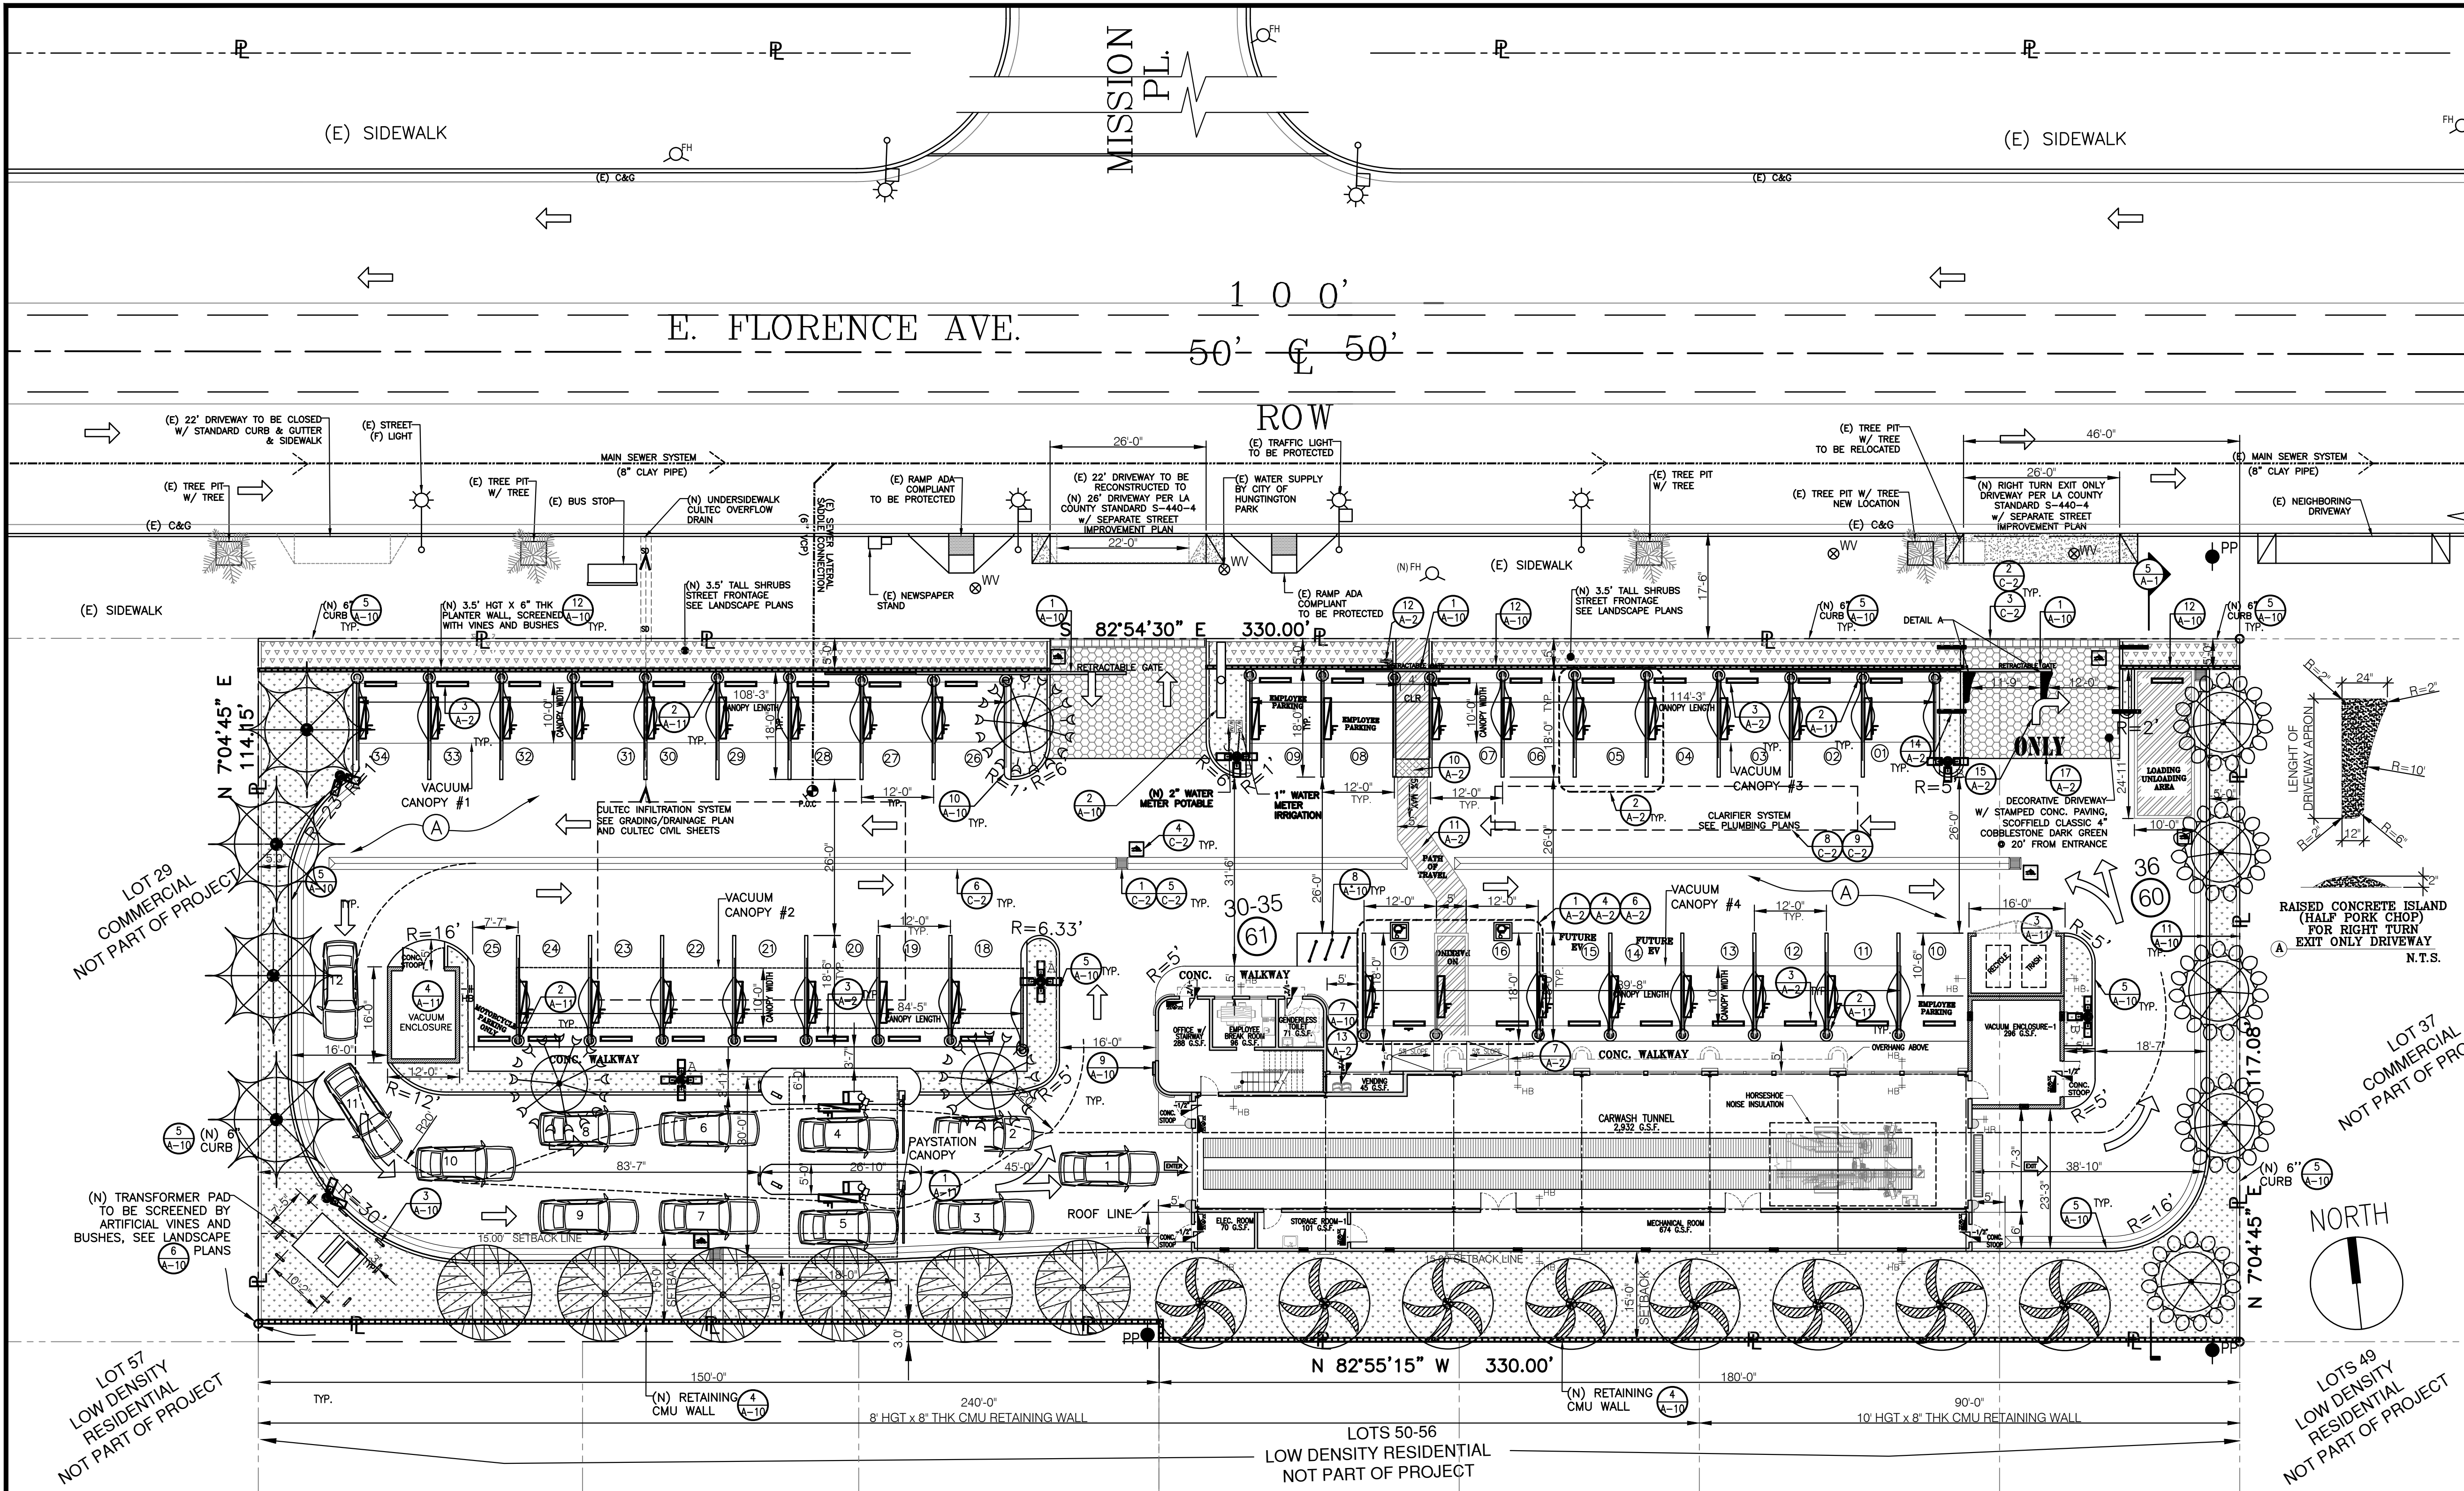

NOTES FOR FUTURE EV LOCATION:

- TABLE 5.105.5.3.3 (1 EV PARKING=10-25 PARKING SPOTS)
- PARKING STALL MARKINGS PER 5.105.5.2.1
- A LISTED RACEWAY CAPABLE OF ACCOMMODATING A 208-240 VOLT DEDICATED BRANCH CIRCUIT SHALL BE INSTALLED. THE RACEWAY SHALL NOT BE LESS THAN TRADE SIZE 1".
- THE SERVICE PANEL OR SUBPANEL(S) SHALL HAVE SUFFICIENT CAPACITY TO ACCOMMODATE THE REQUIRED NUMBER OF DEDICATED 40 AMPERE MINIMUM BRANCH CIRCUIT(S) FOR THE FUTURE INSTALLATION OF THE EVSE.
- EV STATIONS ARE MARKED AS "FUTURE EV" TO SHOW FUTURE POTENTIAL LOCATIONS PER CODE, BUT WE WILL NOT BE CONSTRUCTING ANY EV STATIONS WITH THIS DEVELOPMENT.

REQUIRED: 2 EV STATION
PROPOSED: 2 EV STATION

LANDSCAPE NOTE:

- 2% OF THE REQUIRED PARKING AREA MUST BE LANDSCAPED WITH 24" BOX TREE FOR EVERY 10 PARKING SPACES.
- SHRUB AND GROUND COVERAGE INCLUDED IN LANDSCAPE AREA.
- REFER TO SHEET L-1 FOR CONCEPTUAL LANDSCAPE PLAN AND PLANTING SPECIES TABLE

NOTES FOR CAR WASH SERVICES:

- FREE VACUUM SERVICE FOR CARWASH CUSTOMERS ONLY.
- CUSTOMER MUST WASH THEIR CAR IN ORDER TO USE FREE VACUUM SERVICE.
- THERE WILL BE A MAX. 15 MINUTES TO USE FREE VACUUM SERVICE.
- VEHICLE DETAILING, WAXING, ETC., IS PROHIBITED.
- THE TOTAL TIME FOR A VEHICLE TO RUN THROUGH THE CAR WASH IS 5 MINUTES.
- INSTALLATION OF ATTENUATING HORSE SHOE NOISE BARRIER WILL BE LOCATED AT CAR WASH TUNNEL EXIT ENVELOPING THE CAR WASH TUNNEL BLOWERS.

CITY OF HUNTINGTON PARK BUILDING, SAFETY & PLANING NOTES:

- MAINTAIN ALL EXTERIOR COMMON AREAS FREE OF TRASH AT ALL TIMES.
- NO ADVERTISEMENT SIGNAGE PERMITTED ALONG PUBLIC RIGHT OF WAY.
- PERMIT REQUIRED FOR ALL NEW PERMANENT & TEMPORARY SIGNAGE.
- ALL ADA PARKING TO BE PROPERLY & CLEARLY IDENTIFY AT ALL TIMES.
- MAXIMUM SOUND LEVELS BY NOISE ZONE, COMMERCIAL PROPERTIES MAY NOT EXCEED 55 DBA AT ANY TIME OF THE BUSINESS OPERATION. 11.34.080

AASHTO LINE OF SIGHT NOTES:

- DRIVER'S LINE OF SIGHT AT 3.5' FOOT EYE HEIGHT
- NO OBSTRUCTION OVER 4.5' IN HEIGHT
- NO SHRUB OVER 36" IN HEIGHT WITHIN LINE OF SIGHT
- 12" MINIMUM VERTICAL CLEARANCE WITHIN LINE OF SIGHT
- INTERSECTION LINE ON FLORIDA AVENUE DESIGNED SPEED 35MPH STOPPING DISTANCE 250FT
- LINE OF SIGHT LIMITED USE AREA DRIVEWAY: 2FT FROM DRIVEWAY

UTILITIES DIRECTORY

TRASH
CROSS SANTA FE SPRINGS
12739 LAKELAND ROAD
SANTA FE SPRINGS, CA 90670
TEL 562-944-6716
FAX 562-944-8516

WATER
CITY OF HUNTINGTON PARK
6550 MILES AVENUE
HUNTINGTON PARK, CA 90255
PH: 323-582-6151

SEWER
CITY OF HUNTINGTON PARK
6550 MILES AVENUE
HUNTINGTON PARK, CA 90255
PH: 323-582-6161



GAS
SOUTHERN CALIFORNIA GAS CO.
PO BOX 1026
MONTEREY PARK, CA 91754
PH: 800-427-2000

ELECTRIC
SOUTHERN CALIFORNIA EDISON
1924 CASHWASH STREET
COMPTON, CA 90224
PH: 310-608-5023

PHONE
AT&T
P.O. BOX 5025
CAROL STREAM, IL 60197
PH: 800-288-2020

DATUM STATEMENT:
BASIS OF BEARING:
THE BASIS OF BEARINGS FOR THIS SURVEY IS THE CENTERLINE OF FLORENCE AVENUE AS SHOWN ON TRACT NO. 54905, IN THE CITY OF HUNTINGTON PARK, COUNTY OF LOS ANGELES, STATE OF CALIFORNIA, AS PER MAP RECORDED IN BOOK 59, PAGES 58 AND 59 OF MAPS, IN THE OFFICE OF THE COUNTY RECORDER OF SAID COUNTY BEING SOUTH 82°53'20" EAST

BENCH MARK:
FND. DPW TAG N CB FLORENCE AVE 2FT E/O BCR @ NE COR ARBUTUS ST
BN. NO. PY959
ELEVATION 154.131
QUAD YR. 2013

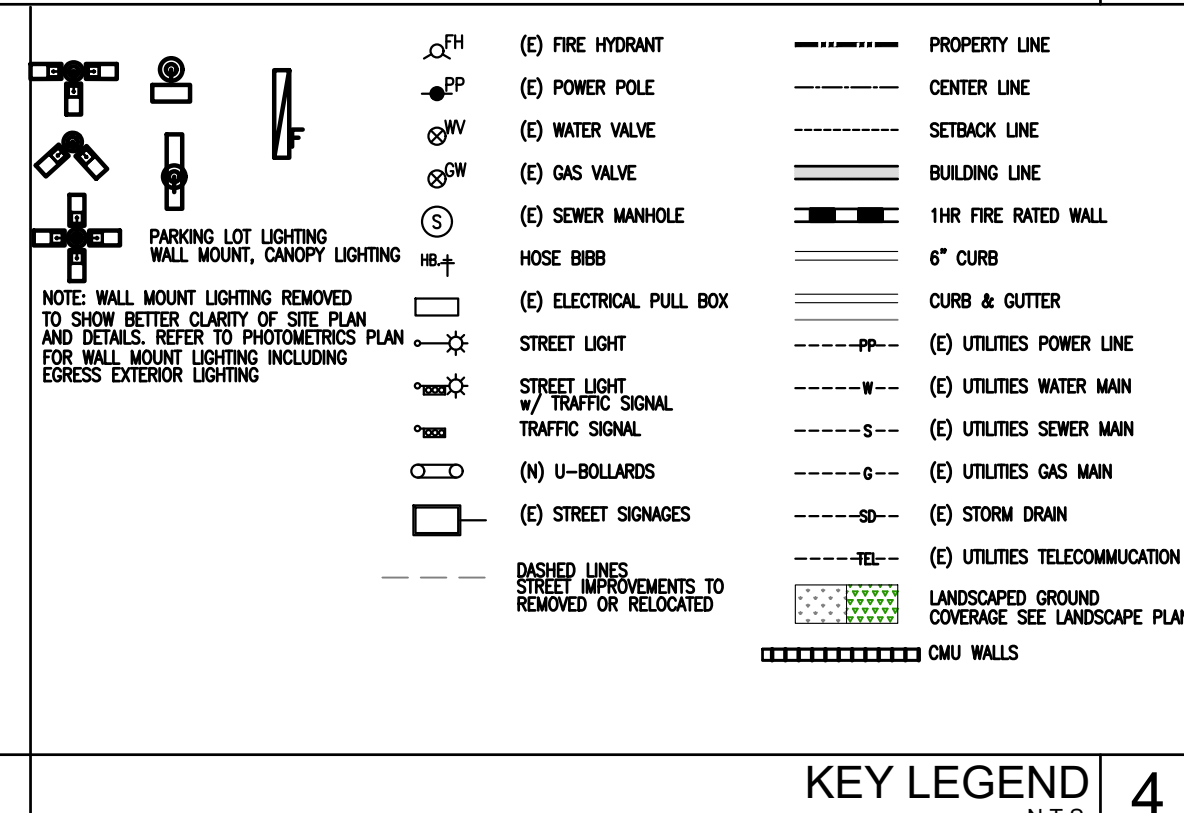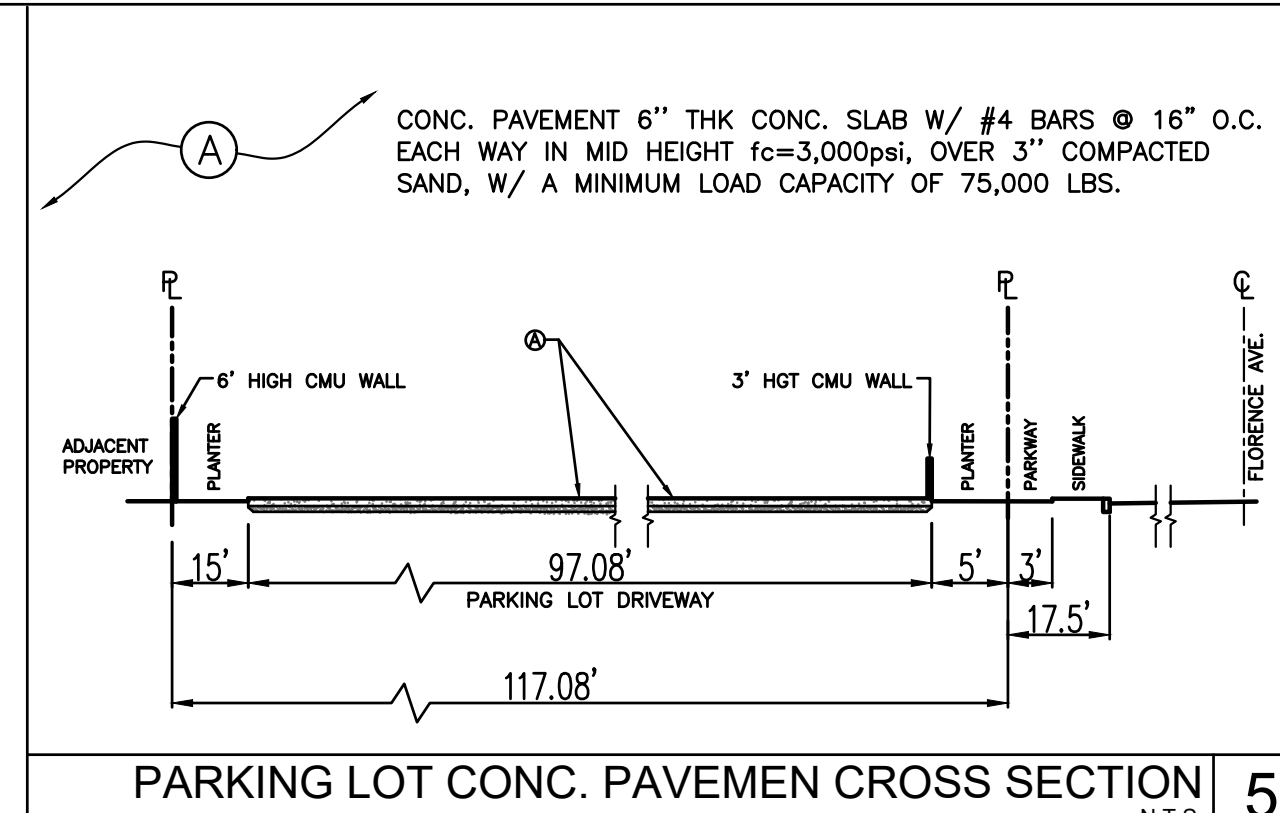

City of Huntington Park Tree Planting Requirements

- MINIMUM TREE SIZE IS 24" BOX
- ONE (1) TREE PER 300 S.F. OF PERIMETER LANDSCAPE AND THREE (3) ADDITIONAL 24" BOX TREES.
- PERIMETER LANDSCAPE TOTAL = 7,006 S.F.
- TOTAL TREES=26 TREES

5. REFER TO LANDSCAPE PLANS FOR TREE SPECIES PLANT LEGEND ALONG WITH ESPALIER VINES, SHRUBS, AND GROUND COVERAGE.

PROJECT DATA 3

1st: 09-14-2021


APPROVED BY: C. D. LEE

DRAWN BY: G.M.A.


JOB NO: 8107

DATE: 03-08-2022


A-1.0

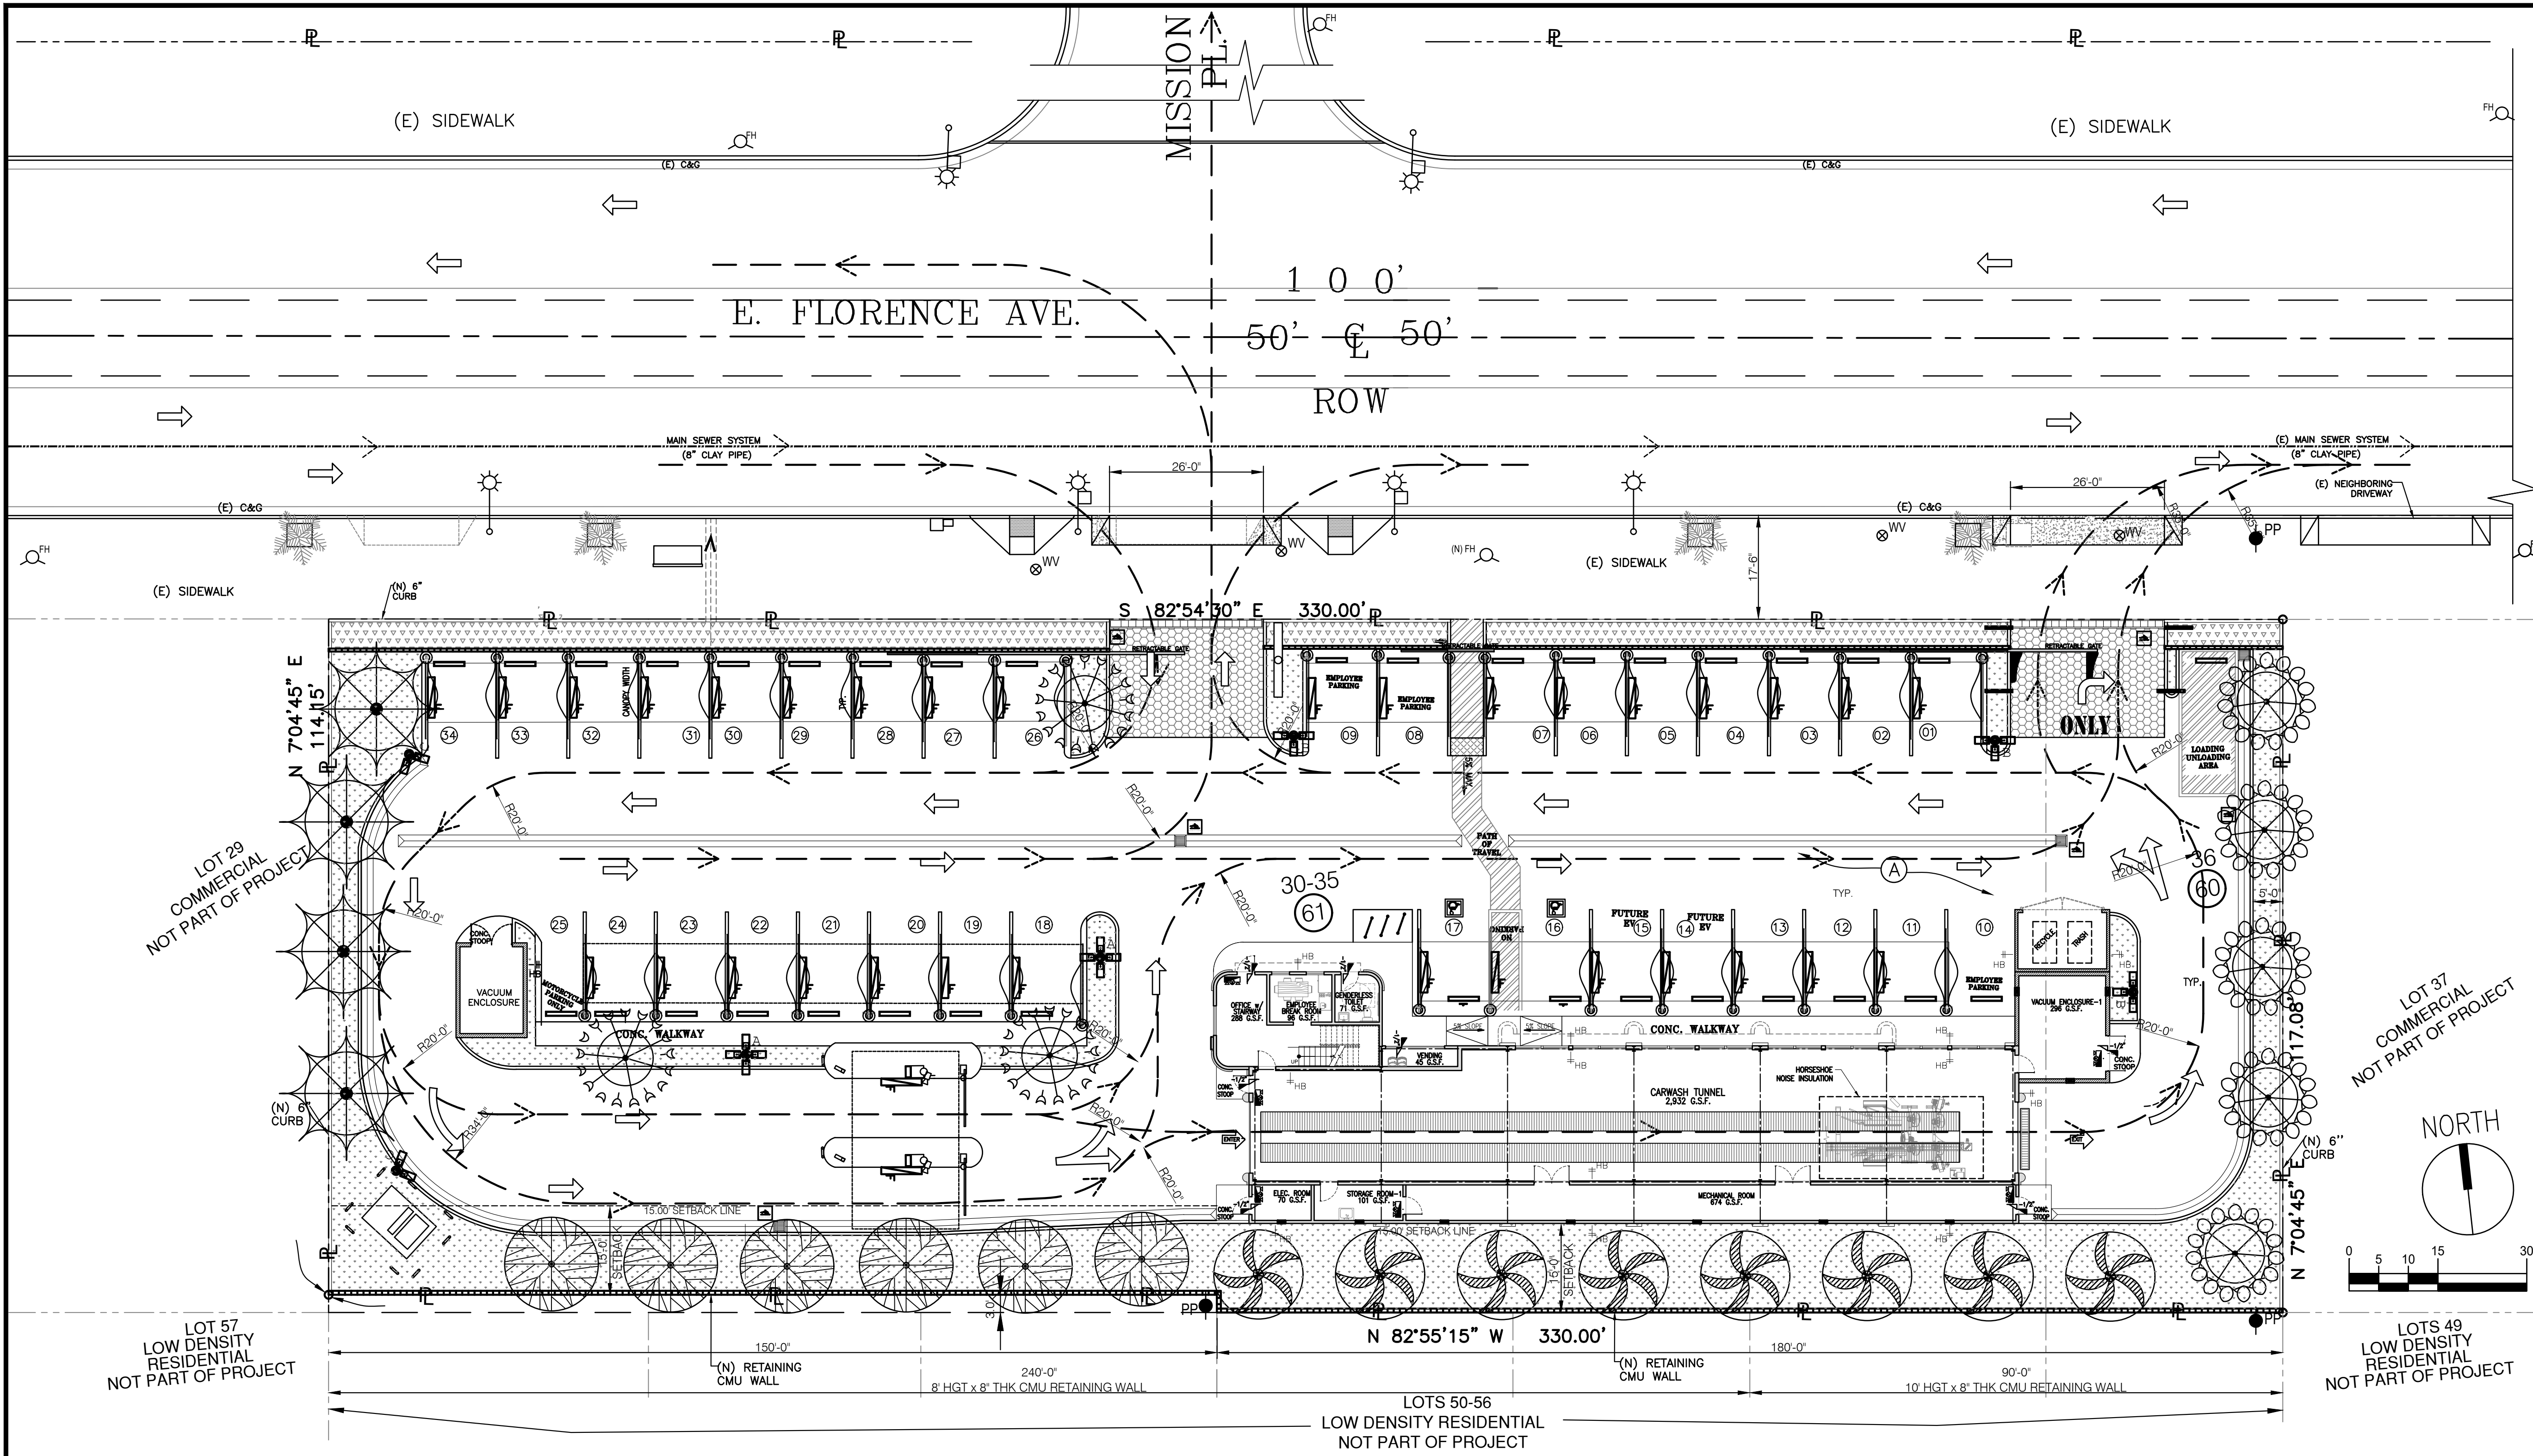

VEHICLE QUEUING CIRCULATION PLAN
SCALE: 1" = 15' 1

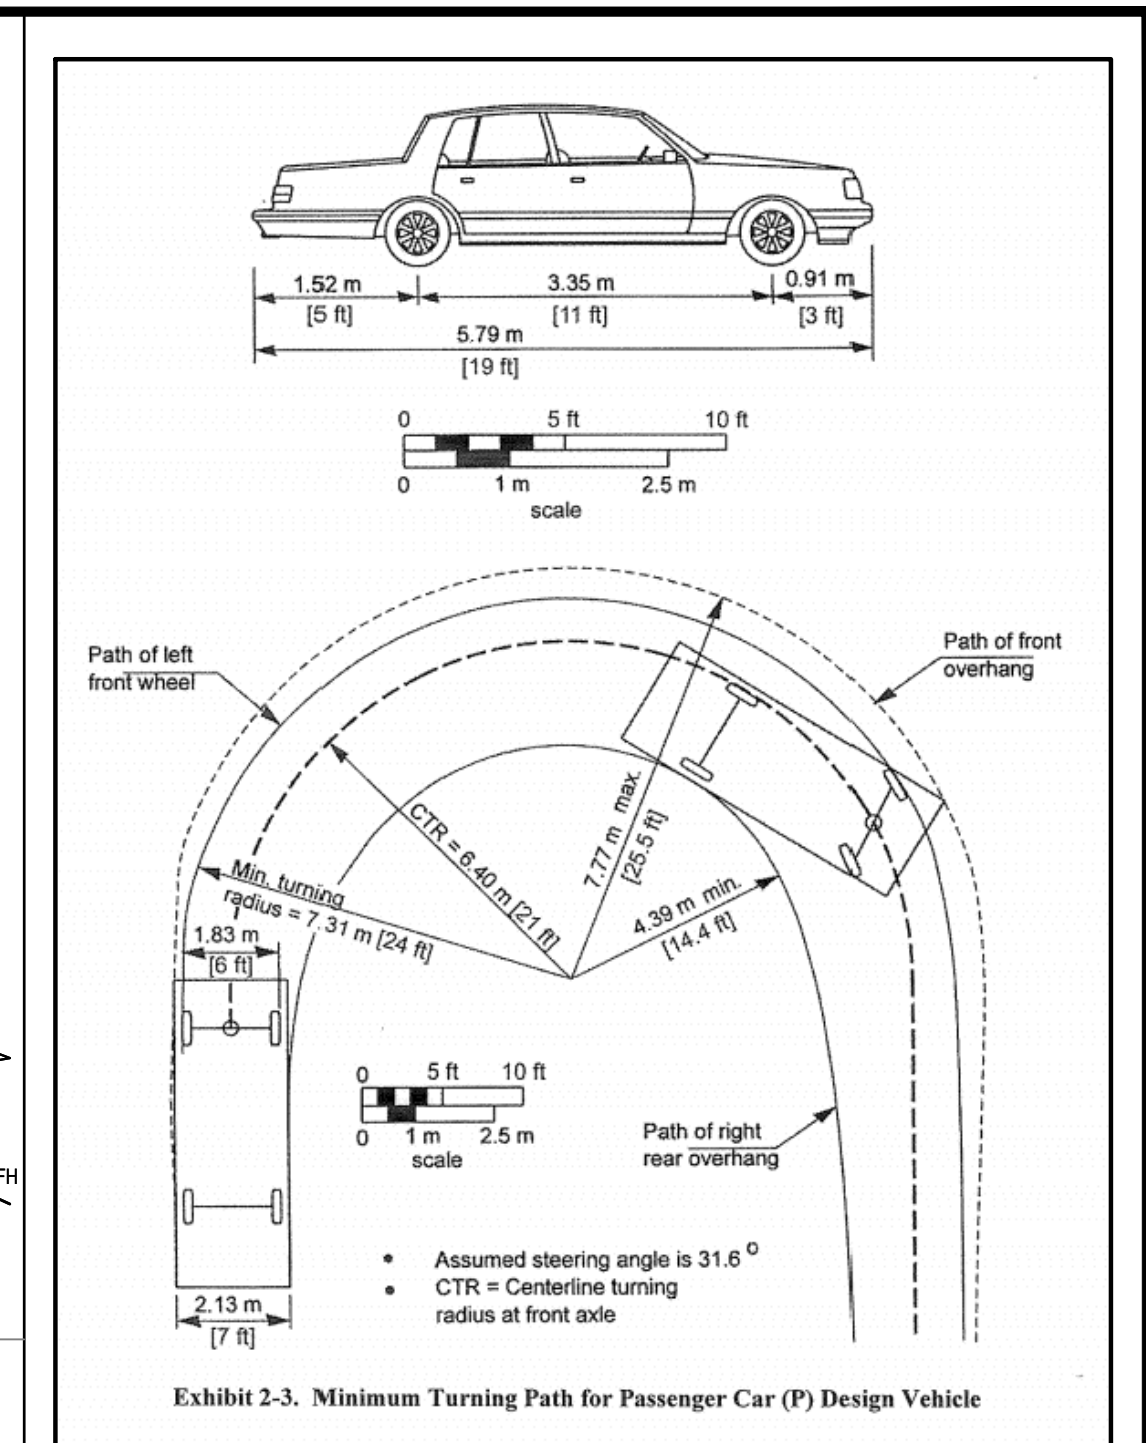


AASHTO VEHICLE TURNING TEMPLATE
N.T.S. 2

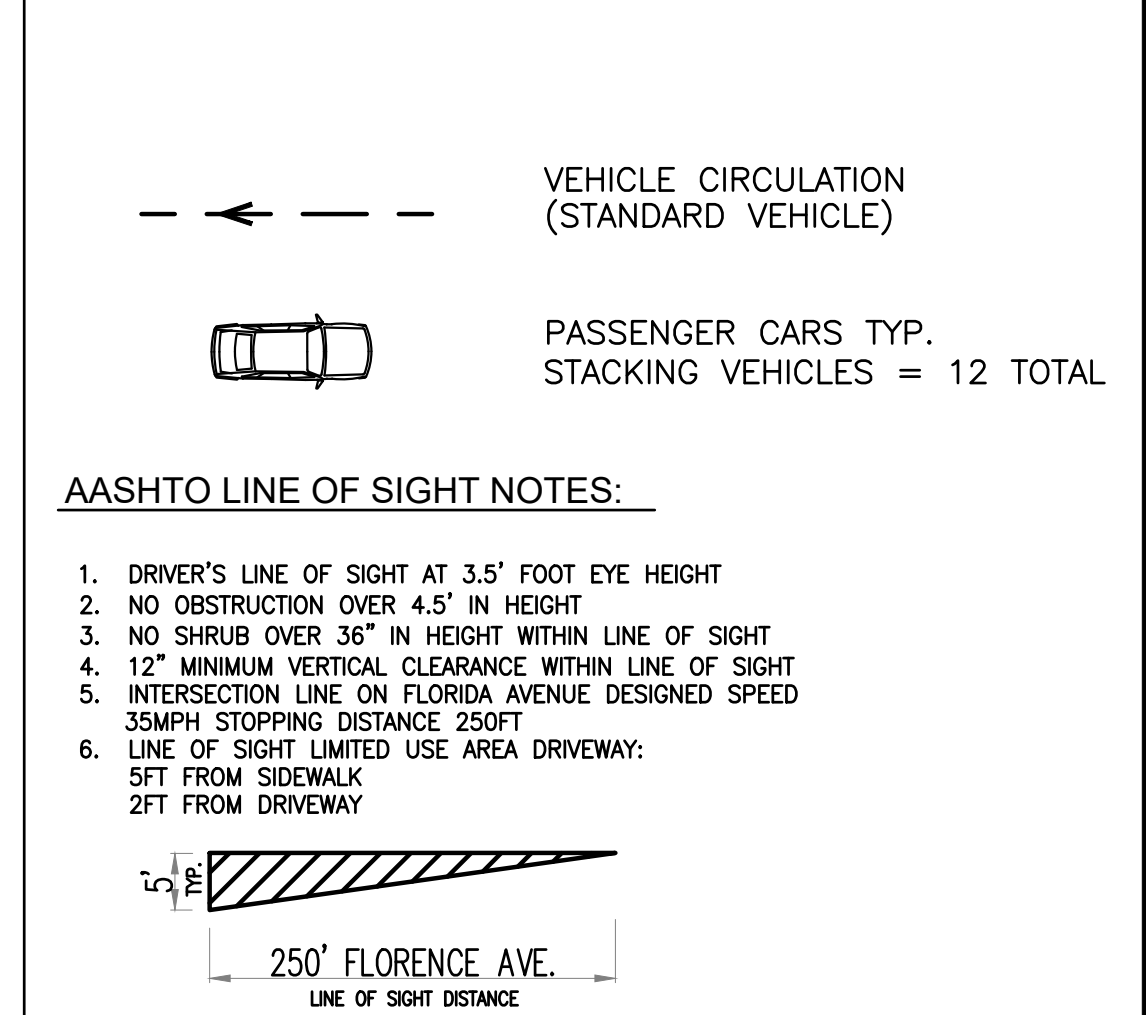

Mar-08-2022

NOTES
N.T.S. 3

THESE DRAWINGS AS INSTRUMENT OF SERVICE ARE THE PROPERTY OF LEEDCO ENGINEERS, INC. AND SHALL NOT BE REPRODUCED WITHOUT THE CONSENT OF LEEDCO ENGINEERS, INC.

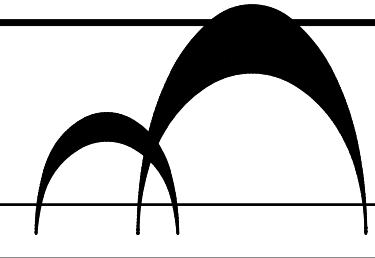



LEEDCO ENGINEERS, INC.
STRUCTURES • FOUNDATIONS
3380 FLAIR DRIVE, SUITE 225, EL MONTE, CA. 91731 (626) 234-2247

TITLE: NEW AUTOMATED EXPRESS CAR WASH
OWNER: MOOGUN INVESTMENT, LLC.
JOB ADDRESS: 3100 E. FLORENCE AVE., HUNTINGTON PARK, CA. 90255





VEHICLE QUEUING
CIRCULATION PLAN

APPROVED BY: C. D. LEE	JOB NO.: 8107
DRAWN BY: G.M.A.	DATE: 03-08-2022


A-1.1

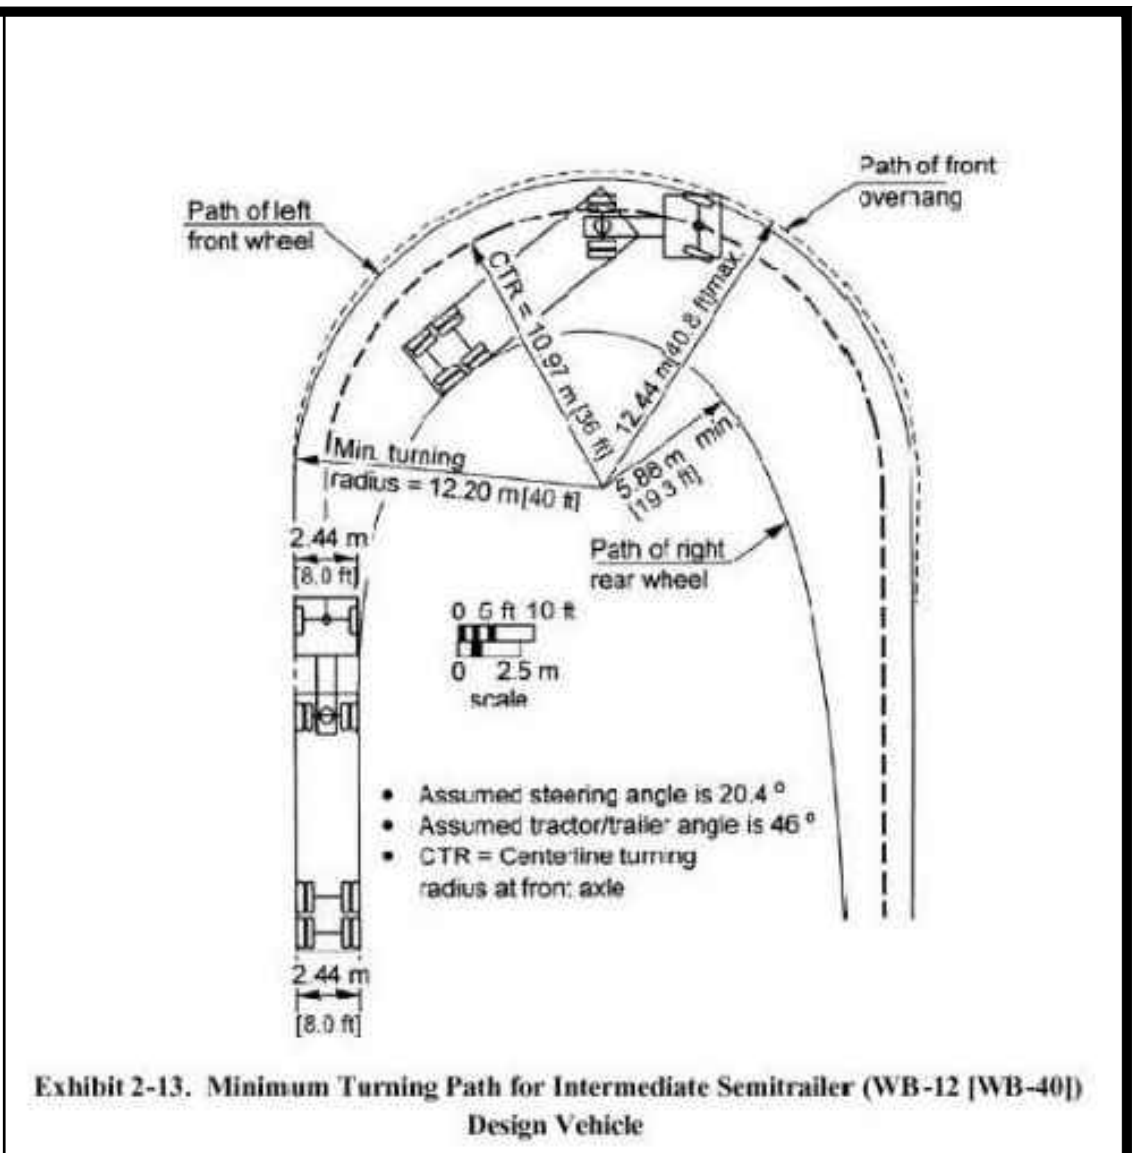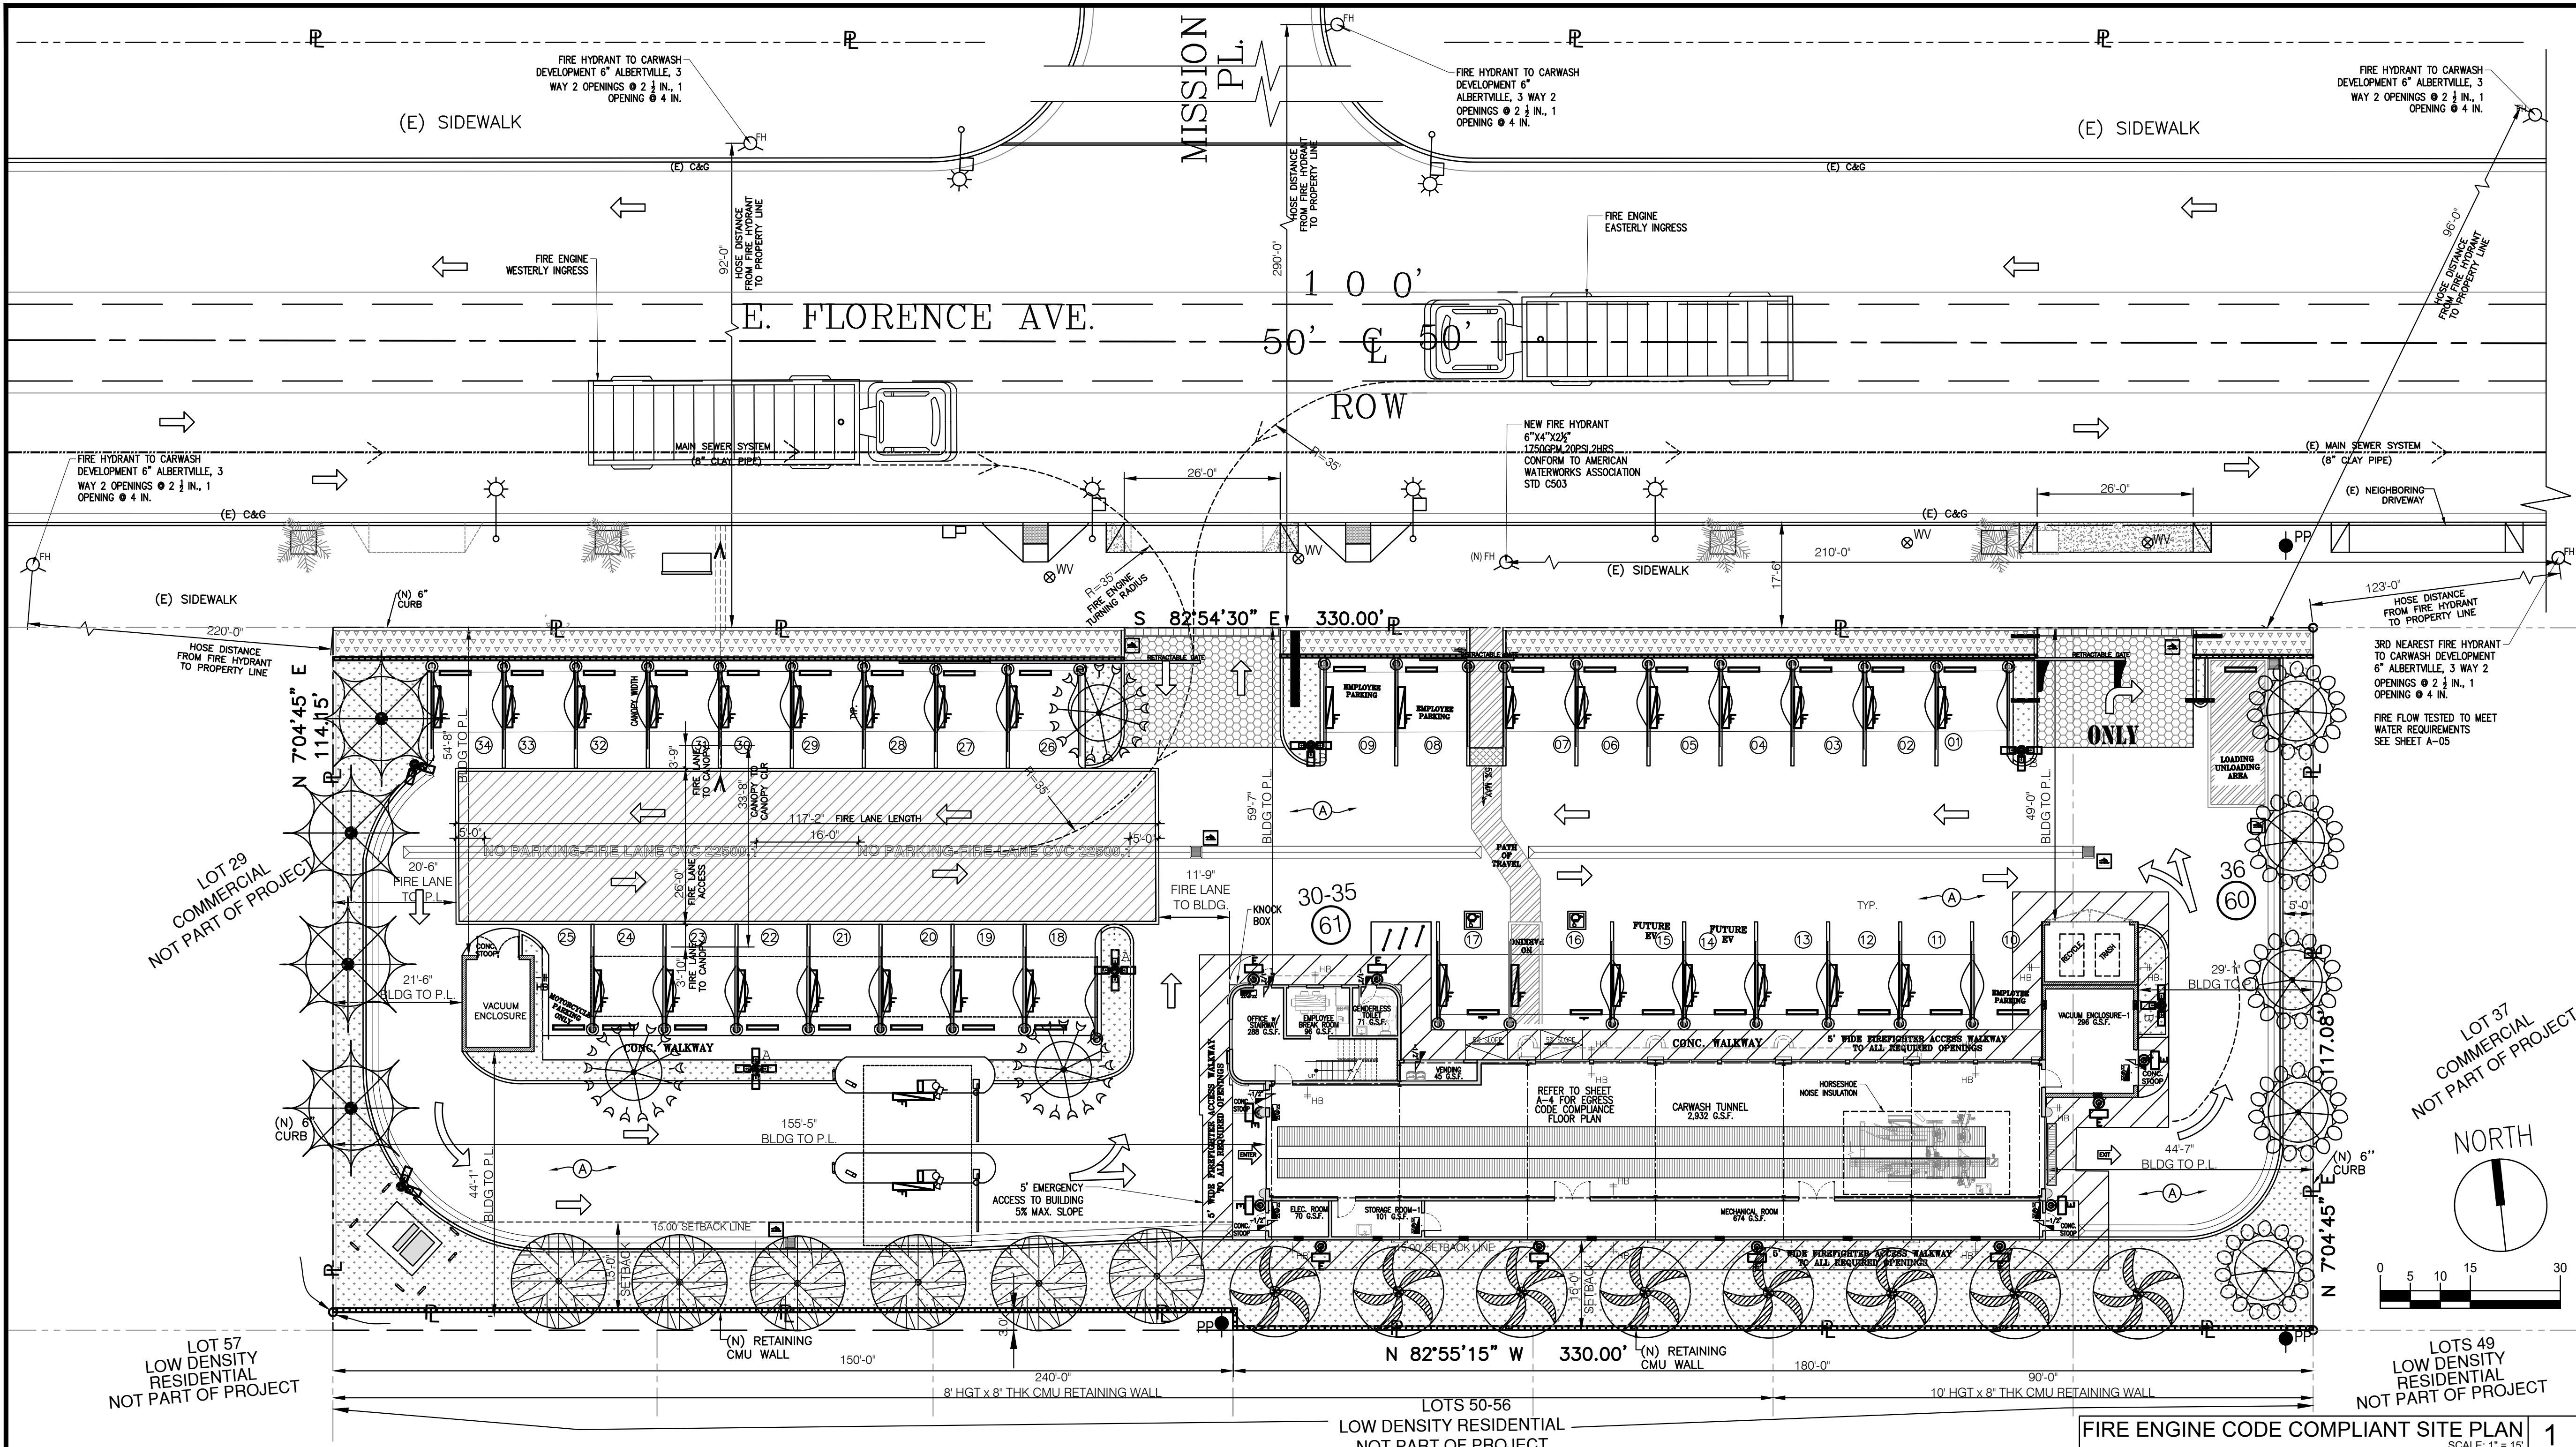






AASHTO FIRE ENGINE TURNING TEMPLATE 2

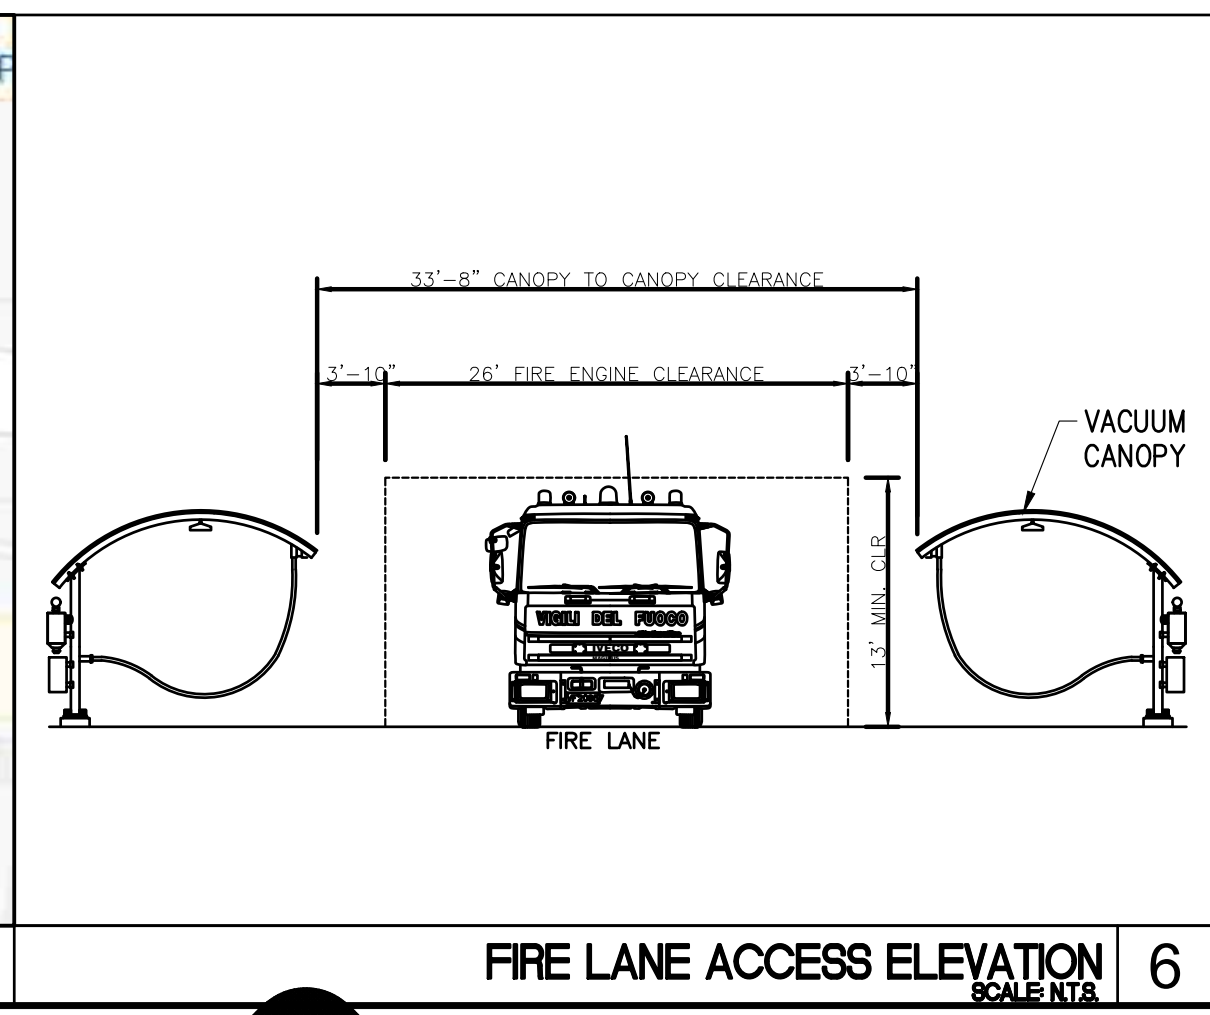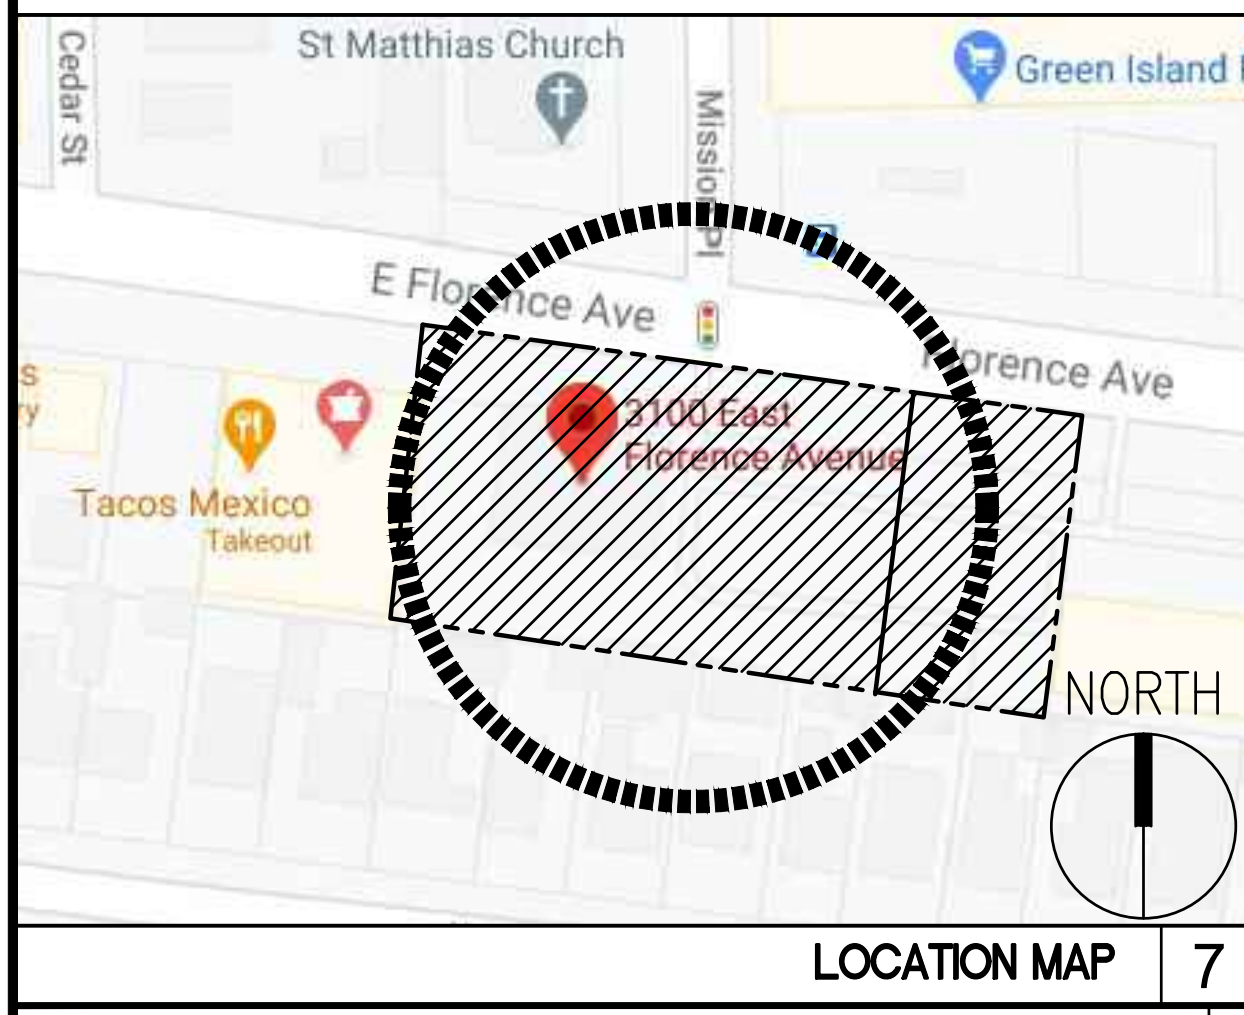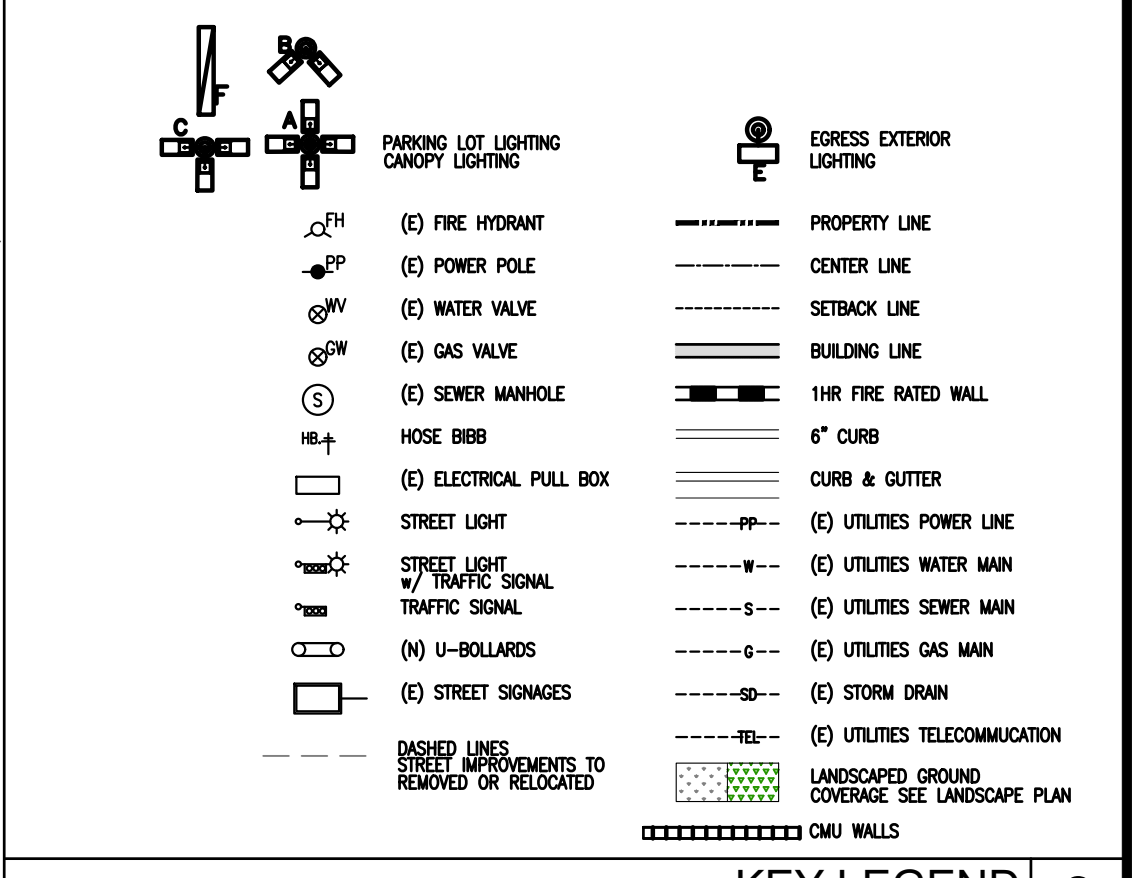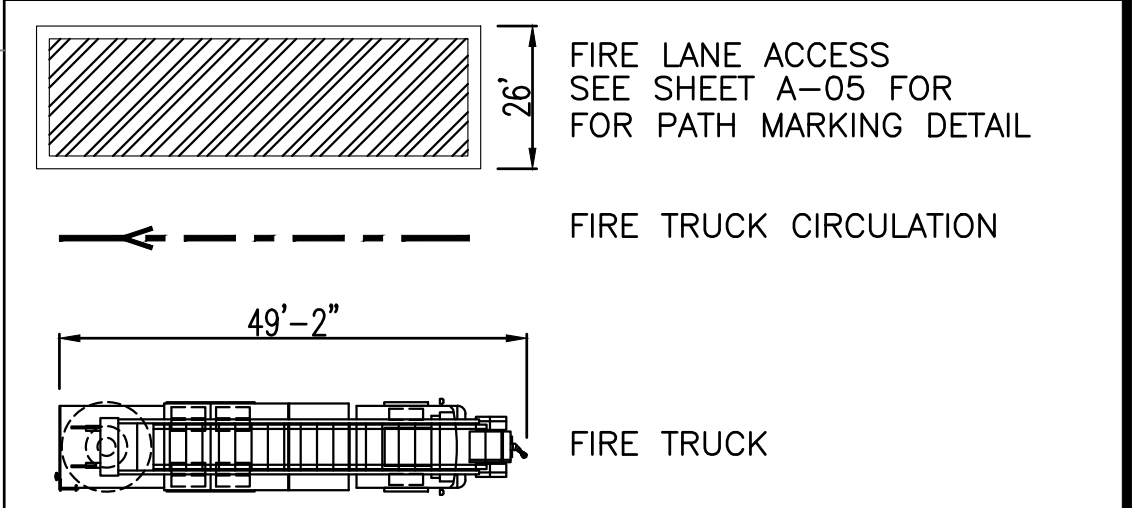

NOTE:
- FIRE DEPARTMENT VEHICULAR ACCESS ROADS MUST BE INSTALLED AND MAINTAINED IN A SERVICEABLE MANNER PRIOR TO AND DURING THE TIME OF CONSTRUCTION, FIRE CODE 501.4 & 503.1
- APPROVED SIGNS OR OTHER APPROVED NOTICES OR MARKINGS THAT INCLUDE THE WORDS "NO PARKING-FIRE LINE" SHALL BE PROVIDED FOR FIRE APPARATUS ACCESS ROADS TO IDENTIFY SUCH ROADS, TO CLEARLY INDICATE THE ACCESS TO SUCH ROADS, OR TO PROHIBIT THE OBSTRUCTION THEREOF. THE MEANS BY WHICH FIRE LINES ARE DESIGNATED SHALL BE MAINTAINED IN A CLEAN AND LEGIBLE CONDITION AT ALL TIMES AND BE REPLACED OR REPAIRED WHEN NECESSARY TO PROVIDE ADEQUATE VISIBILITY. A NO-PARKING DESIGNATION SHALL MEET THE REQUIREMENTS OF CALIFORNIA VEHICLE CODE SECTION 22500.1 AND APPROVED BY THE FIRE CODE OFFICIAL. SIGNS SHALL BE A MINIMUM DIMENSION OF 12 INCHES WIDE, BY 18 INCHES HIGH AND HAVE RED LETTERS ON A WHITE REFLECTIVE BACKGROUND. SIGNS SHALL BE POSTED ON ONE OR BOTH SIDES OF THE FIRE APPARATUS ROAD AS REQUIRED. FIRE CODE 503.3
- THE INSTALLATION OF SECURITY GATES ACROSS A FIRE APPARATUS ACCESS ROAD SHALL BE APPROVED BY THE FIRE CODE OFFICIAL. WHERE SECURITY GATES ARE INSTALLED, THEY SHALL HAVE AN APPROVED MEANS OF EMERGENCY OPERATION. GATE SECURING THE APPARATUS ACCESS ROADS SHALL COMPLY WITH ITEMS #1-#8 OF SECTION 503.6, FIRE CODE 503.6
- THE REQUIRED FIRE FLOW FOR FIRE HYDRANTS AT THIS LOCATION IS 1,750 GPM, AT 20 PSI RESIDUAL PRESSURE, FOR A DURATION OF 2 HOURS OVER AND ABOVE MAXIMUM DAILY DOMESTIC DEMAND. FIRE CODE 507.3 AND APPENDIX B105.2
- ALL NEARBY FIRE HYDRANTS MEASURE 6"x4"x2-1/2", BRASS OR BRONZE, CONFORMING TO AMERICAN WATER WORKS ASSOCIATION STANDARD C503, OR APPROVED EQUAL, AND SHALL BE INSTALLED IN ACCORDANCE WITH THE COUNTY OF LOS ANGELES FIRE DEPARTMENT REGULATION 8.
- THE MEANS OF EGRESS, AND EXIT DISCHARGE, SHALL BE ILLUMINATED AT ANY TIME THE BUILDING IS OCCUPIED WITH A LIGHT INTENSITY OF NOT LESS THAN 1 FOOT-CANDLE AT THE WALKING SURFACE LEVEL. BUILDING CODE 1008.2.1.
- EGRESS DOORS SHALL BE READILY OPENABLE FROM THE EGRESS SIDE WITHOUT THE USE OF A KEY OR ANY SPECIAL KNOWLEDGE OR EFFORT. BUILDING CODE 1010.1.9.
- PORTABLE FIRE EXTINGUISHERS SHALL BE INSTALLED IN LOCATIONS AS REQUIRED BY FIRE CODE 906.
- DUMPSTERS AND CONTAINERS WITH AN INDIVIDUAL CAPACITY OF 1.5 CUBIC YARDS OR MORE SHALL NOT BE STORED IN BUILDINGS OR PLACED WITHIN 5 FEET OF COMBUSTIBLE WALLS, OPENINGS OR COMBUSTIBLE ROOF EAVES, UNLESS AREAS CONTAINING DUMPSTERS OR CONTAINERS ARE PROTECTED BY AN APPROVED AUTOMATIC FIRE SPRINKLER SYSTEM. FIRE CODE 304.3.4.
- THE POWER SUPPLY FOR MEANS OF EGRESS ILLUMINATION SHALL NORMALLY BE PROVIDED BY THE PREMISES' ELECTRICAL SUPPLY. IN THE EVENT OF POWER SUPPLY FAILURE, THE EMERGENCY POWER SYSTEM SHALL PROVIDE POWER FOR A DURATION OF NOT LESS THAN 90 MINUTES AND SHALL CONSIST OF STORAGE BATTERIES, UNIT EQUIPMENT OR AN ON-SITE GENERATOR. BUILDING CODE 1008.3.4.
- ALL REQUIRED PUBLIC FIRE HYDRANTS SHALL BE INSTALLED, TESTED AND ACCEPTED PRIOR TO BEGINNING CONSTRUCTION. FIRE CODE 501.4

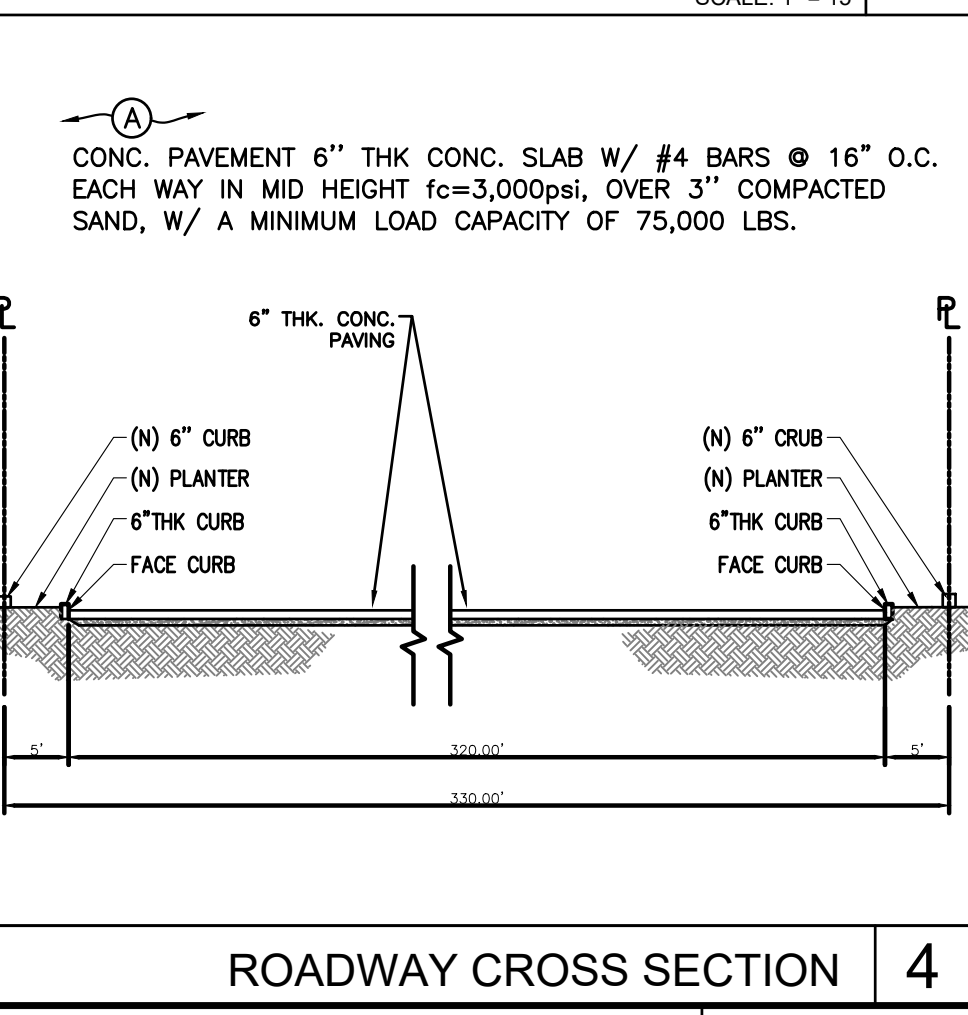

NOTES 3

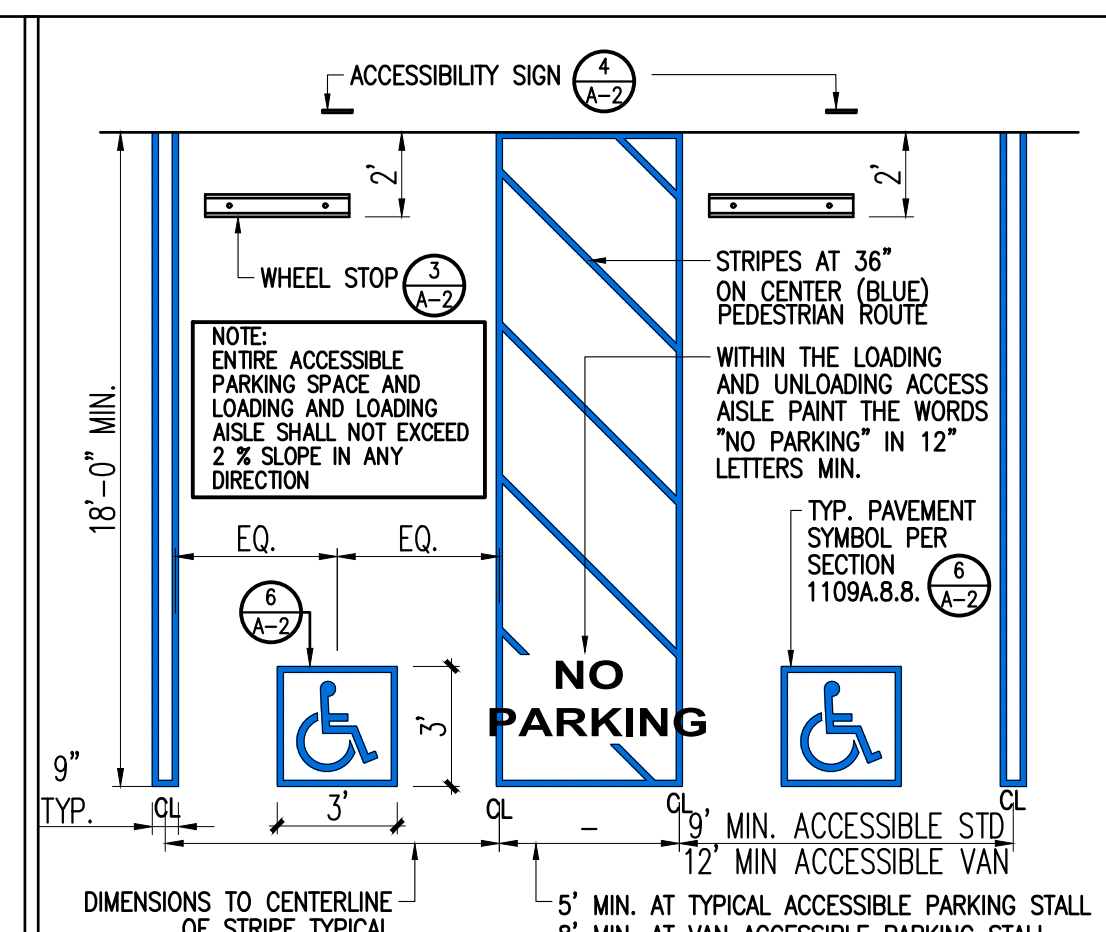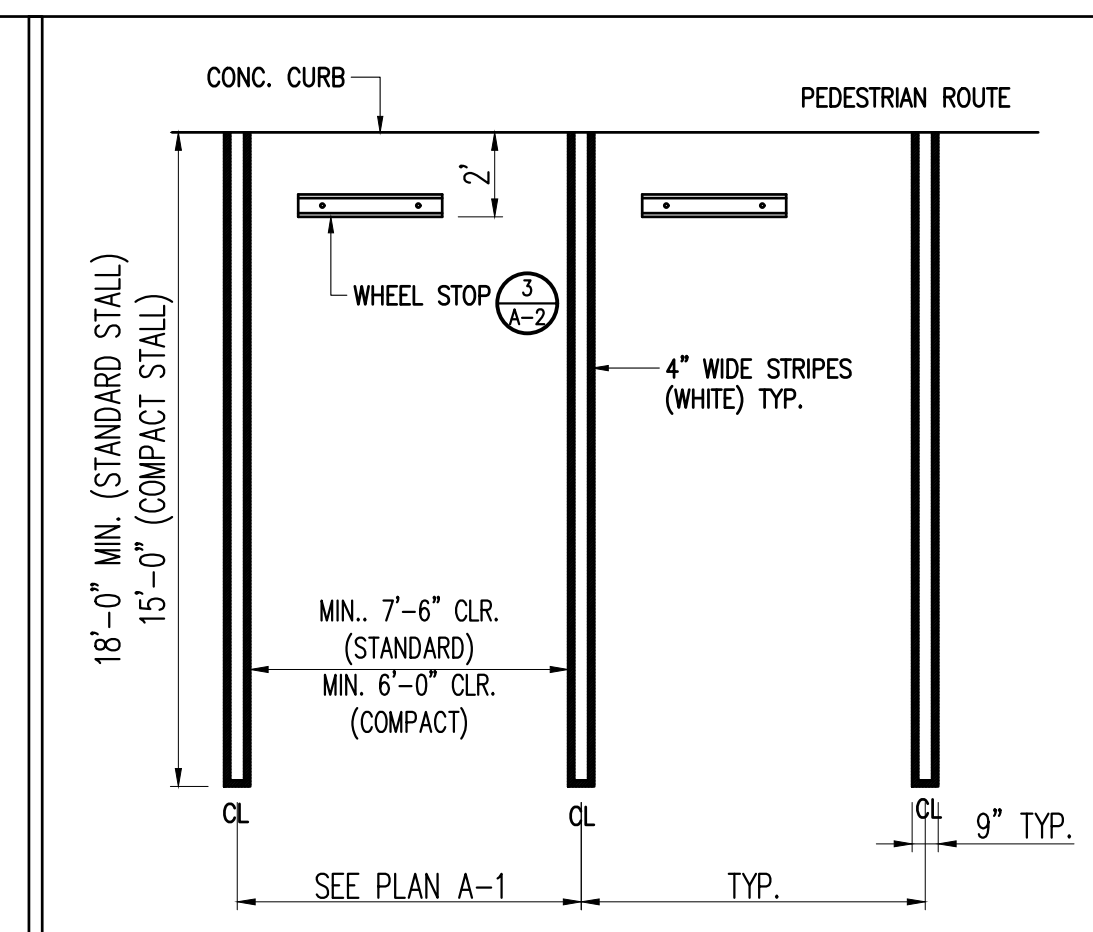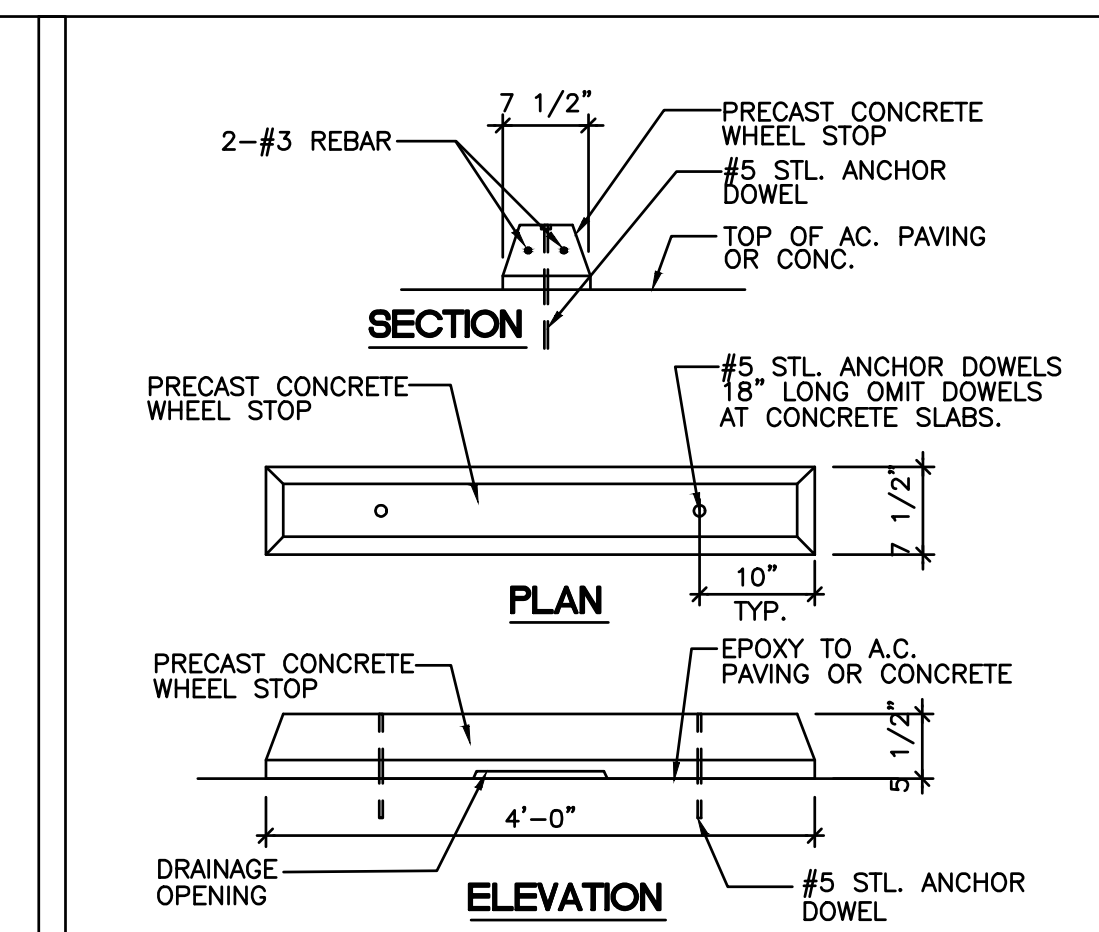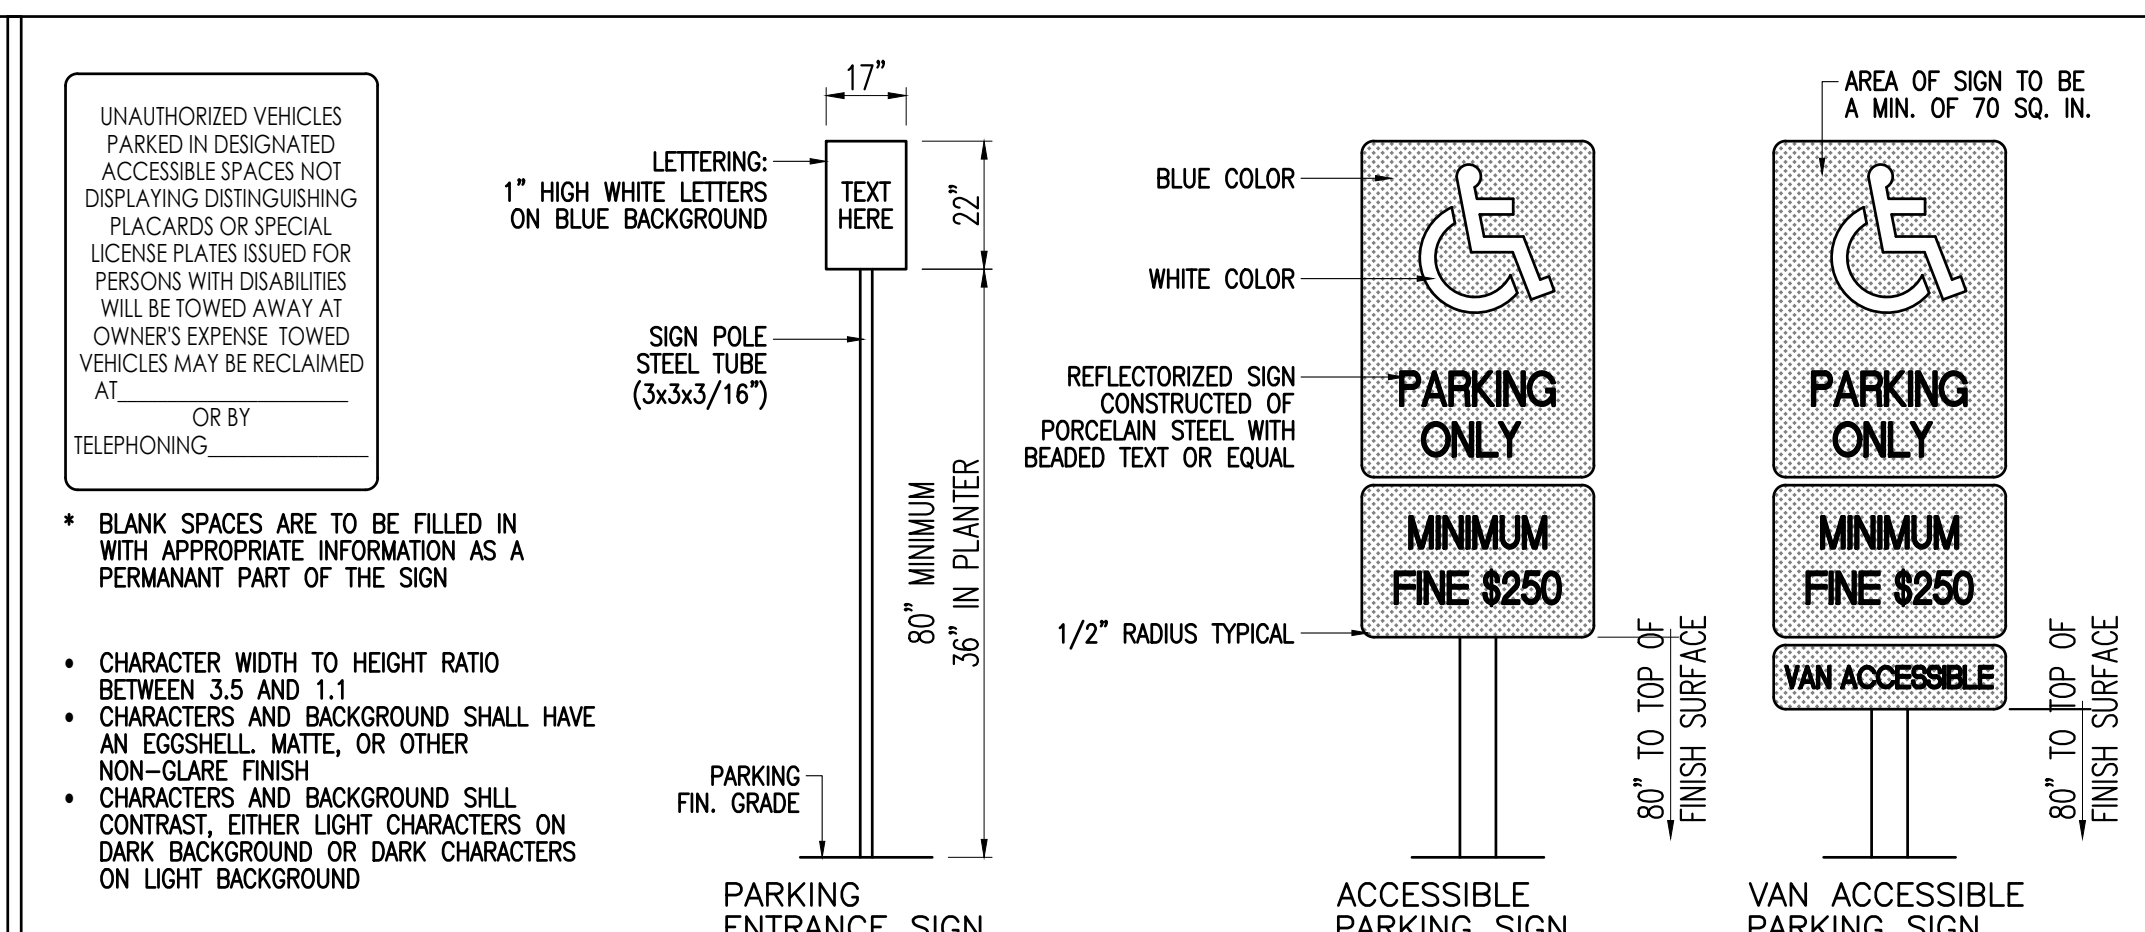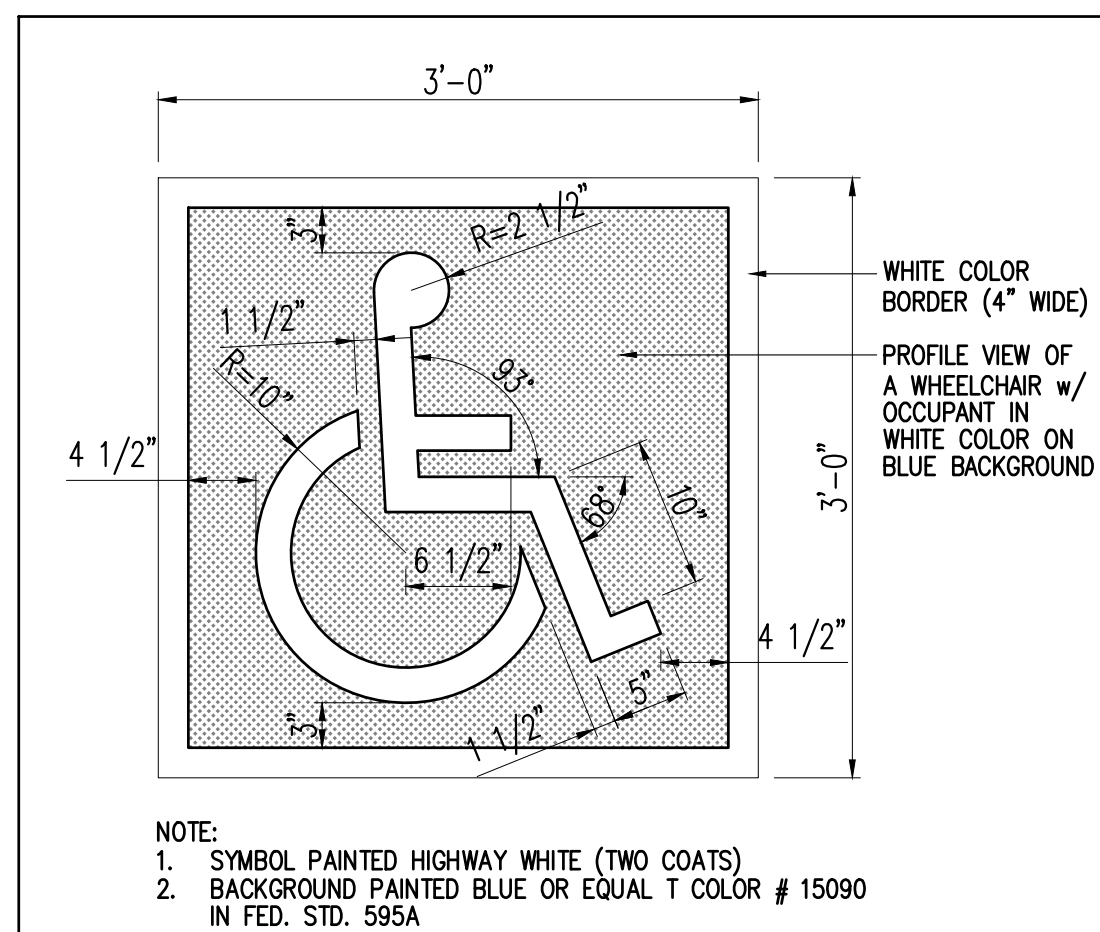






ADA PARKING SYMBOL	6
--------------------	---

ACCESSIBLE PARKING SIGN DETAILS	4
---------------------------------	---

WHEEL STOP DETAIL	3
-------------------	---

TYP. PARKING STALL DETAIL	2
---------------------------	---

ADA PARKING STALL	1
-------------------	---

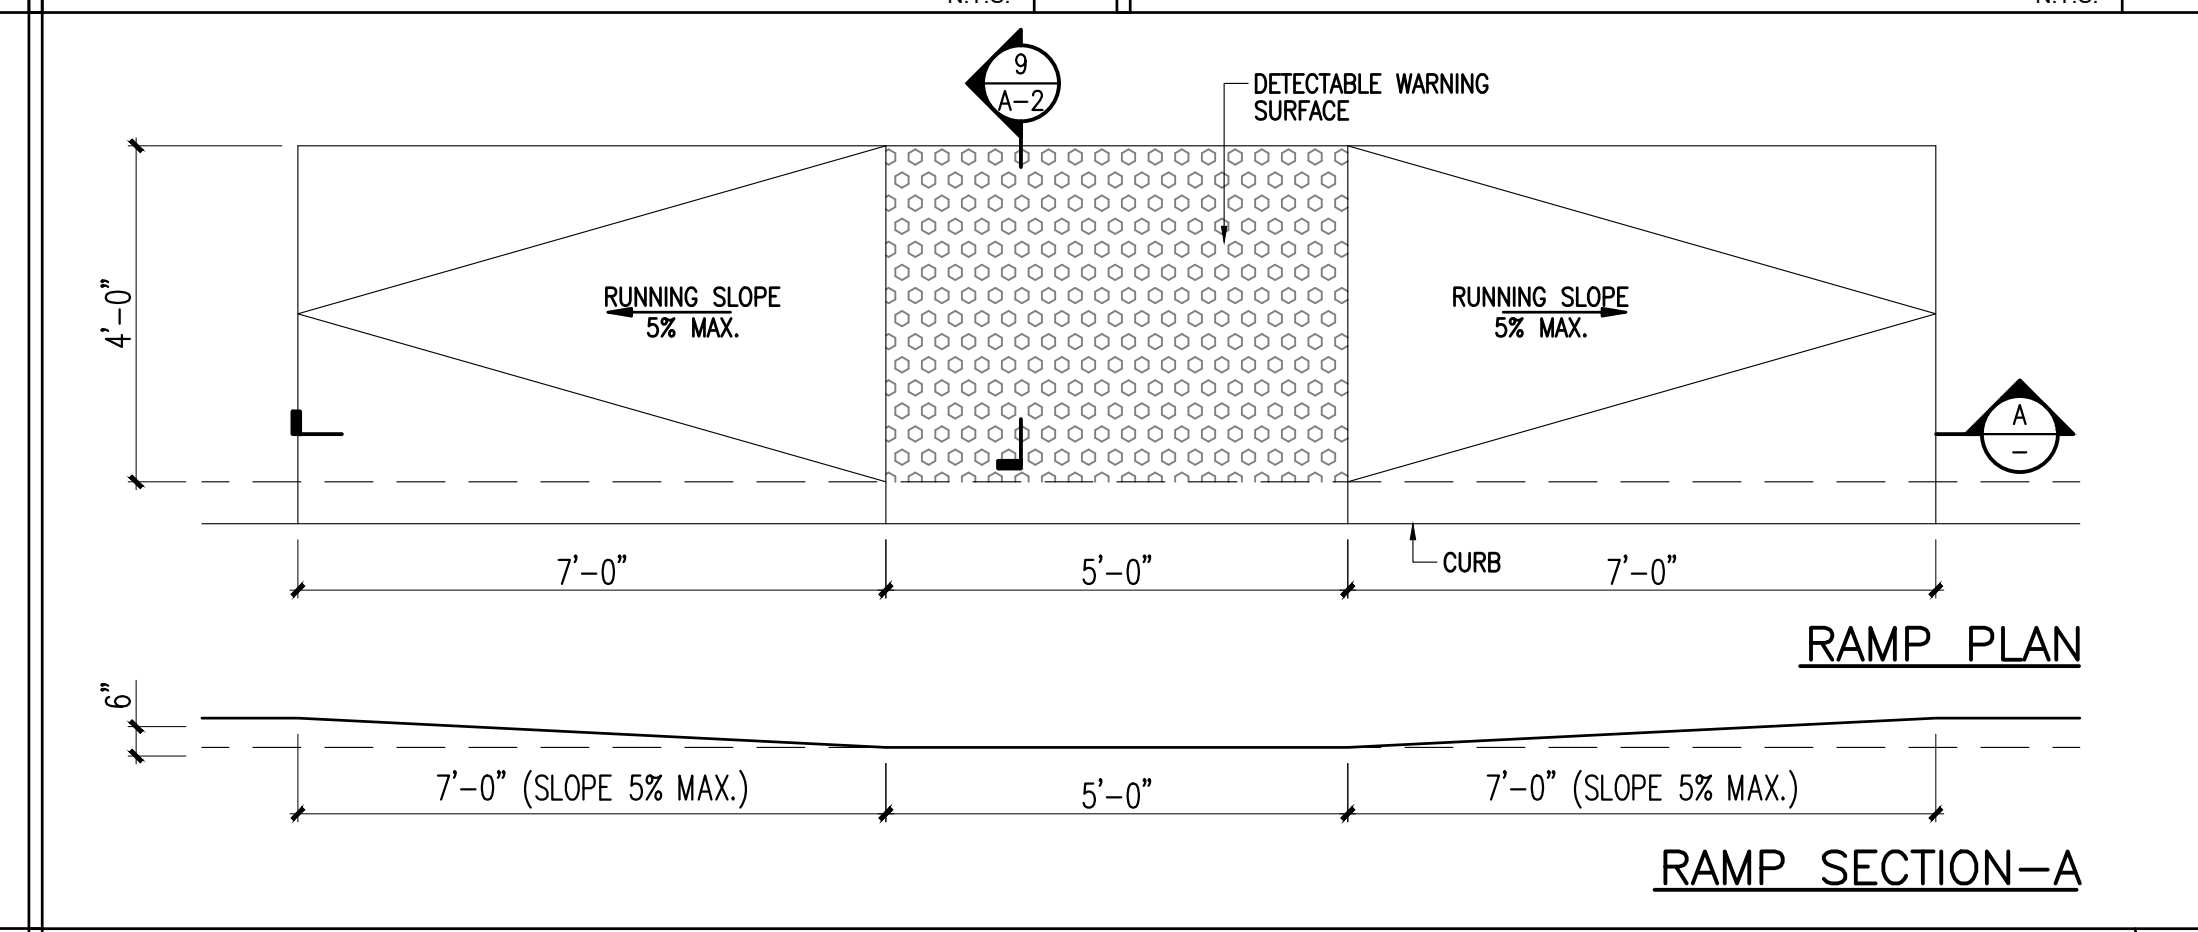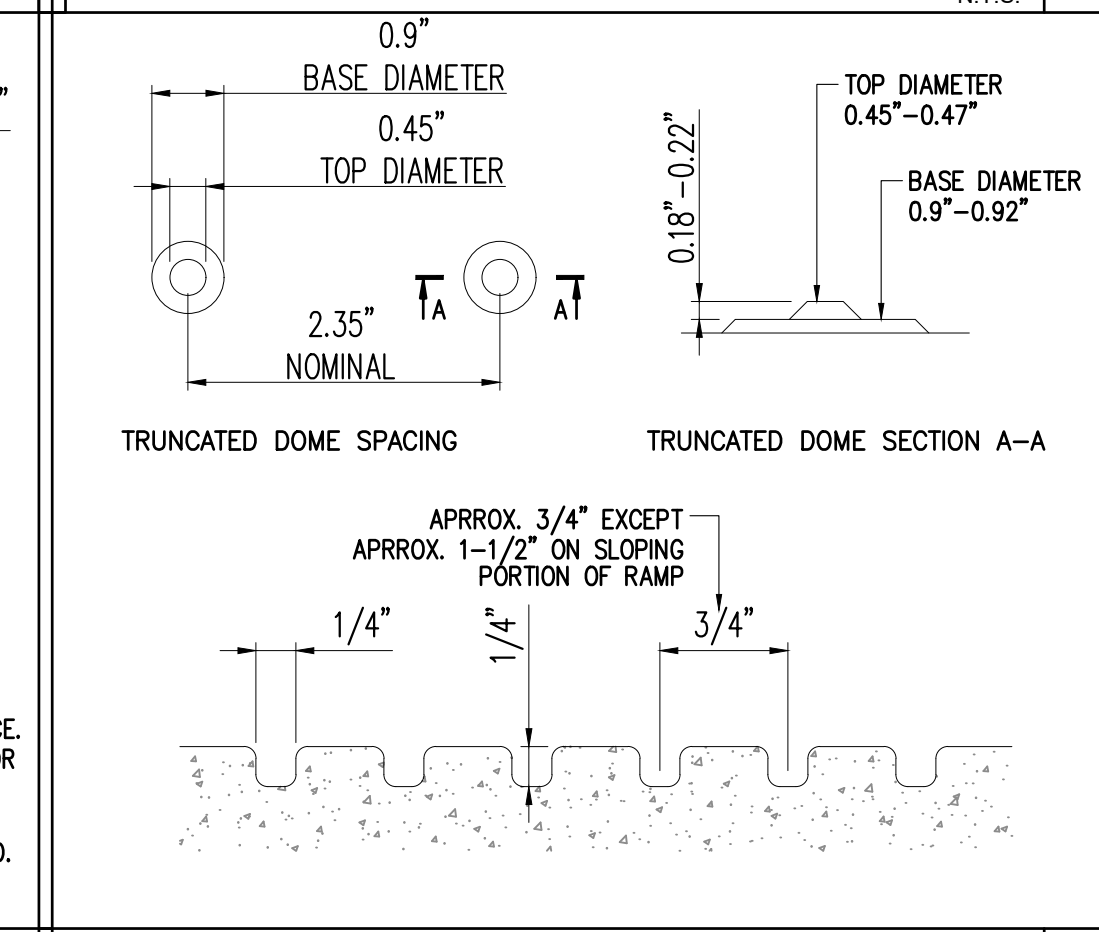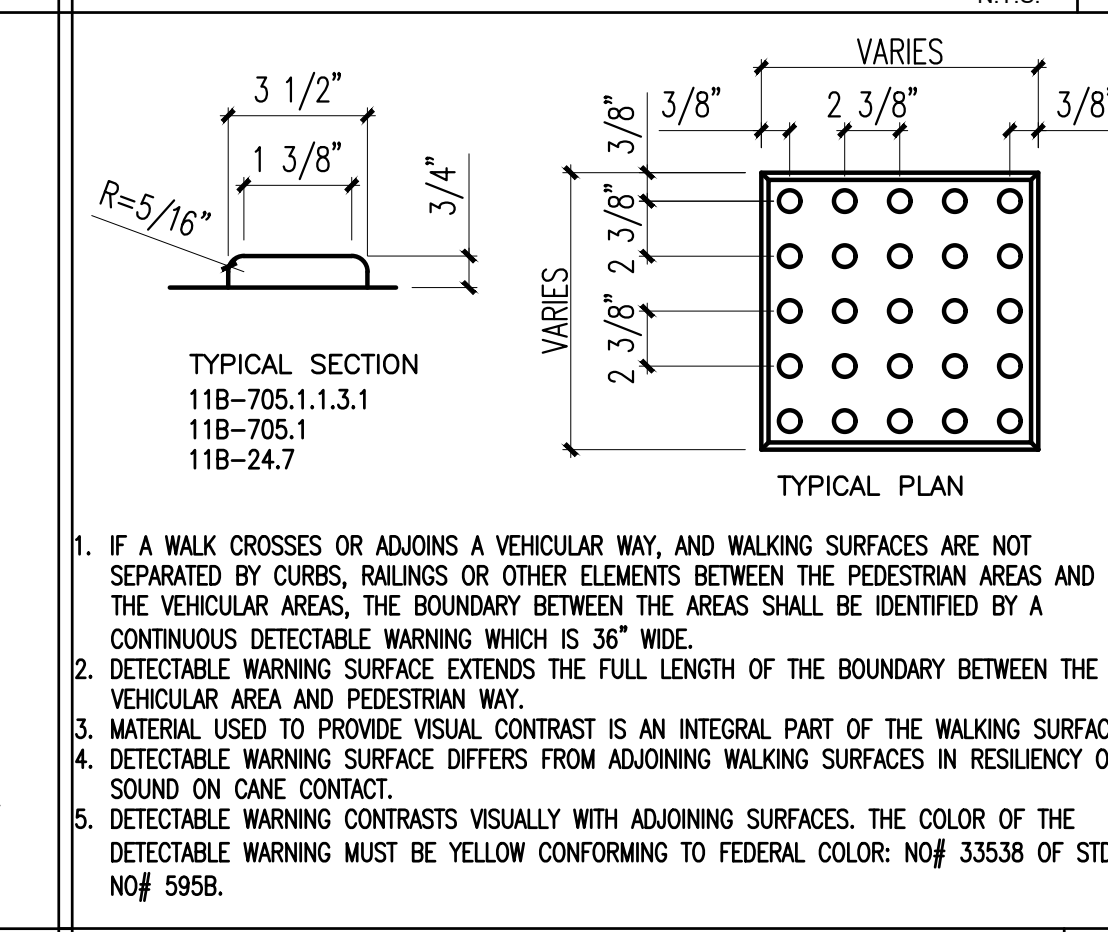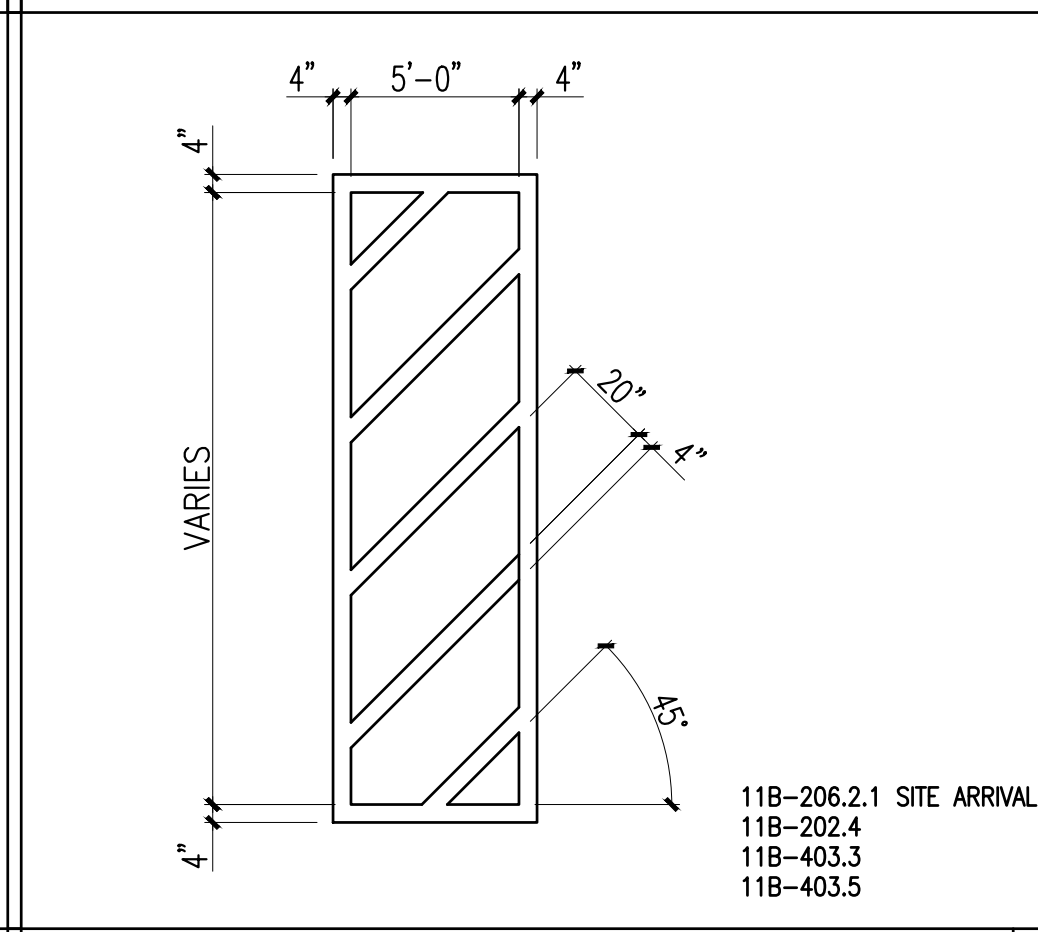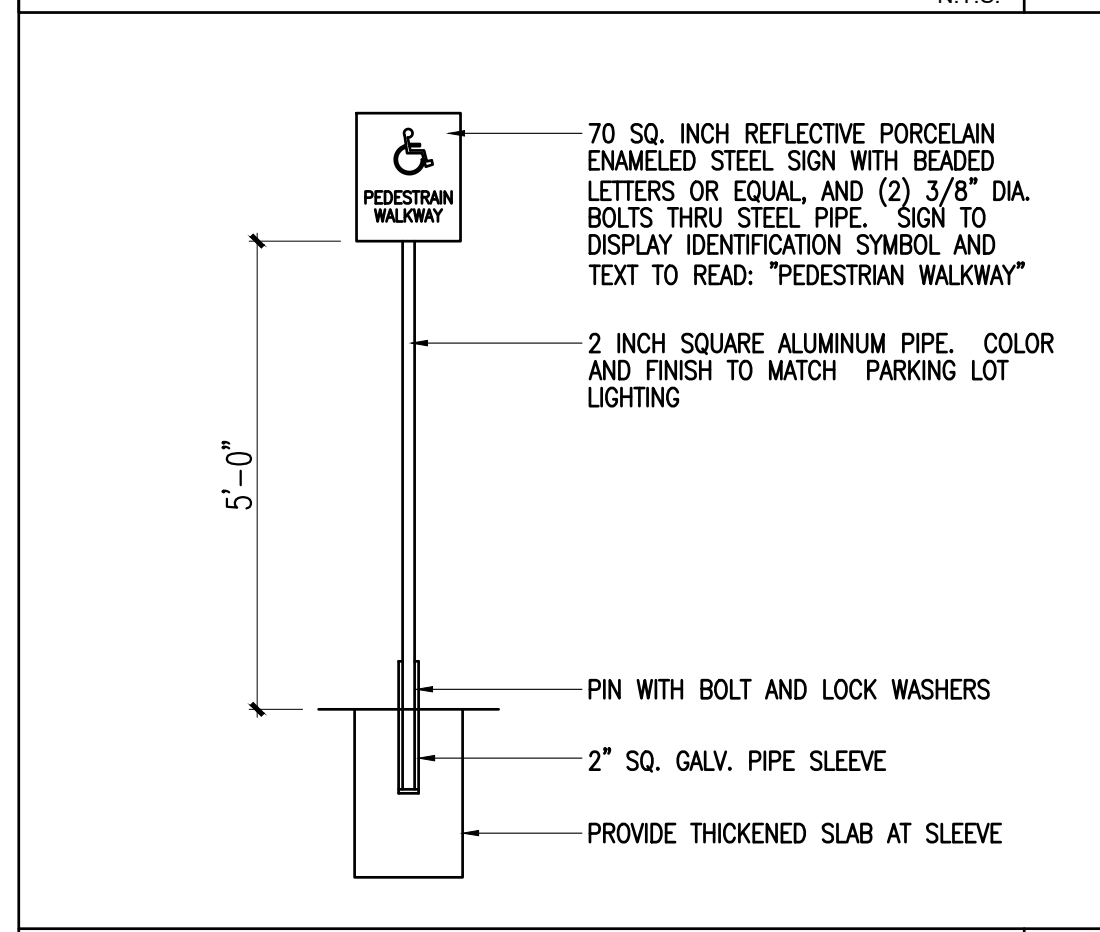



PATH OF TRAVEL SIGN DETAILS	12
N.T.S.	

TYP. PATH OF TRAVEL PATTERN	1
N.T.S.	

DETECTABLE WARNING TRUNCATED DOMES	10
N.T.S.	

DETECTABLE WARNING DETAIL	9
N.T.S.	

ADA RAMP DETAILS	7
N.T.S.	


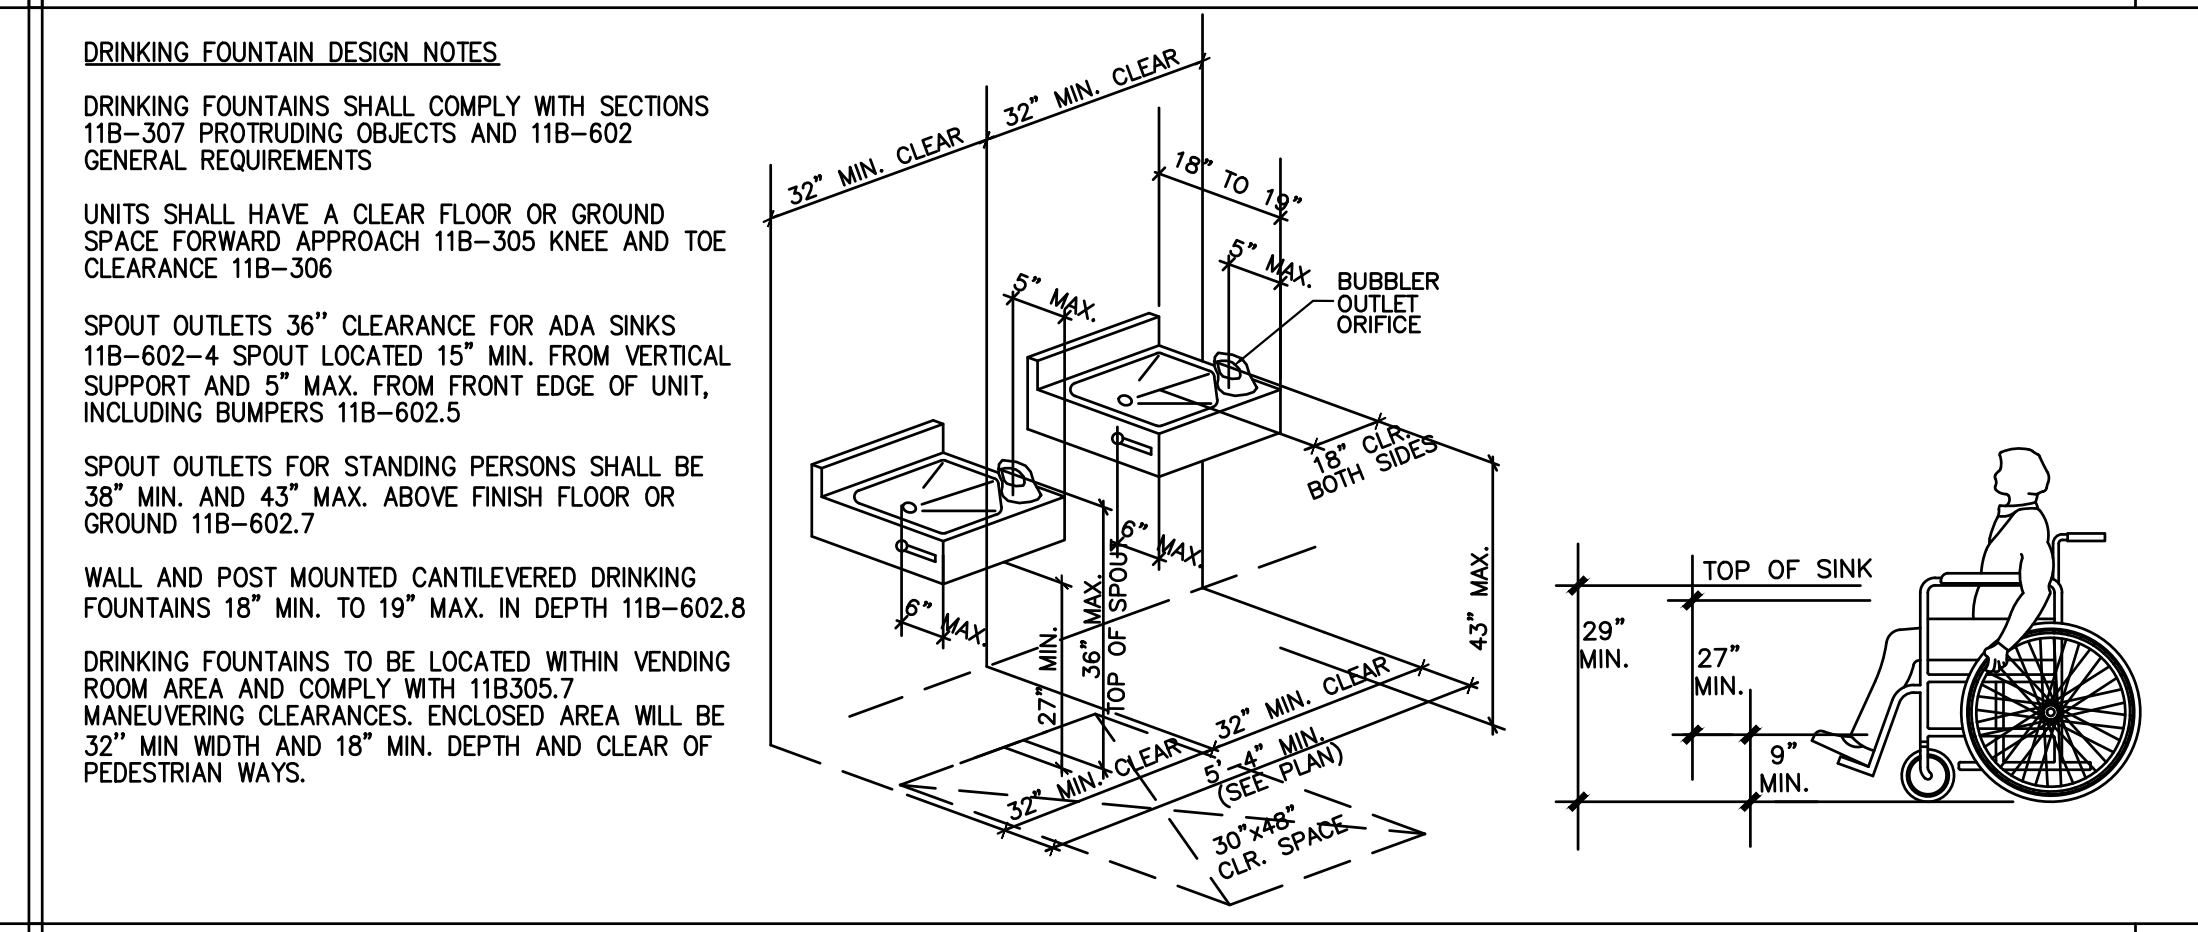
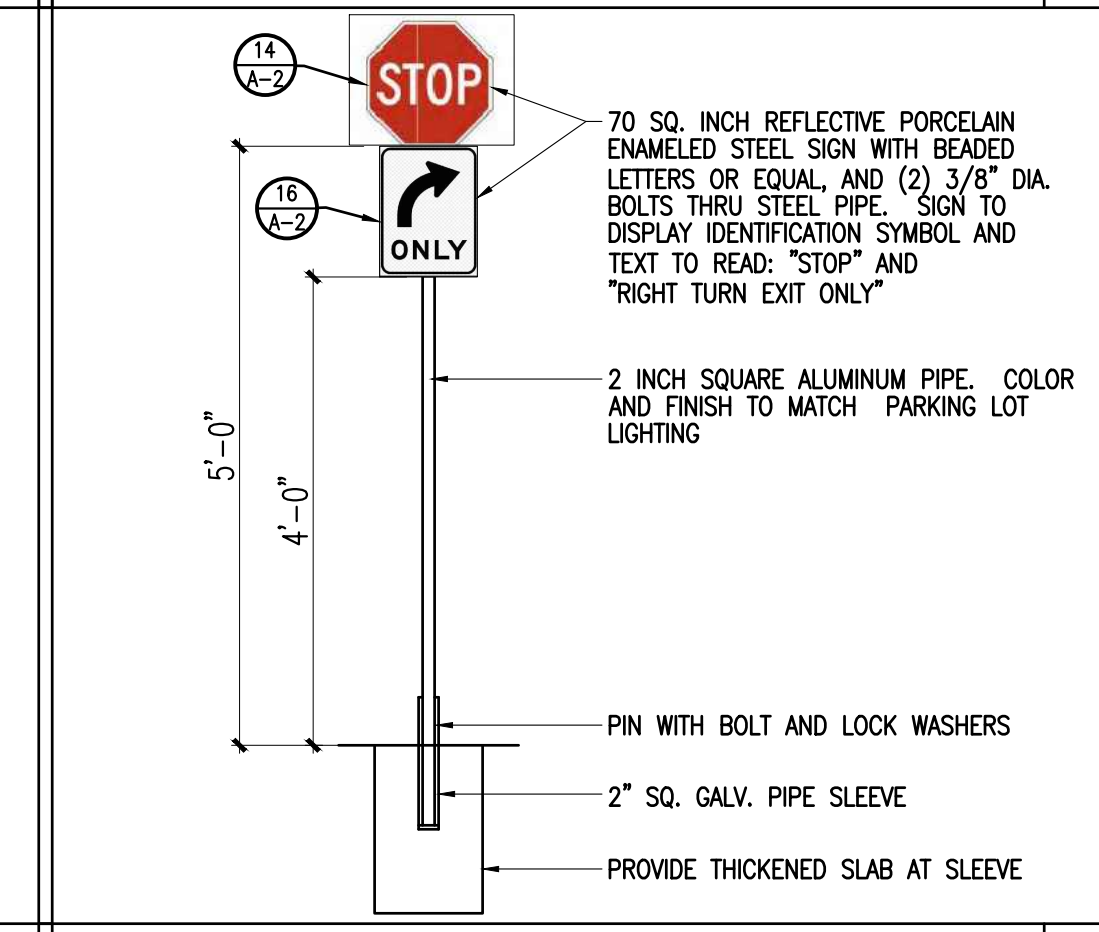


STOP SIGN	1
-----------	---

RIGHT TURN EXIT ONLY	16
----------------------	----

RIGHT TURN EXIT ONLY/STOP SIGN	14
--------------------------------	----

DRINKING FOUNTAIN DETAIL N.T.S. 13

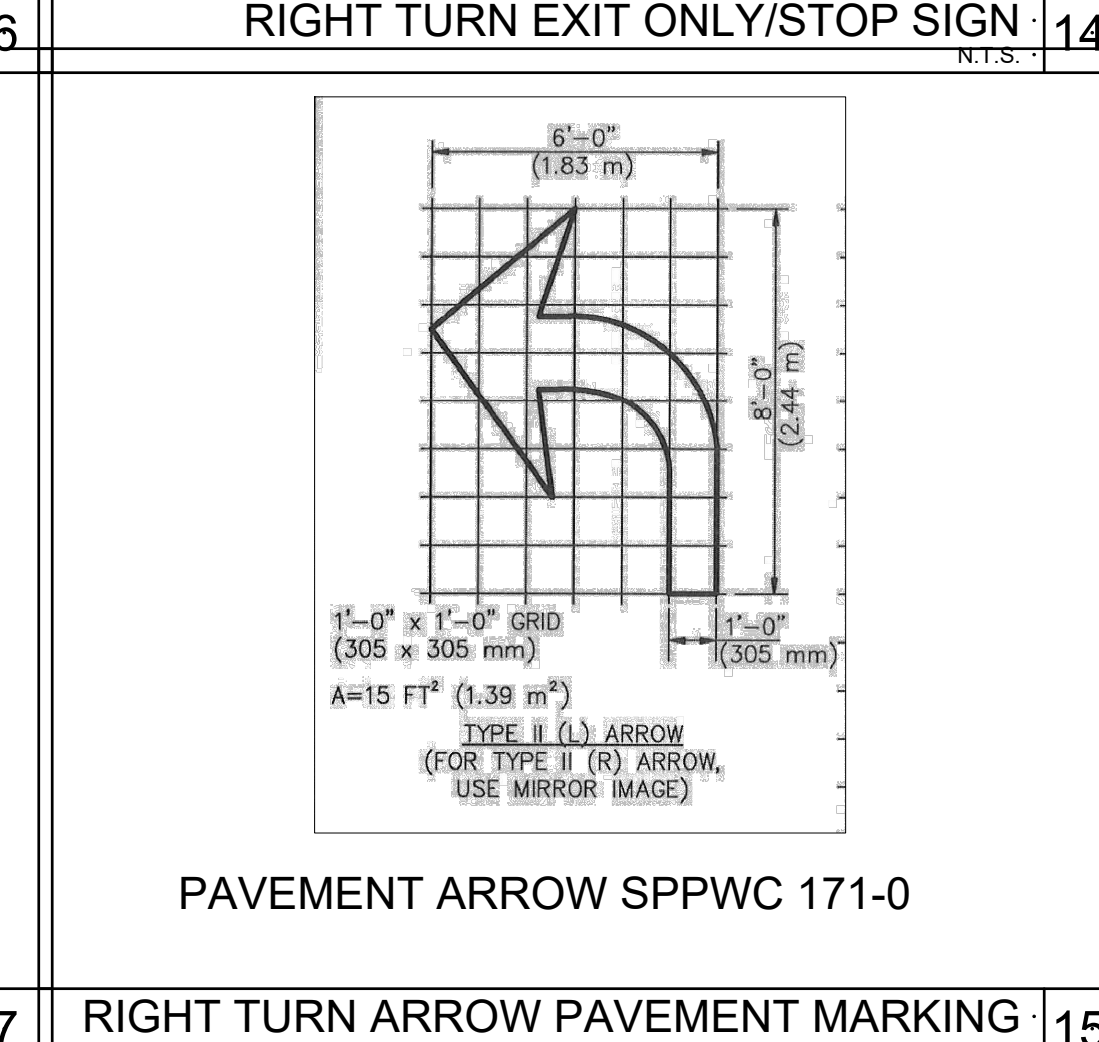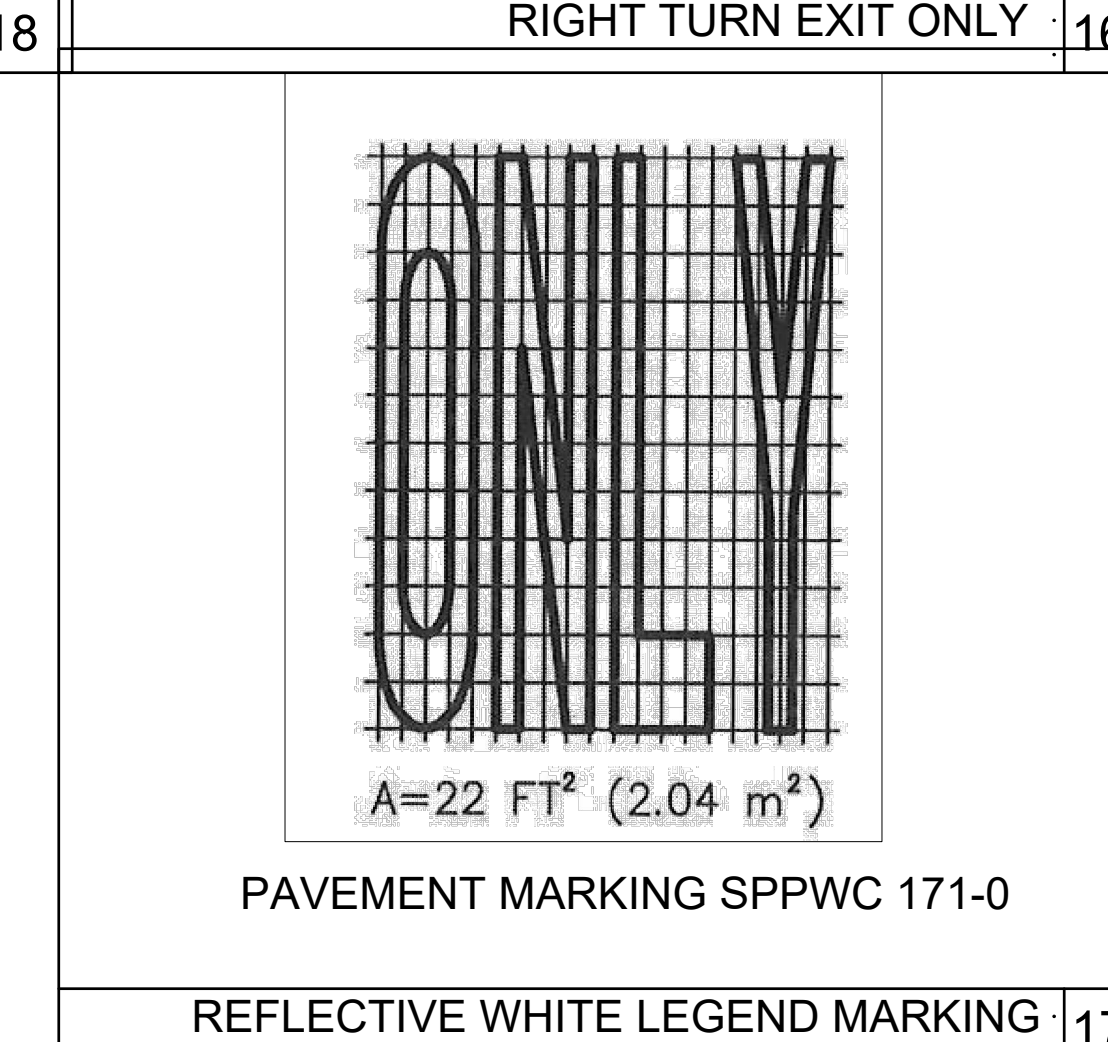 


PAVEMENT MARKING SPPWC 171-0

PAVEMENT ARROW SPPWC 171-0


REFLECTIVE WHITE LEGEND MARKING 17

RIGHT TURN ARROW PAVEMENT MARKING	15
-----------------------------------	----




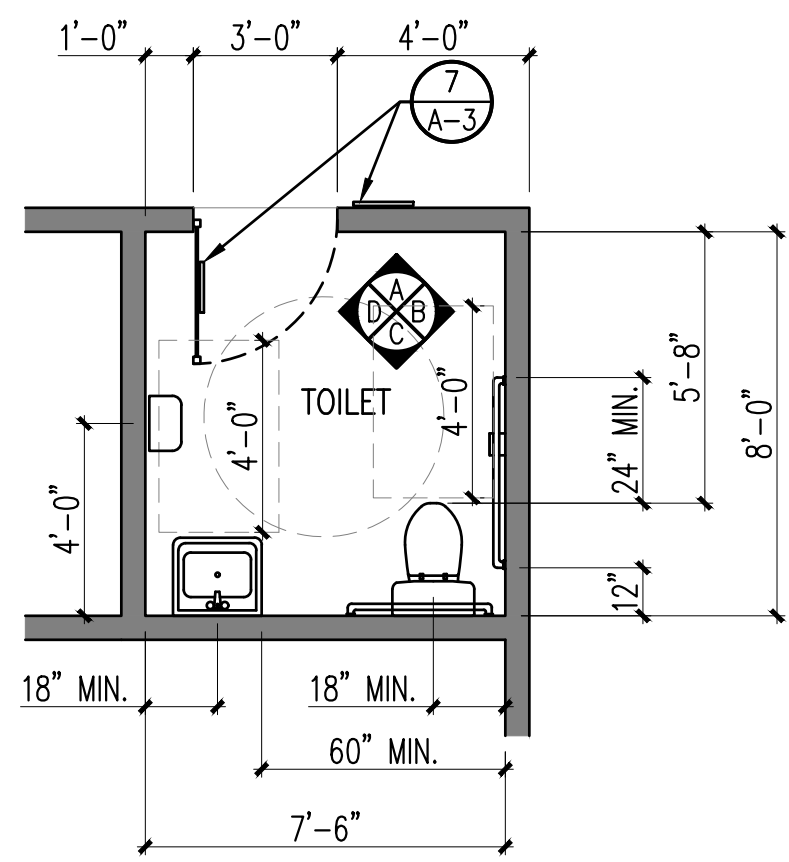


TOILET FIXTURE AND ACCESSORIES SCHED	
SYM.	I T E M
(A)	WATER CLOSET
(B)	SURFACE MOUNTED ROLL TOILET TISSUE DISPENSER
(C)	SURFACE MOUNTED TOILET SEAT COVER DISPENSER
(D)	1 1/2"Ø GRAB BAR AT 36" LONG
(E)	1 1/2"Ø GRAB BAR AT 48" LONG
(F)	MIRROR
(G)	LAVATORY
(H)	SURFACE MOUNTED LIQUID SOAP DISPENSER
(I)	HAND DRYER

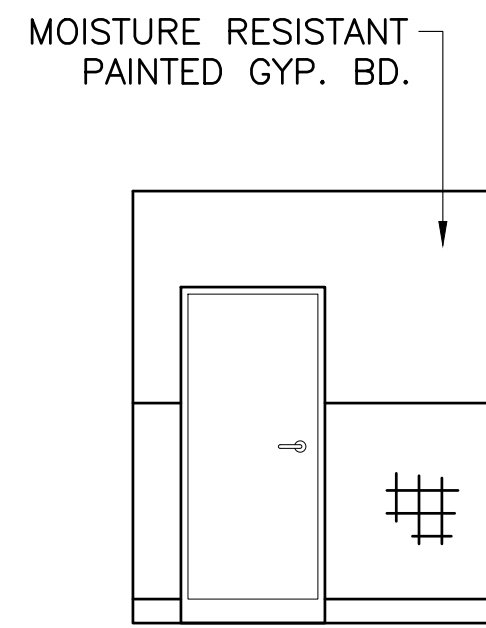


INT. ELEVATION AT "A"

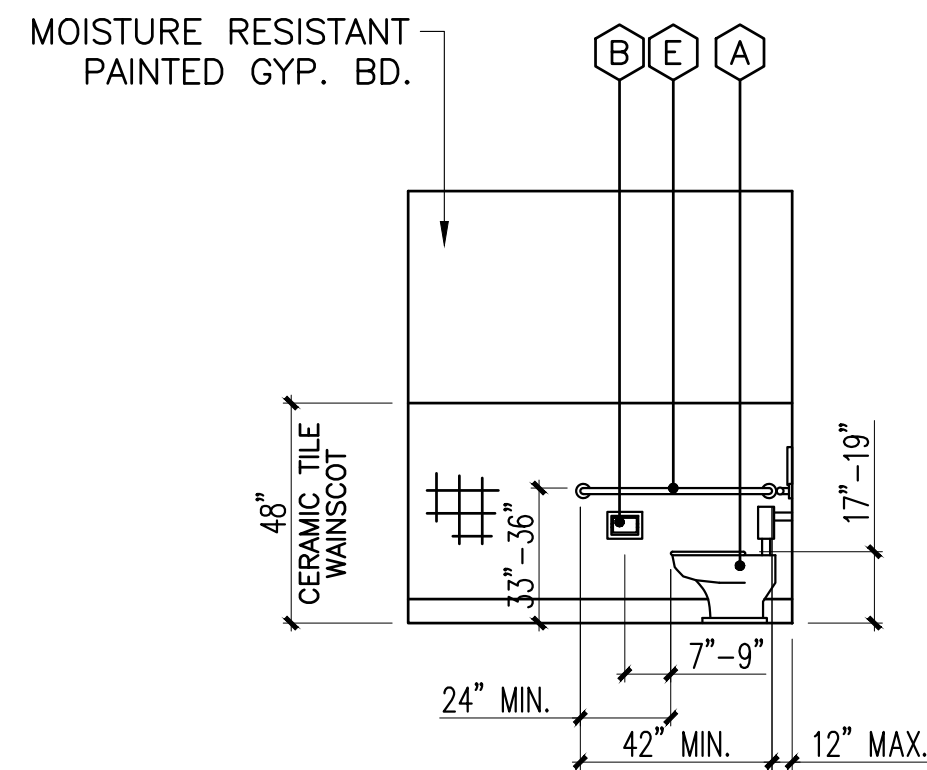

INT. ELEVATION AT "B"

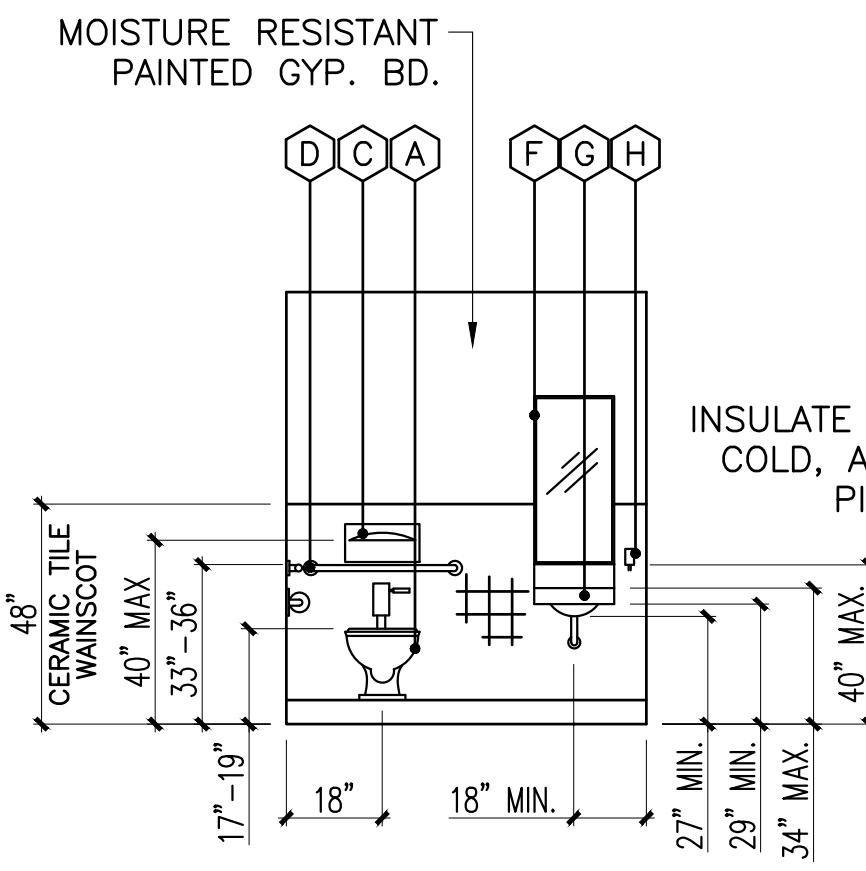


INT. ELEVATION AT "C"

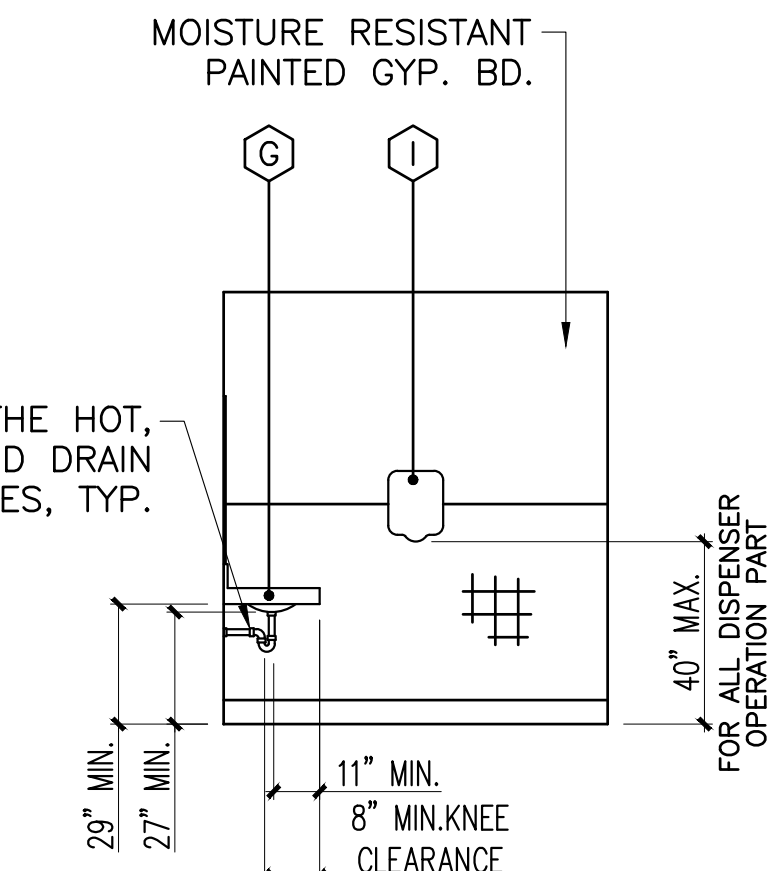


INT. ELEVATION AT "D"


RESTROOM ACCESSIBLE DETAILS
SCALE: 1/4" = 1'

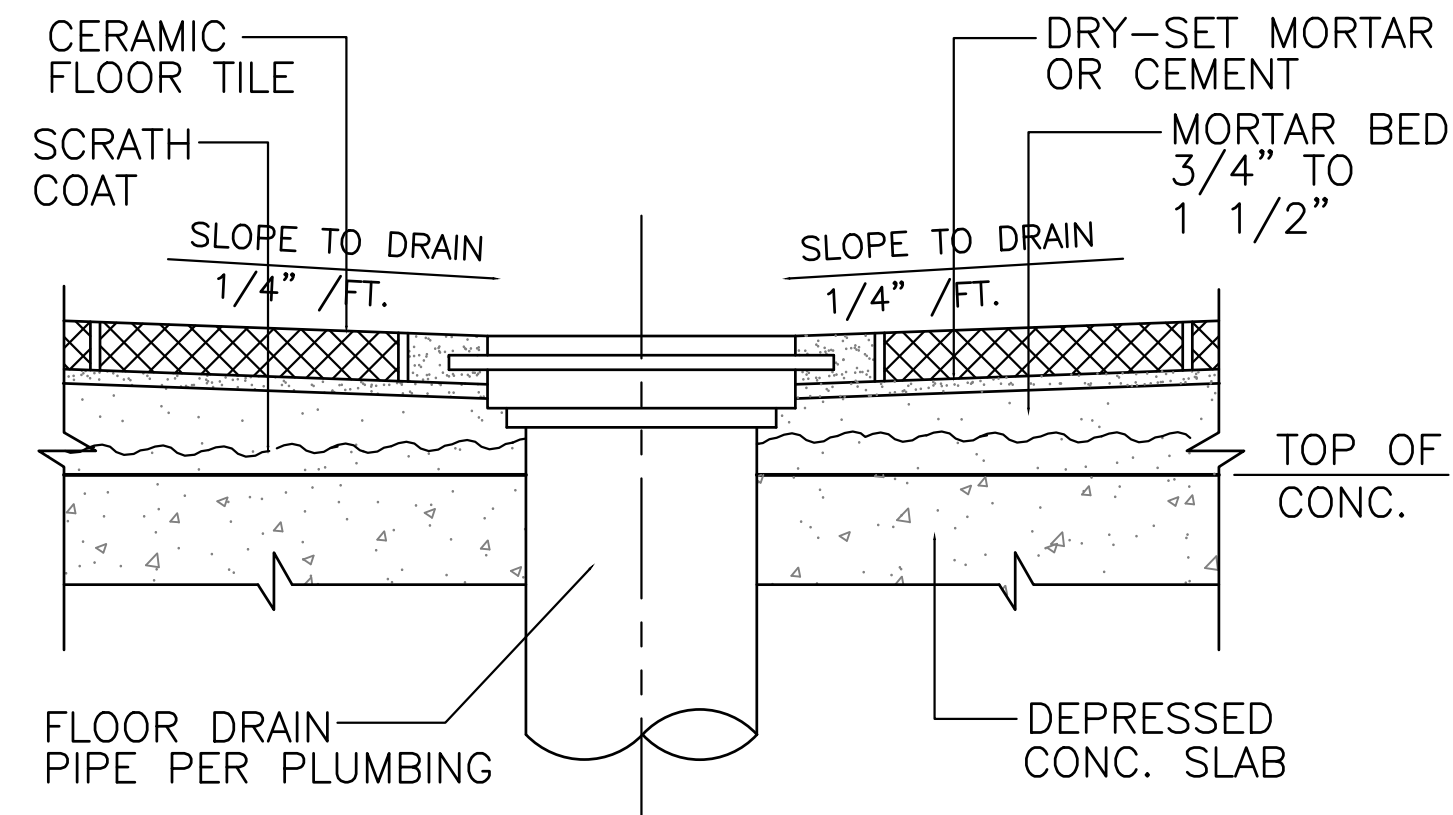

FLOOR DRAIN DETAIL
N.T.S.

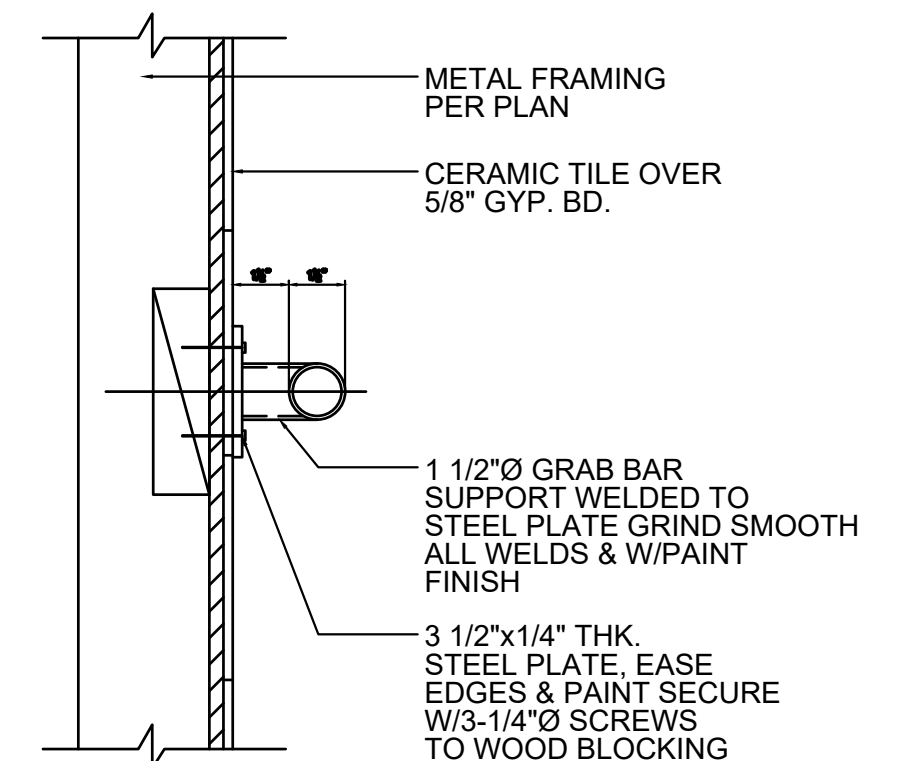


DETAIL
N.T.S.

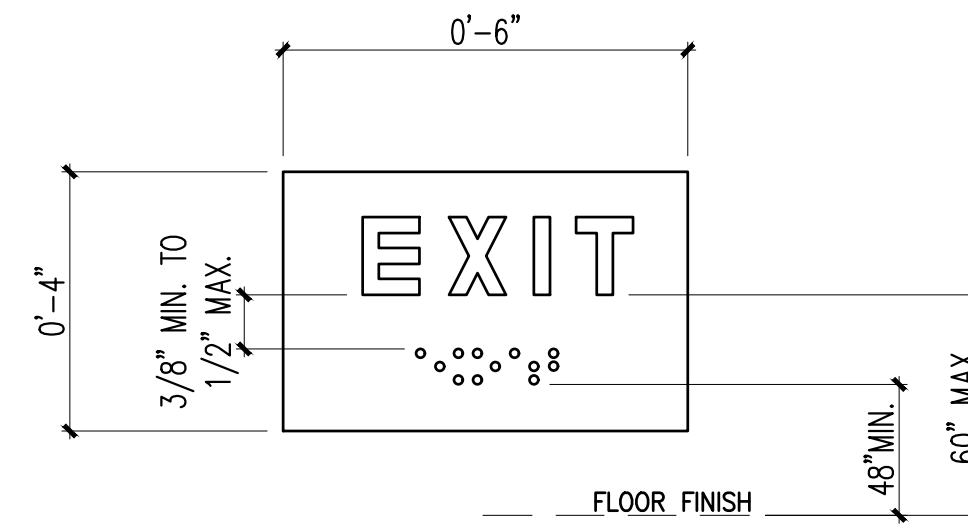


NOTE:
1. THIS SIGN IDENTIFIES AN EXIT DOOR WHICH LEADS DIRECTLY TO THE OUTSIDE.
2. TYPEFACE SHALL BE SANS SERIF AND GRADE 2 BRAILLE.
3. LACOUNTY SECTION 1013 EXIT SIGN, 1013.4 AND CBC 11B-216.4


TACTILE EXIT SIGN AT EGRESS DOORS
N.T.S.

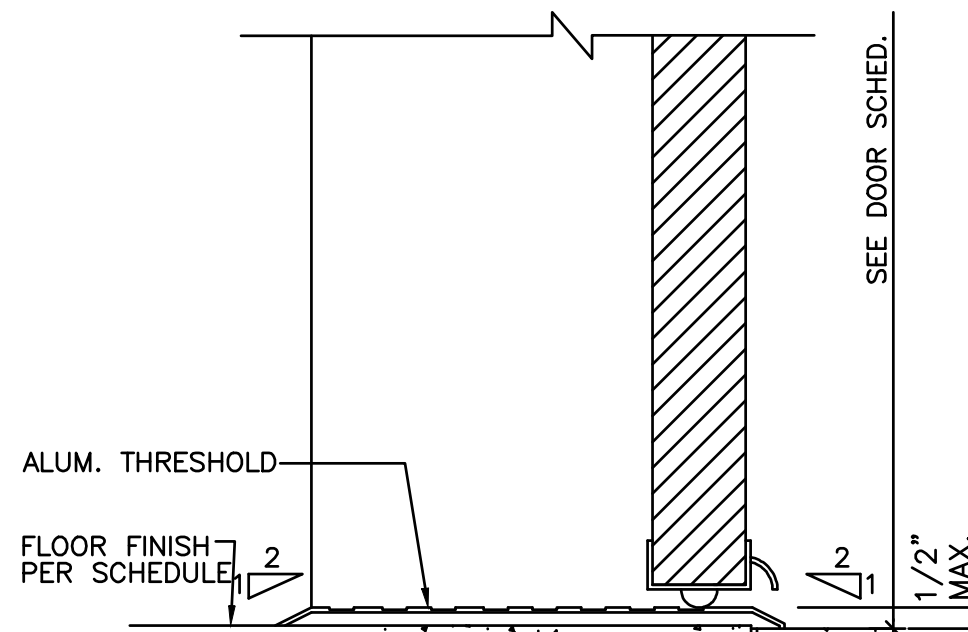


ACCESSIBLE DOOR SILL DETAIL
N.T.S.

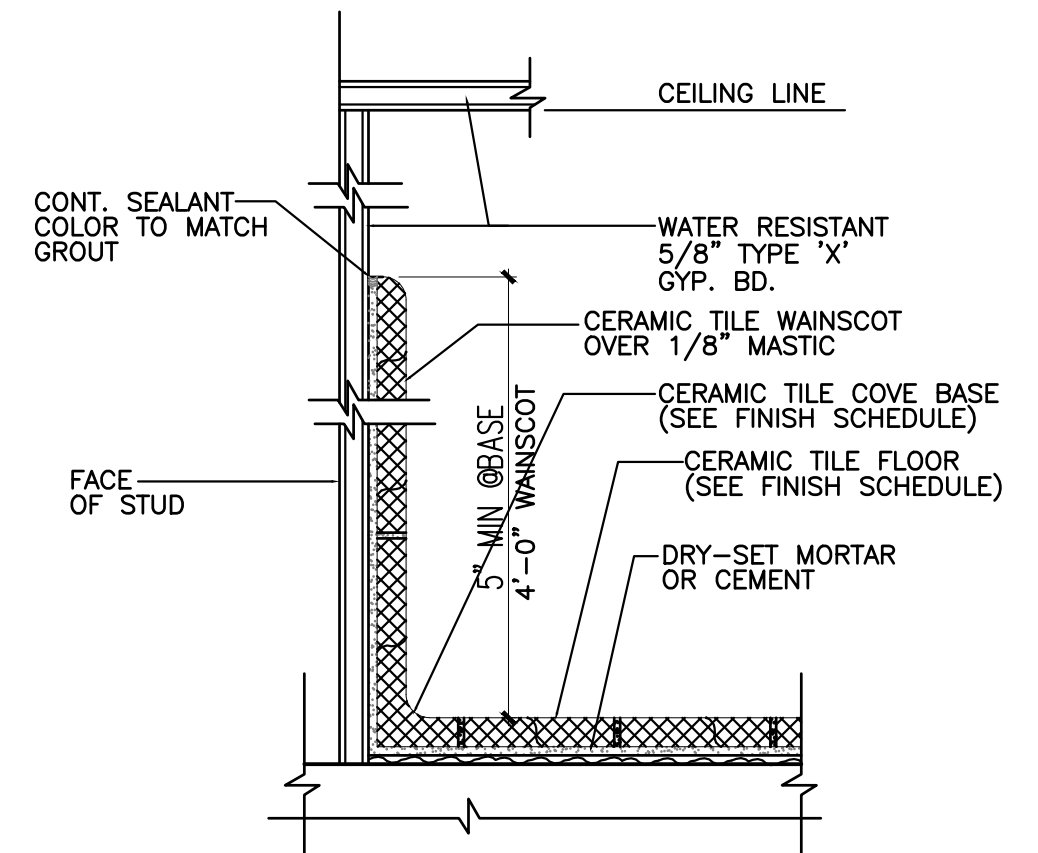

WAINSCOTT DETAIL
N.T.S.

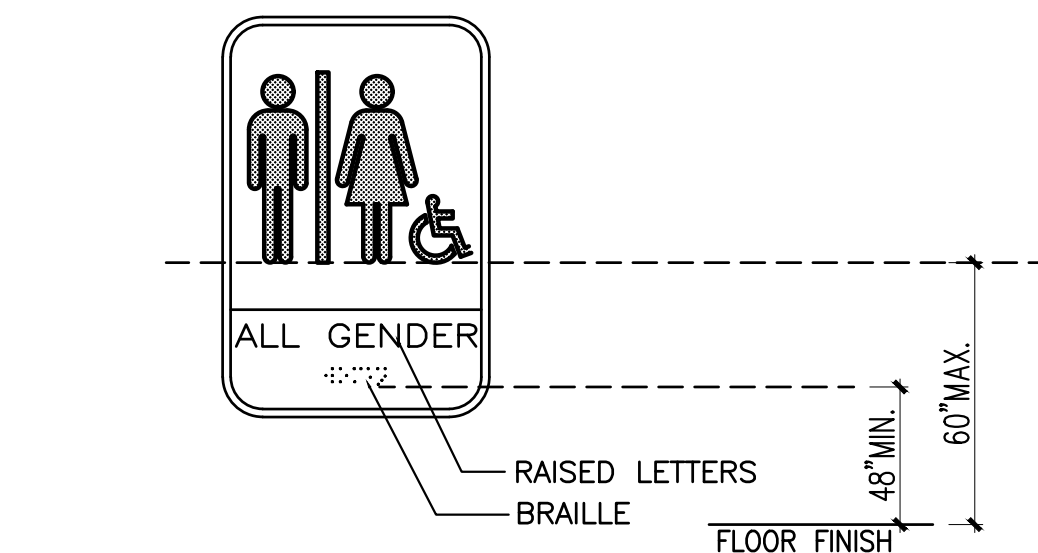


(A) WALL MOUNTED SIGNAGE

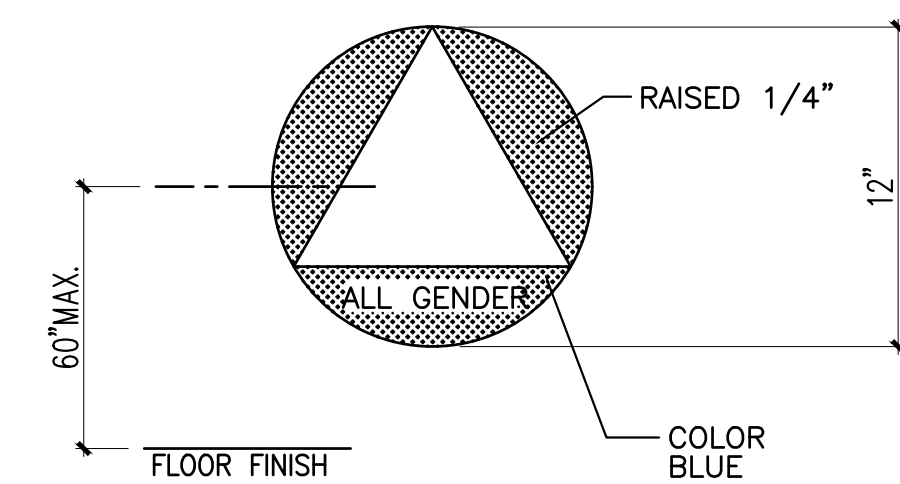


(B) DOOR MOUNTED SIGNAGE

PROVIDE 1 WALL MOUNTED AND 1 DOOR MOUNTED SIGN AT EACH TOILET ROOM IN COMPLIANCE WITH SECTIONS 11115.B.5 AND 1103.2.4 OF THE CALIFORNIA BUILDING CODE
NOTE : PICTOGRAMS AND/OR LETTERING ARE NOT REQUIRED ON DOOR-MOUNTED SIGNAGE.
RESTROOM SIGN MUST BE 'ALL GENDER SIGNAGE'

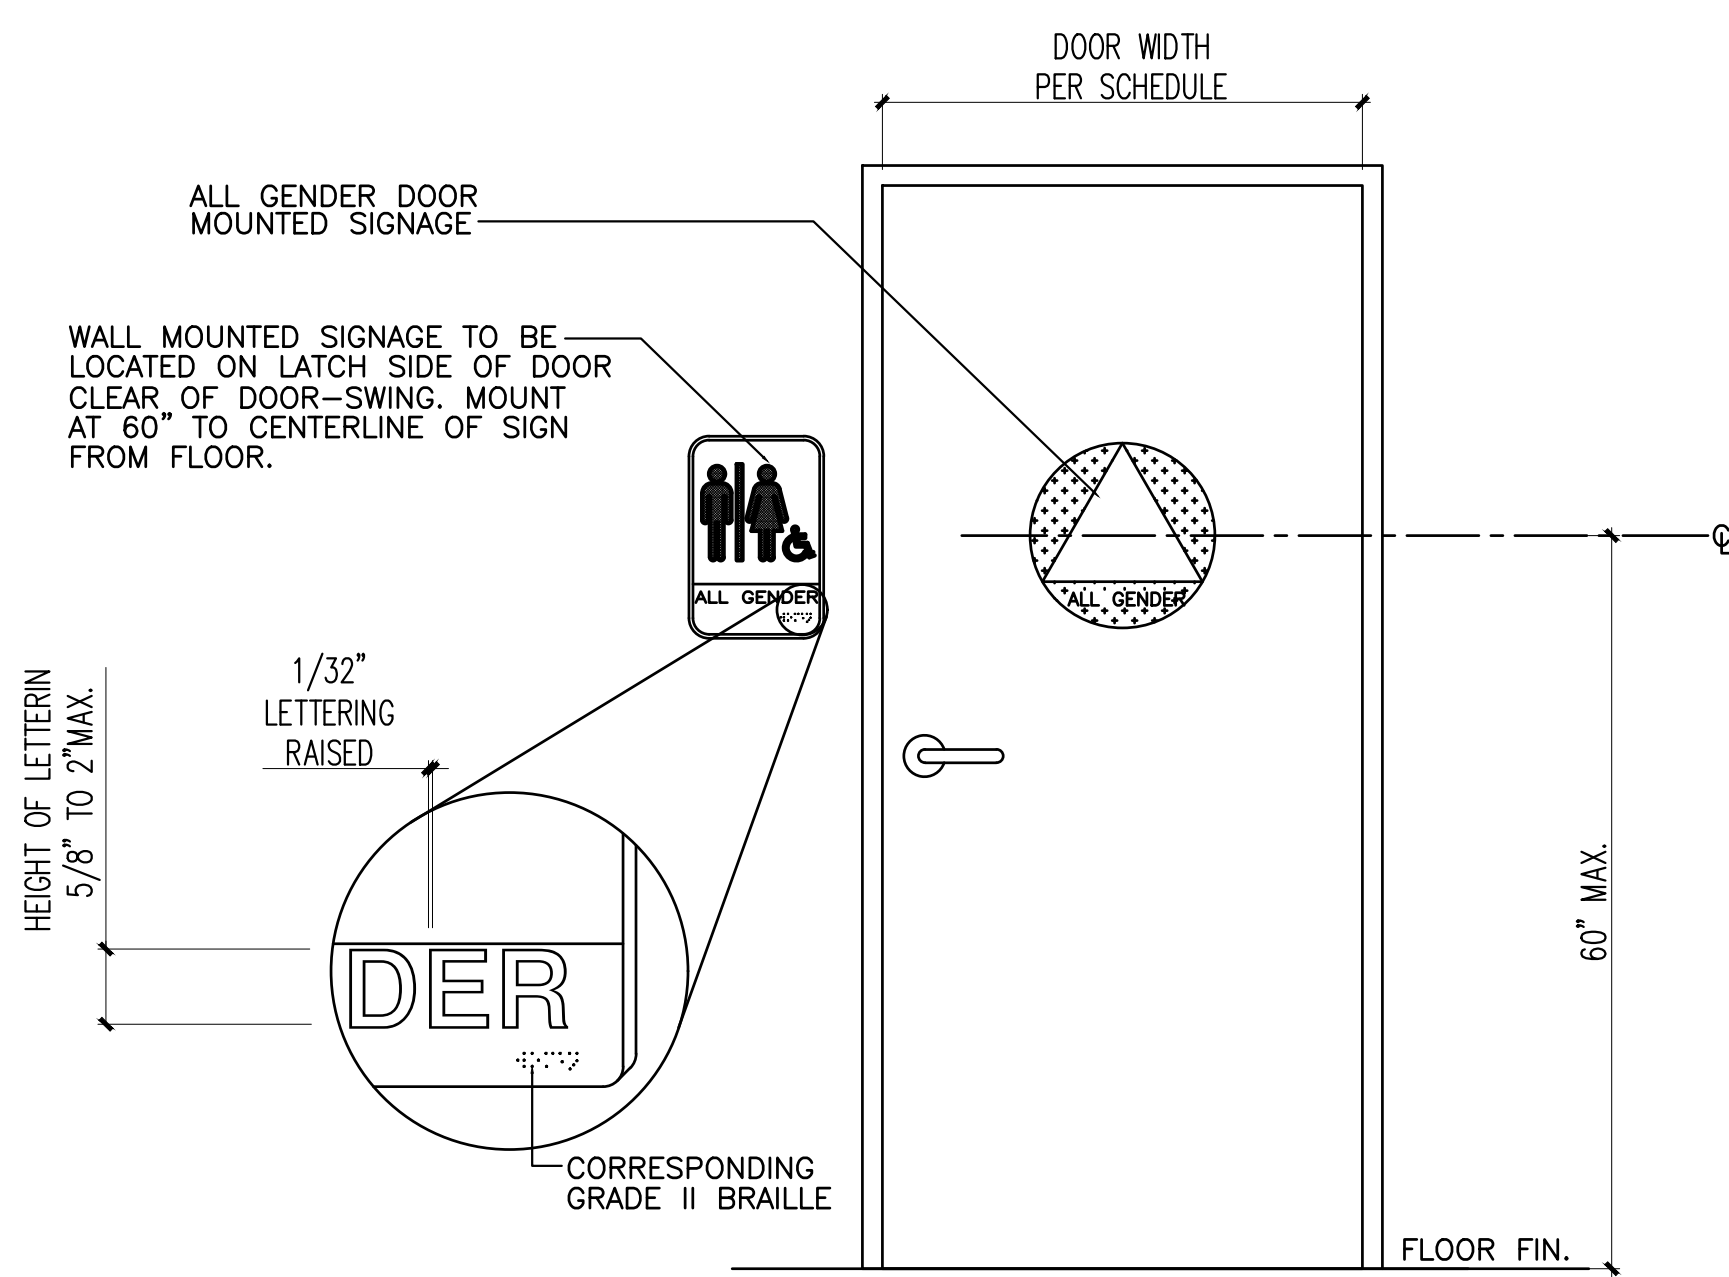


ACCESSIBLE RESTROOM UNISEX GENDERLESS SIGN DETAIL
N.T.S.

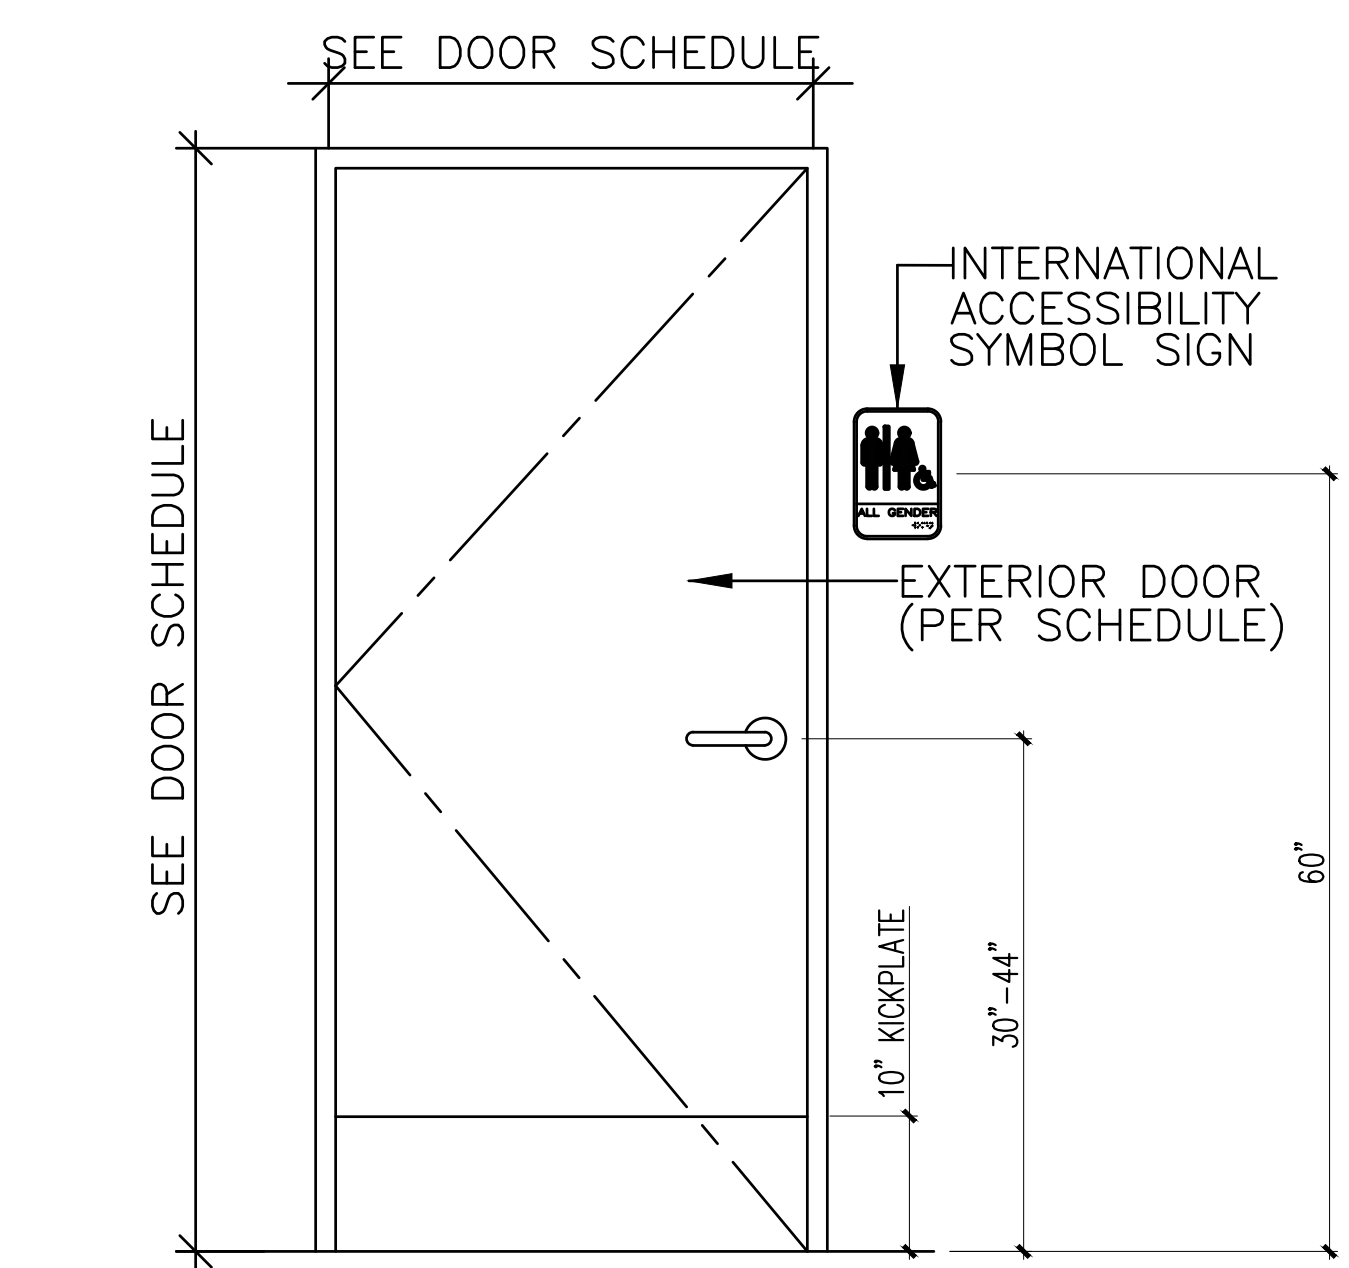

NOTE:
1. THE SIGN SHALL BE LOCATED ADJACENT TO THE LATCH SIDE OF THE SINGLE DOOR AND

ACCESSIBLE SIGN AT DOOR PLACEMENT
N.T.S.

THESE DRAWINGS AS INSTRUMENT OF SERVICE ARE THE PROPERTY OF LEEDCO ENGINEERS, INC. AND SHALL NOT BE REPRODUCED WITHOUT THE CONSENT OF LEEDCO ENGINEERS, INC.

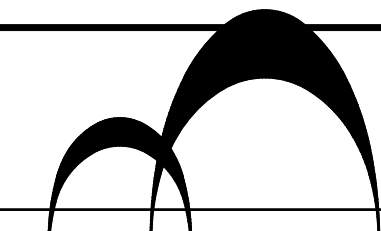

LEEDCO ENGINEERS, INC.
STRUCTURES • FOUNDATIONS
3380 FLAIR DRIVE, SUITE 225, EL MONTE, CA. 91731 (626) 234-2247

TITLE: NEW AUTOMATED EXPRESS CAR WASH
OWNER: MOOGUN INVESTMENT, LLC.
JOB ADDRESS: 3100 E. FLORENCE AVE., HUNTINGTON PARK, CA. 90255

ACCESSIBLE
DETAILS
GENDERLESS
BATHROOM

APPROVED BY: C. D. LEE
JOB NO.: 8107
DRAWN BY: G.M.A.
DATE: 03-08-2022


A-3



Mar-08-2022

Alpine

9" Econo-Grille Door

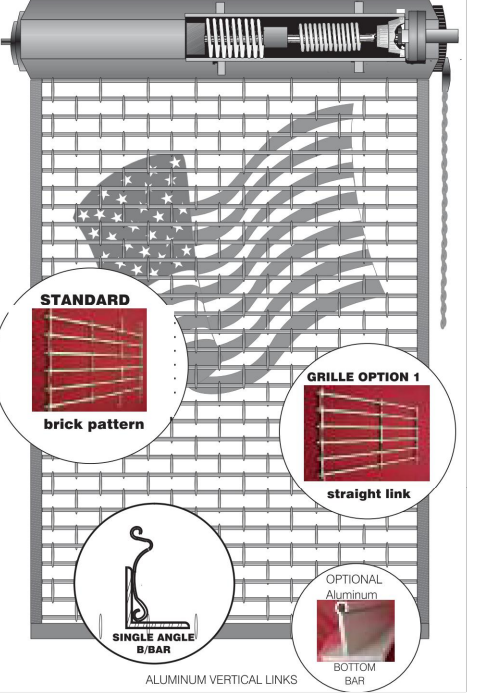

STANDARD brick pattern

GRILLE OPTION straight link

OPTIONAL ALUMINUM VERTICAL LINKS

ISO 9001:2000

Exo-Shield

COMMERCIAL TORSION SPRING GRILLE DOORS

APPLICATION AND USE

ISO 9001 Registered Company

Rolling Economy Grille Doors are manufactured by Alpine. Econo grille doors are designed for easy operation and long life use with minimum maintenance required. Ideal for stores, malls and shopping centers. Alpine Grille Doors are also used to protect glass window openings and service window openings.

THE ALPINE ADVANTAGE AND BENEFIT

Alpine Grille Doors are very durable and require very low maintenance for many years of continuous operational use. No matter how large or small the job or how unusual the application, Alpine has a service door that meets your individual specifications. Doors are available in different materials including galvanized, prime painted, stainless steel, and aluminum. Alpine's quality and workmanship are proven throughout the door industry. Our hands-on approach to every job ensures customer satisfaction.

FUNCTIONAL BENEFITS

Alpine Security Grille Doors are designed for easy operation and are trouble free with minimal maintenance. The Alpine Grille offers security and protection as well as the ability to visually observe what is behind the door when fully closed.

OTHER RELATED PRODUCTS



DAWN Grille

PORTABLE WALL SECURITY DOOR



DAWN Grille

SPRING-LOADED WALL SECURITY DOOR



DAWN Grille

SHOW-REVEAL WALL SECURITY DOOR



DAWN Grille

ROLL-UP GRILLE DOOR


Slide Locks Optional

10 EGR


INSTALLATION

Opening preparation, miscellaneous structural metal work, access doors, finish or field painting, field electrical wiring, wire, conduit, fuses and disconnect switches are in the Scope of Work of other divisions or trades.

GUIDE CONFIGURATIONS

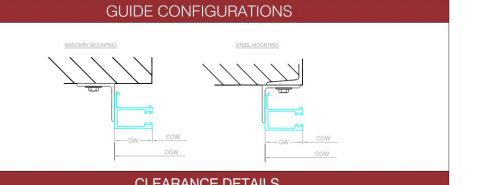

CLEARANCE DETAILS

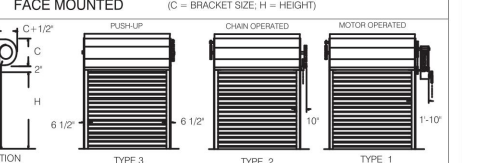

HEIGHT	C	C+1/2	TYPE	A	B
Up to 6'0"	14	14 1/2	1	5 1/2	6 1/2
6'0" to 9'0"	15	15 1/2	2	5 1/2	7
10'0" to 12'0"	16	16 1/2	3	5 1/2	11'0"

"We're Always Rolling™"

Alpine

Wind-Tite Flat Slat Door



INTERNAL HOOD IMPLE PREVENTS INFLATION THRU HEADS

WIND-TITE FULL WEATHER SEALED DOOR

U.L. LISTED

HEAT-TIGHT

Exo-Shield

ISO 9001:2000

ISO 9001 Registered Company

Alpine Wind-Tite Doors are designed for easy operation and are trouble free with minimal maintenance required. Alpine doors have been proven for use on thousands of installations for Commercial and Business locations. Alpine's quality and workmanship are proven throughout the door industry. Our hands-on approach to every job ensures customer satisfaction.

2. Make-to-Order manufacturing process. Alpine builds your product to the exact size, specifications and requirements.

3. All of our products are constructed to have a rigid and compact design which provides for a more structural grade product while reducing overhead space and obstruction.

4. Alpine builds trust by providing our products with a warranty on material and workmanship. As we also offer an optional five-year pro-rated warranty.

5. We are an ISO 9001 registered firm which ensures you that our products are built with true quality you can count on.

APPLICATION AND USE

Rolling service doors as manufactured by Alpine Overhead Doors, Inc. Opening preparation, miscellaneous structural metal work, access doors, finish or field painting, field electrical wiring, wire, conduit, fuses and disconnect switches are in the Scope of Work of other divisions or trades.

THE ALPINE ADVANTAGE AND BENEFIT

1. Alpine Wind-Tite Doors are designed for easy operation and are trouble free with minimal maintenance required. Alpine doors have been proven for use on thousands of installations for Commercial and Business locations. Alpine's quality and workmanship are proven throughout the door industry. Our hands-on approach to every job ensures customer satisfaction.

2. Make-to-Order manufacturing process. Alpine builds your product to the exact size, specifications and requirements.

3. All of our products are constructed to have a rigid and compact design which provides for a more structural grade product while reducing overhead space and obstruction.

4. Alpine builds trust by providing our products with a warranty on material and workmanship. As we also offer an optional five-year pro-rated warranty.

5. We are an ISO 9001 registered firm which ensures you that our products are built with true quality you can count on.

FUNCTIONAL BENEFITS

1. Alpine Wind-Tite is strong and effective against strong wind conditions. They come in Flat interlocking slat designs. Doors can be manually pushed up, hand-crank, hand-chain or motor operated. All operations can be adapted to specific conditions. Alpine rolling steel doors are durable, sturdy and economical to install and maintain.

2. Utilized for specialty projects exceeding sizes of 60 feet in width.

3. Provides protection against high wind and water penetration.

OTHER RELATED PRODUCTS



IMB-V8

1816" THICK INSULATED SLAT



IMB-V7

1316" THICK INSULATED SLAT



REDI-STORM

HURRICANE PROTECTION DEVICE



REDI-STORM

HURRICANE PROTECTION DEVICE


Alpine Insul-Vapor

Alpine Insul-Vapor

"We're Always Rolling™"


25-WT

DOOR TYPES

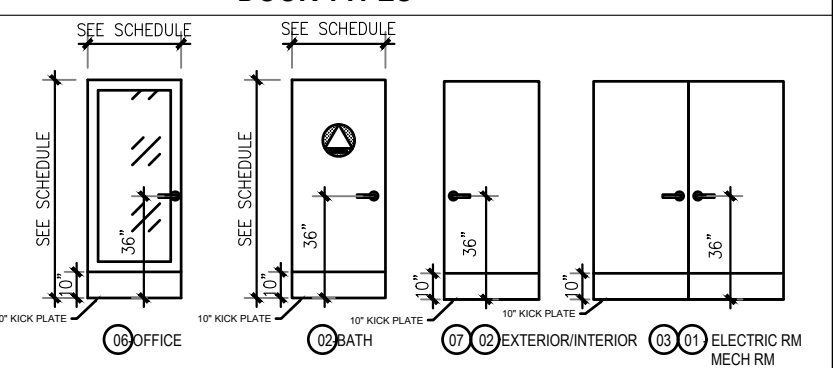


SEE SCHEDULE

SPECIAL DOOR TYPES

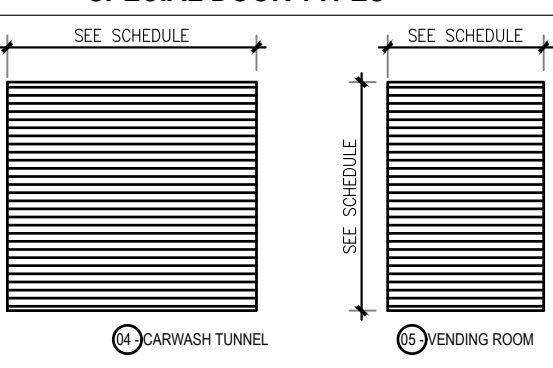

SEE SCHEDULE

FRAME TYPES

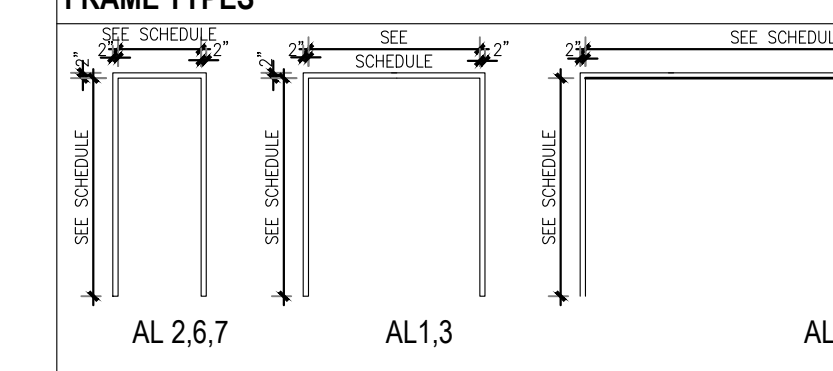

SEE SCHEDULE

AL 2,6,7

AL 1,3

AL 4

AL 5

DOOR SCHEDULE									
KEY	SIZE	DESCRIP. & TYPE	FRAME MATERIAL	GLAZING AREA	FIRE RATING	THK.	CORE	EA	REMARKS
1	3'-0" 7'-0"	SWING	ALUM.	17.3	20 MIN	1 3/4"	HOLLOW	1	TEMP. GLASS SELF-CLOSING NOISE INSULATE
2	3'-0" 7'-0"	SWING	ST'L	-	20 MIN	1 3/4"	HOLLOW	8	SELF-CLOSING NOISE INSULATE
3	6'-0" 7'-0"	DBL SWING	ST'L	-	20 MIN	1 3/4"	HOLLOW	4	SELF-CLOSING NOISE INSULATE
4	12'-0" 10'-0"	ROLL-UP	ST'L	-	-	-	-	2	MANUAL W.I. COILED GRILL
5	10'-0" 7'-0"	ROLL-UP	ST'L	-	-	-	-	1	MANUAL COILED GRILL

DOOR HARDWARE SCHEDULE

MANUFACTURERS ABBREVIATIONS

ISO PROJECT MANUAL (SPECIFICATIONS) FOR ACCEPTABLE MANUFACTURERS

EACH TO RECEIVE	PRODUCT NUMBER	FINISH	MANUFACTURER
DOORS 10: BATH	1. CONTINUOUS HINGE	CPU, BLT, HET	PE
2. MORTISE DEADLOCK	MTD, 1" X 1" BS	CLR	AD
3. FLAMMABLE RESISTANT	FLAM, 1" X 1" BS	CLR	AD
4. MORTISE CHUCKER	MTD, 1" X 1" BS	CLR	AD
5. LOCK	LOCK, 1" X 1" BS	CLR	AD
6. LOCK PLATE	LOCK, 1" X 1" BS	CLR	AD
7. LOCK	LOCK, 1" X 1" BS	CLR	AD
8. LOCK	LOCK, 1" X 1" BS	CLR	AD
57. DOOR HARD

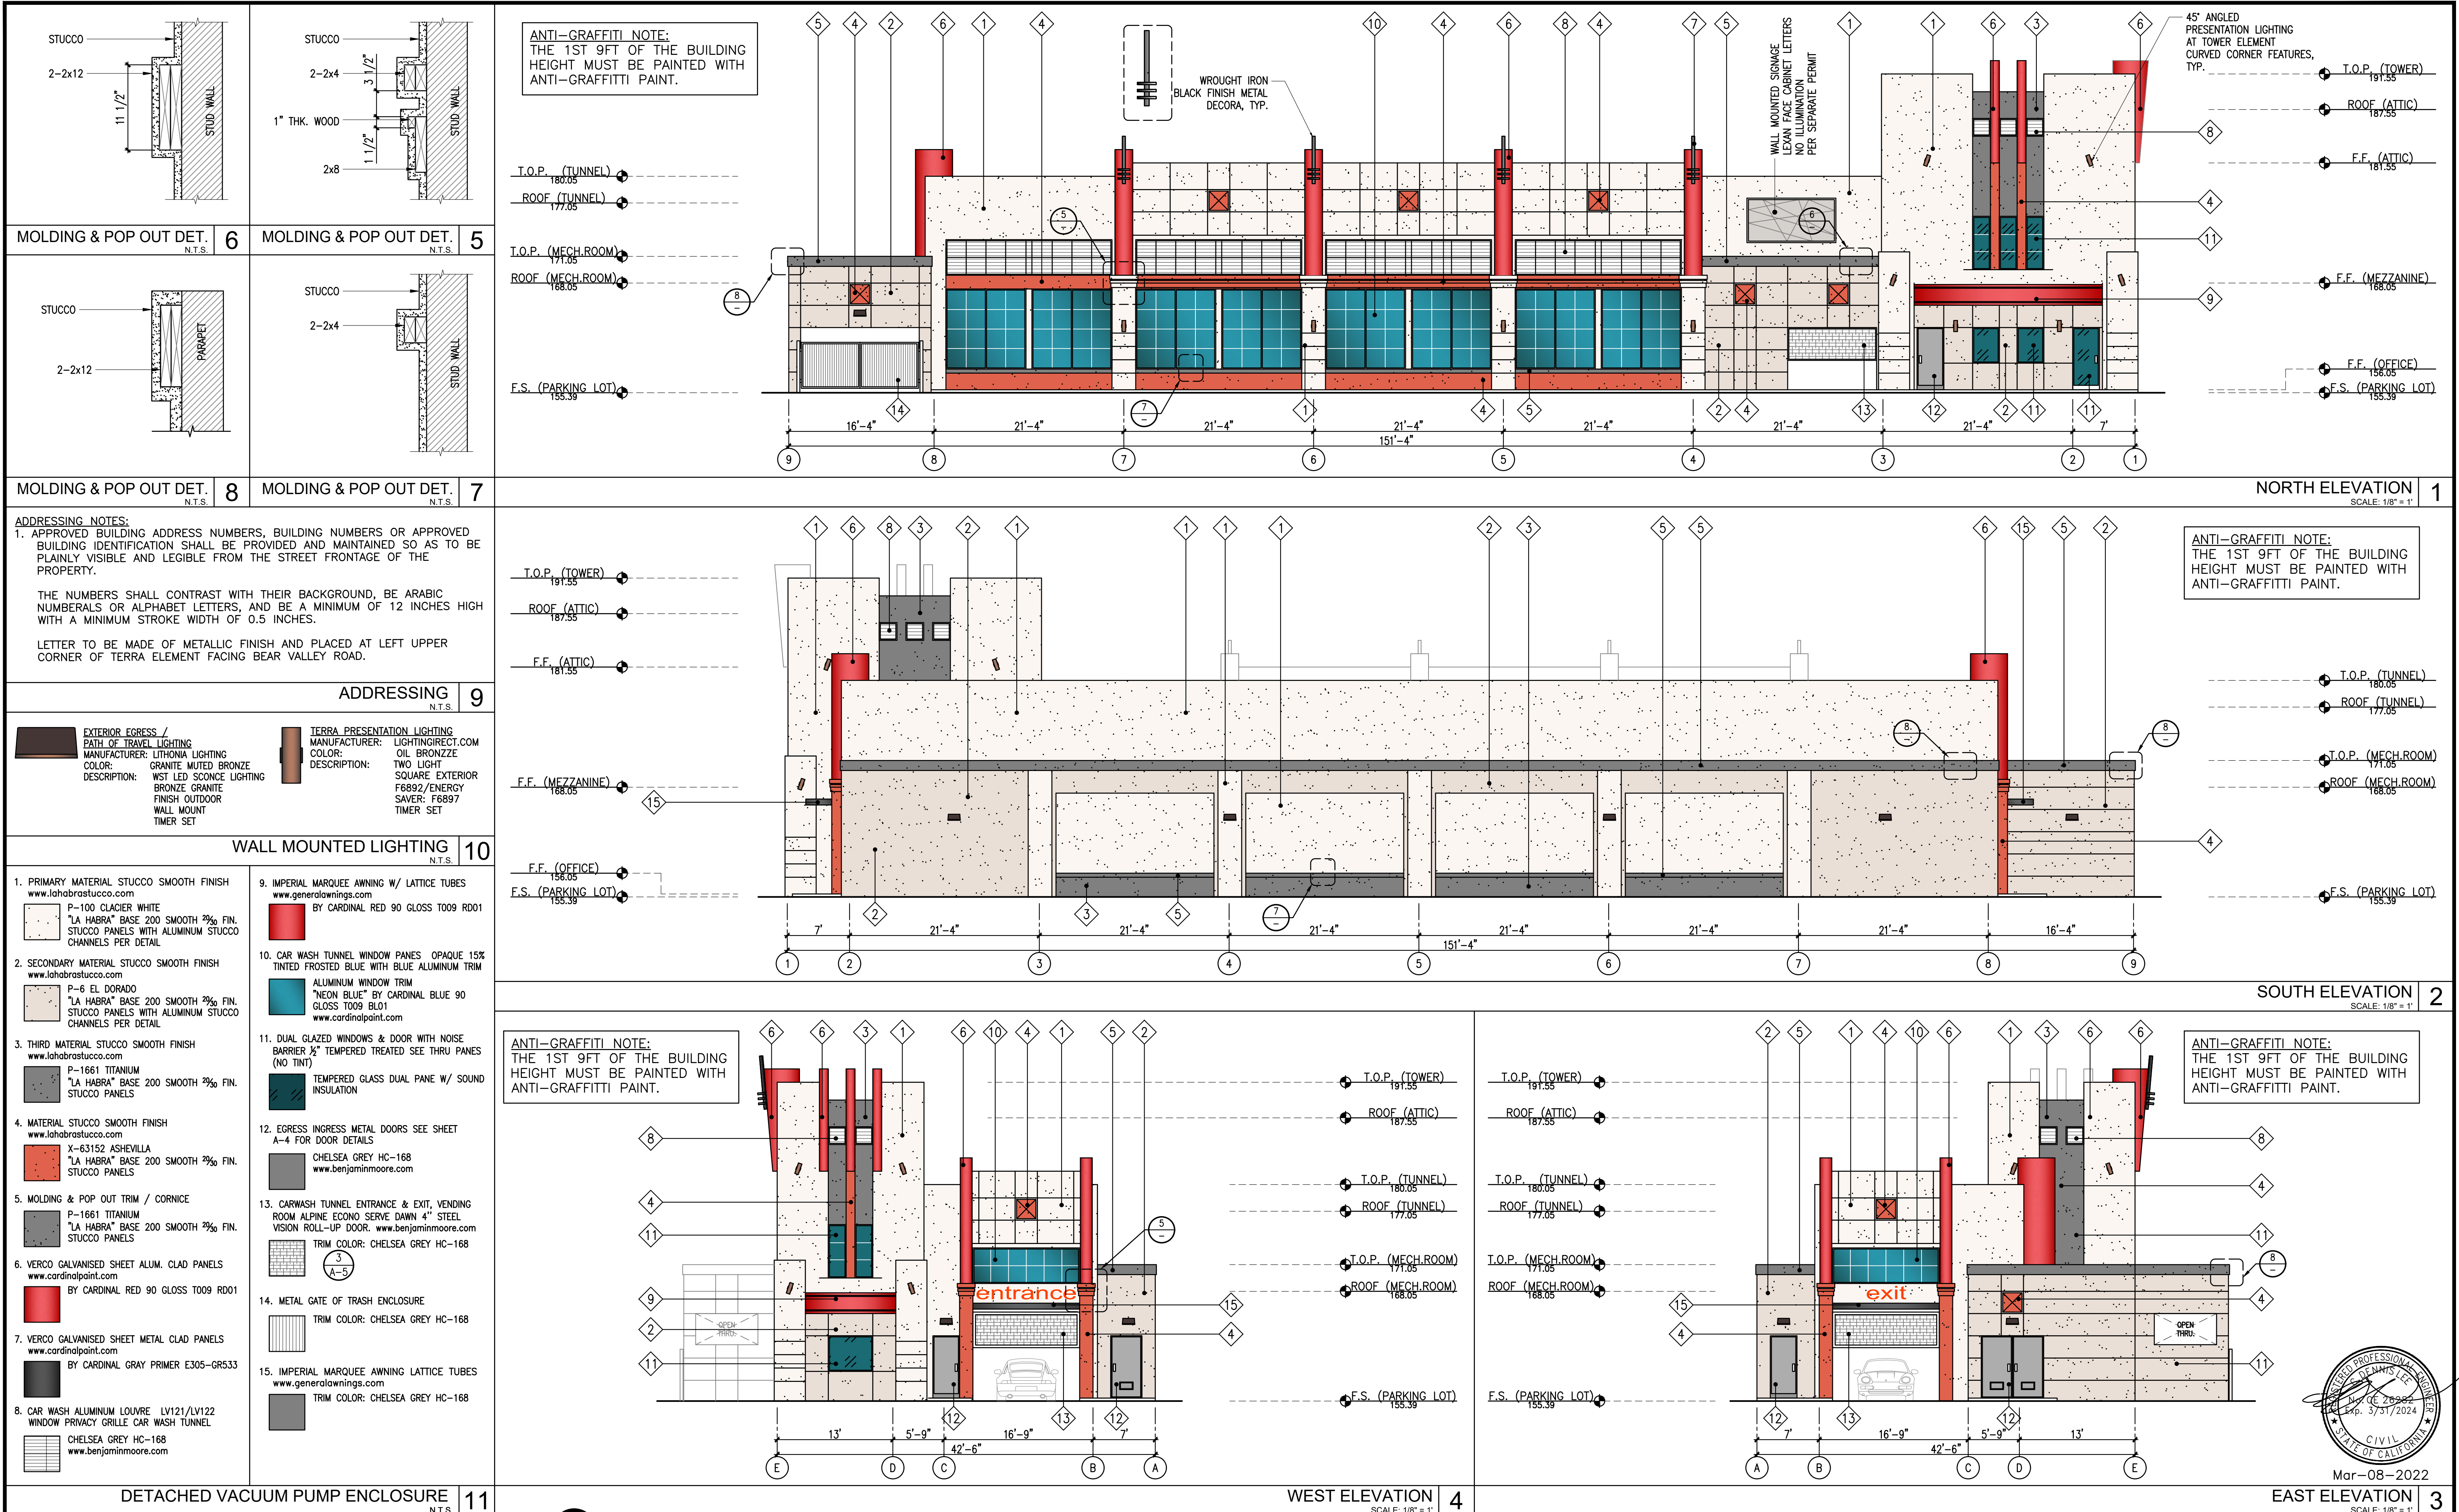

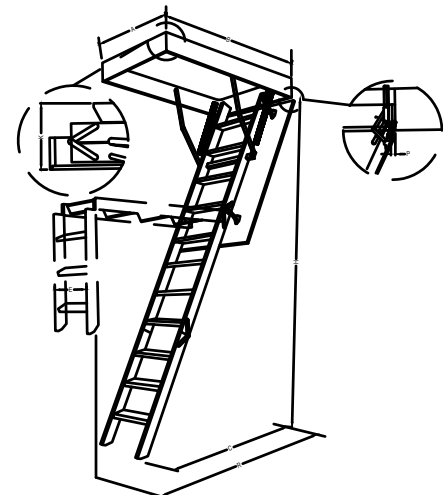


SPECIFICATIONS:
MAXIMUM LOADING: 200 LBS.
HATCH THICKNESS: 3/8"
NORM REQUIREMENTS: ANSI A14.9.2004
MANUFACTURER'S NOTES:
1. REUSE HATCH - STRING
2. NON SLIP STEPS
3. SIMPLE INSTALLATION
4. ADDITIONAL ACCESSORIES AVAILABLE
5. 1 YEAR WARRANTY

UNIT	22' 10" X 4' 0"	20' X 4' 0"	20' 10" X 4' 0"	20' X 4' 0"	30' X 4' 0"
CEILING HEIGHT	11'	11'	11'	11'	11'
REAR OPENING	22' 10" X 4' 0"	20' X 4' 0"	20' 10" X 4' 0"	20' X 4' 0"	30' X 4' 0"
OUTSIDE FRAME DIMENSIONS	22' 10" X 4' 0"	20' X 4' 0"	20' 10" X 4' 0"	20' X 4' 0"	30' X 4' 0"
PROJECTION	18"	18"	18"	18"	18"
LANDING SPACE	87 1/2"	87 1/2"	87 1/2"	87 1/2"	87 1/2"
BOARD LANDING HEIGHT	13 1/2"	13 1/2"	13 1/2"	13 1/2"	13 1/2"
BOARD MOVEMENT AFTER OPENING	15"	15"	15"	15"	15"

NOTES:
1. INSTALLATION TO BE COMPLETED IN ACCORDANCE WITH MANUFACTURER'S SPECIFICATIONS
2. DO NOT SCALE DRAWING
3. THIS DRAWING IS INTENDED FOR USE BY ARCHITECTS, ENGINEERS, CONTRACTORS, CONSULTANTS AND DESIGN PROFESSIONALS
FOR PLANNING PURPOSES ONLY. THIS DRAWING MAY NOT BE USED FOR CONSTRUCTION
4. ALL INFORMATION CONTAINED HEREIN WAS CURRENT AT THE TIME OF DEVELOPMENT BUT MUST BE REVIEWED AND APPROVED BY
THE PRODUCT MANUFACTURER TO BE CONSIDERED ACCURATE
5. CONTRACTORS NOTE: FOR PRODUCT AND COMPANY INFORMATION VISIT www.Caddetails.com/info AND ENTER
REFERENCE NUMBER: 1.910 FLORENCE

WOODEN FOLDING SECTION
ATTIC LADDER: LWN WOODEN FOLDING SECTION

REVISION DATE 17/03/2022
CADDDETAILS.COM

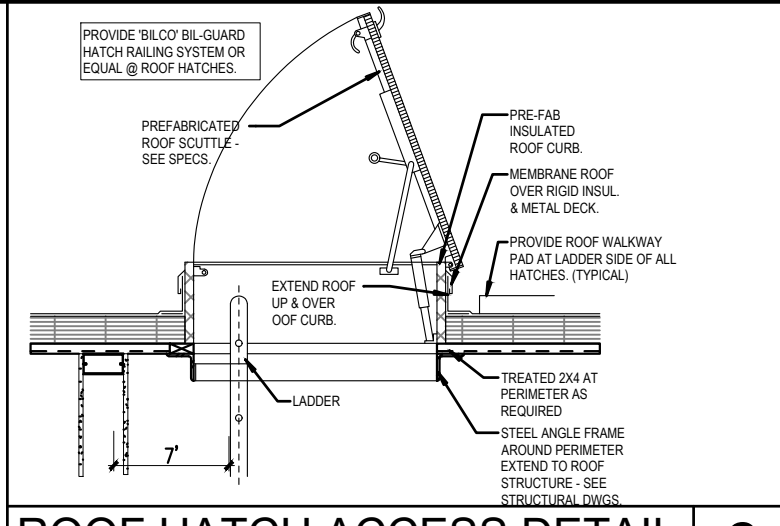

ROOF HATCH ACCESS DETAIL 6
N.T.S.

CLEAR GLASS
W/ ALUM. FRAME

ROLL-UP DOOR

AIR BLOWER SYSTEM

HORSESHOE NOISE INSULATION

FLAT ROOF CLASS 'A'
SEE ROOF PLAN A-6

24" WIDE PVC FLAT PANEL
(EXTRUTECH #P2400)

16" WIDE PVC FLAT PANEL
(EXTRUTECH #P2400)

ST'L BEAM
W/ PAINT FIN.

ST'L COL.
W/ PAINT FIN.

CONC. SLAB
ON GRADE

DRIVEWAY 3.5" MIN. BELOW FF
SEE STRU PLAN

ENTER

DRIVEWAY 3.5" MIN. BELOW FF
SEE STRU PLAN

DRIVE IN DIRECTION

DRIVE IN DIRECTION

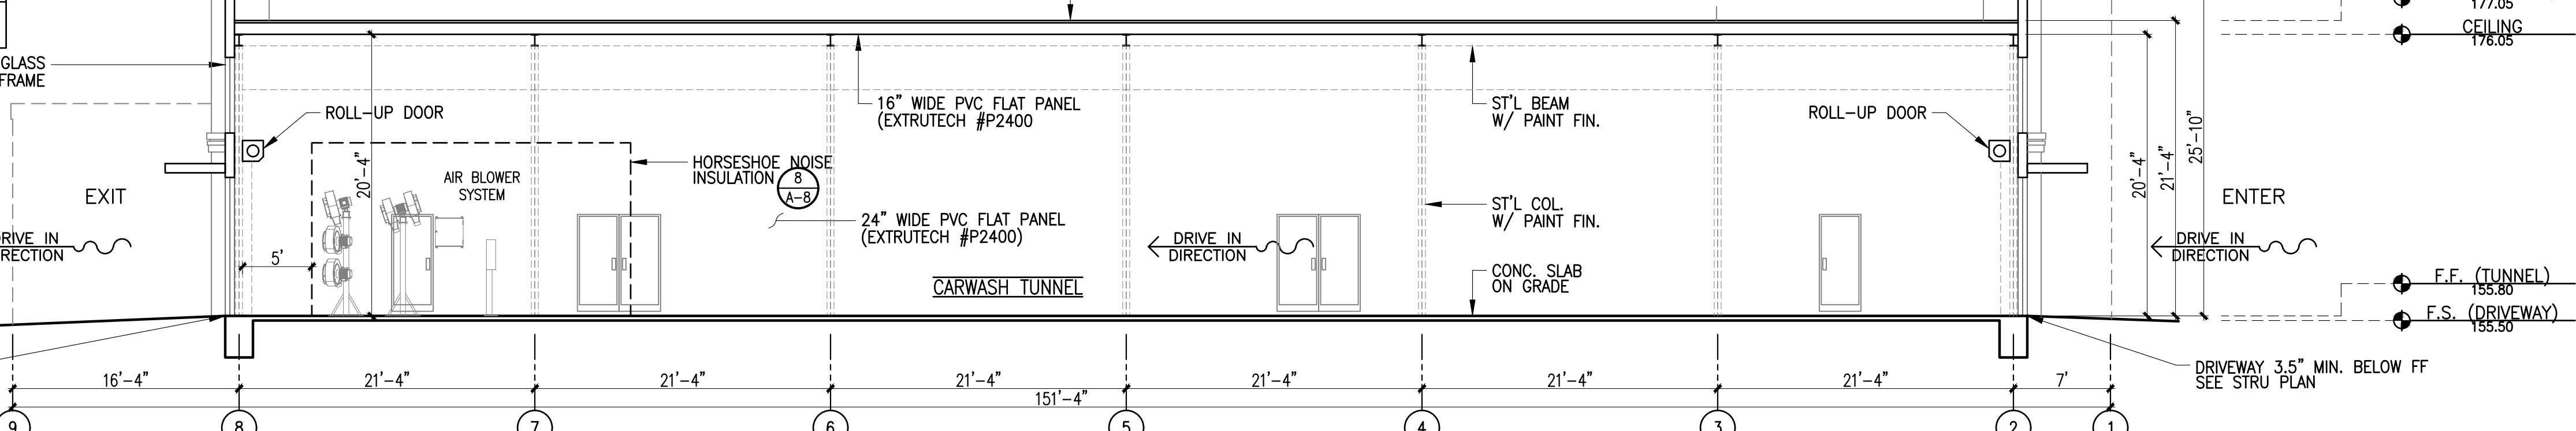

SECTION 1
SCALE: 1/8" = 1'

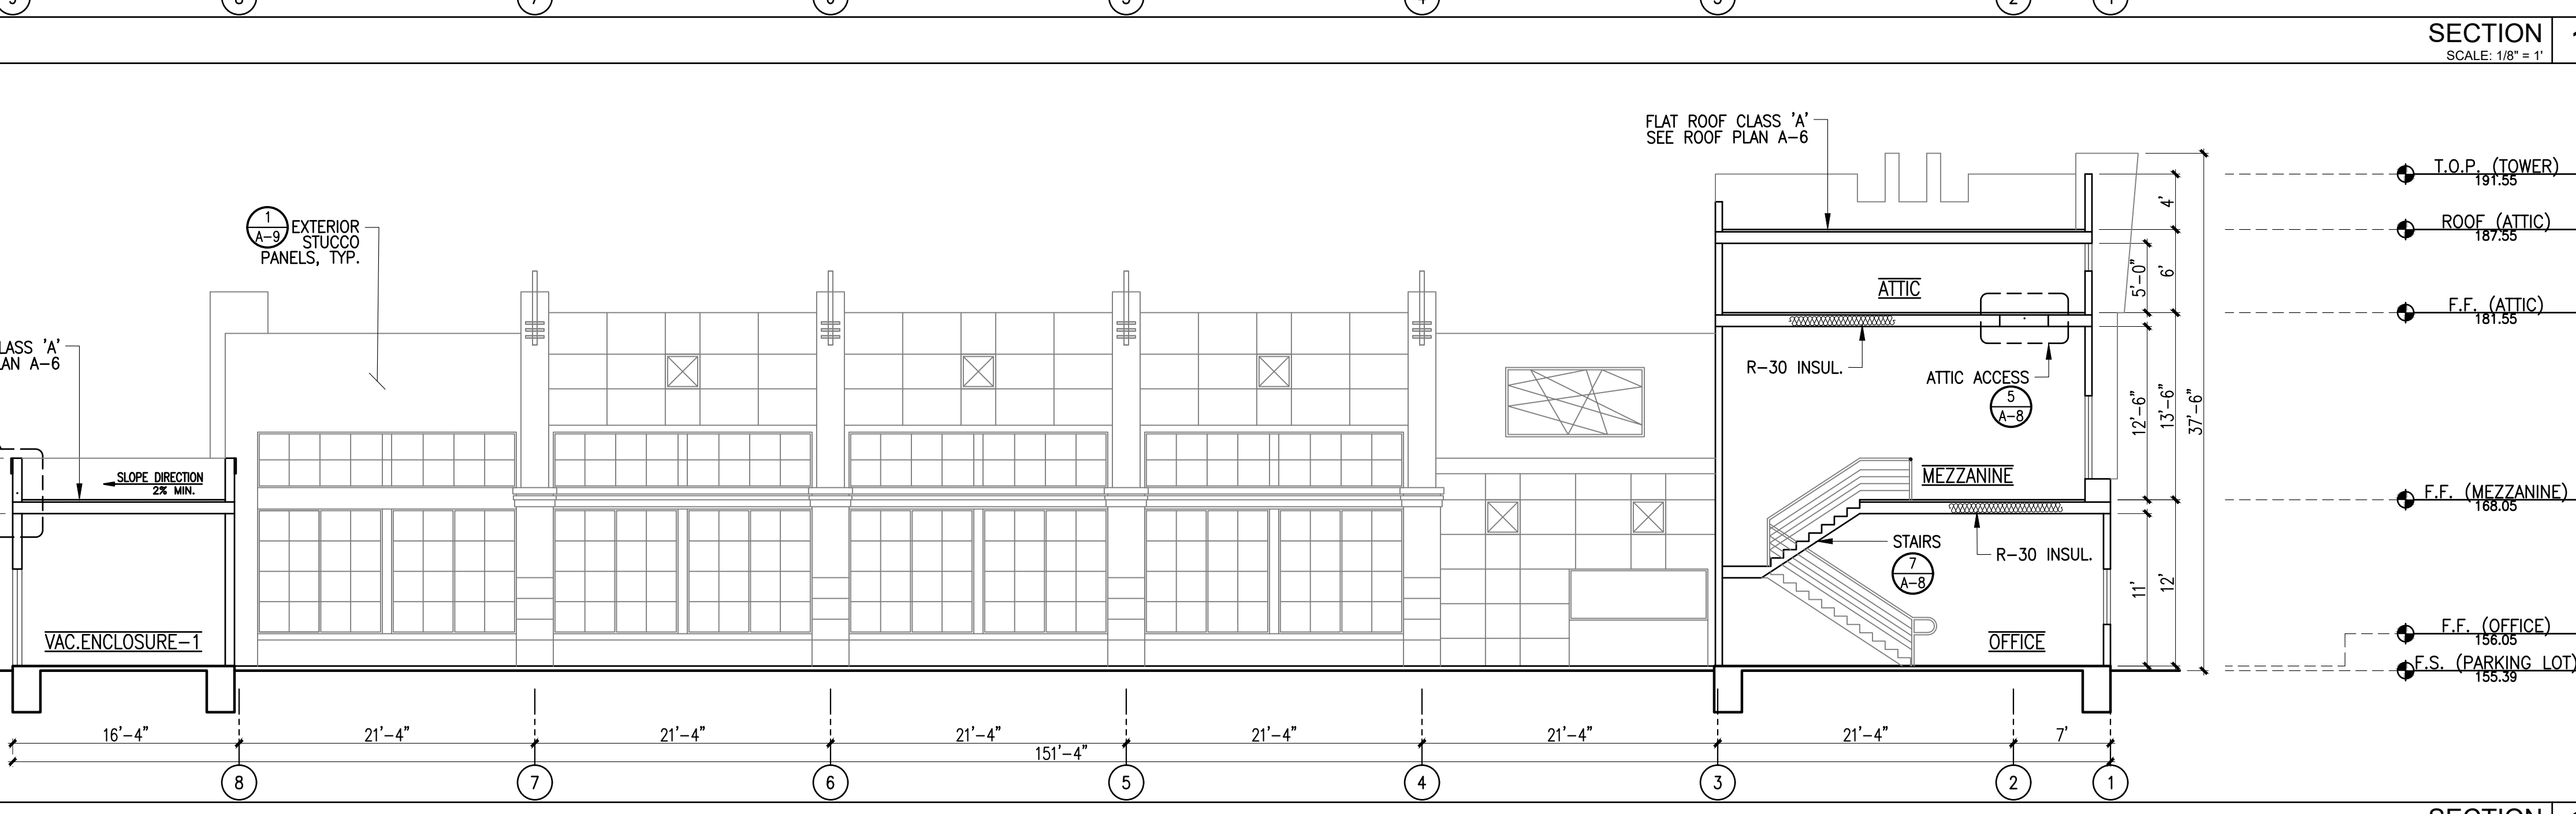

SECTION 2
SCALE: 1/8" = 1'

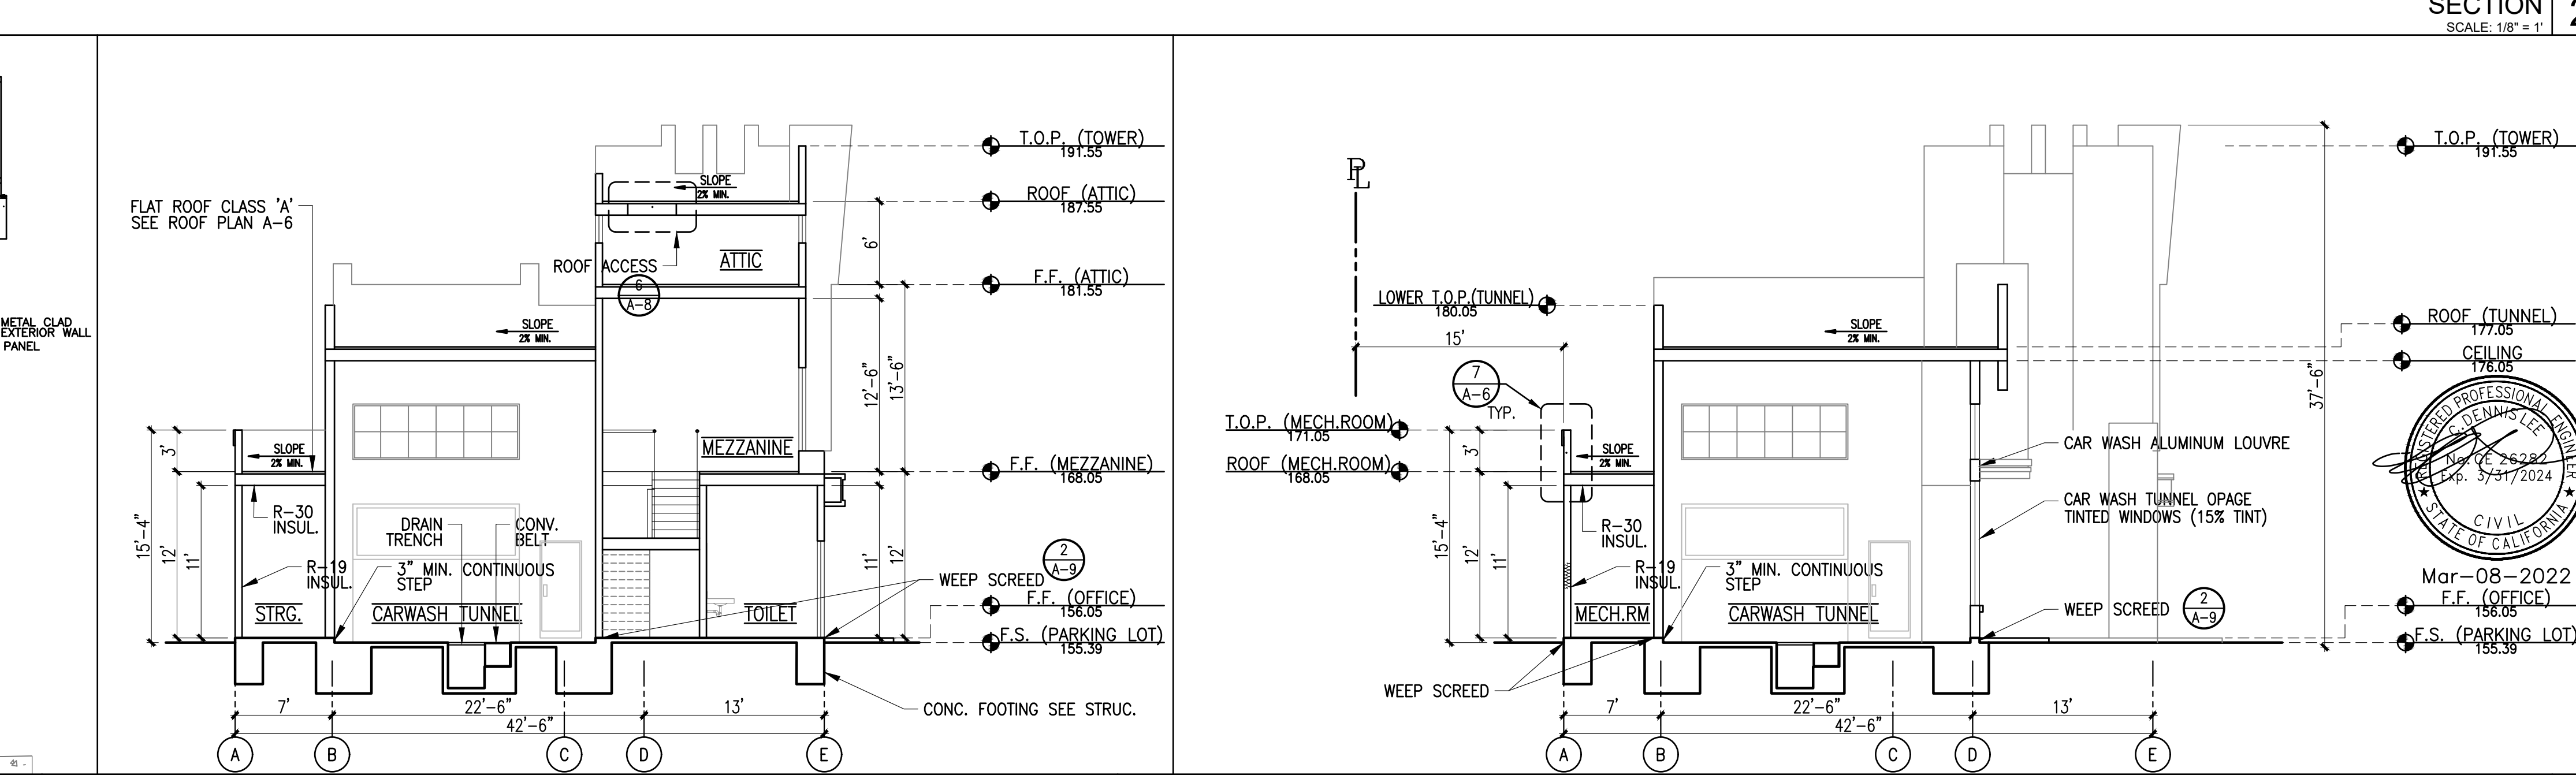

SECTION 3
SCALE: 1/8" = 1'

SECTION 4
SCALE: 1/8" = 1'

SECTION 5
SCALE: 1/8" = 1'


SECTION 6
SCALE: 1/8" = 1'

SECTION 7
SCALE: 1/8" = 1'

SECTION 8
SCALE: 1/8" = 1'

SECTION 9
SCALE: 1/8" = 1'

THESE DRAWINGS AS INSTRUMENT OF SERVICE ARE THE
PROPERTY OF LEEDCO ENGINEERS, INC. AND SHALL NOT BE
REPRODUCED WITHOUT THE CONSENT OF LEEDCO ENGINEERS, INC.

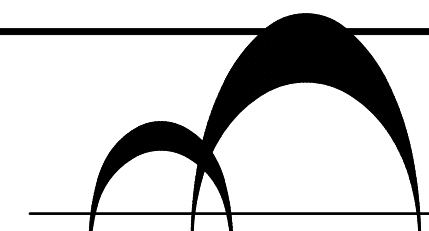

LEEDCO ENGINEERS, INC.
STRUCTURES • FOUNDATIONS


3380 FLAIR DRIVE, SUITE 225, EL MONTE, CA. 91731 (626) 234-2247

TITLE: NEW AUTOMATED EXPRESS CAR WASH
OWNER: MOOGUN INVESTMENT, LLC.
JOB ADDRESS: 3100 E. FLORENCE AVE., HUNTINGTON PARK, CA. 90255

LONGITUDINAL
TRAVERSE CROSS
SECTIONS


APPROVED BY:
C. D. LEE
DRAWN BY:
G.M.A.
JOB NO.:
8107
DATE:
03-08-2022

A-8

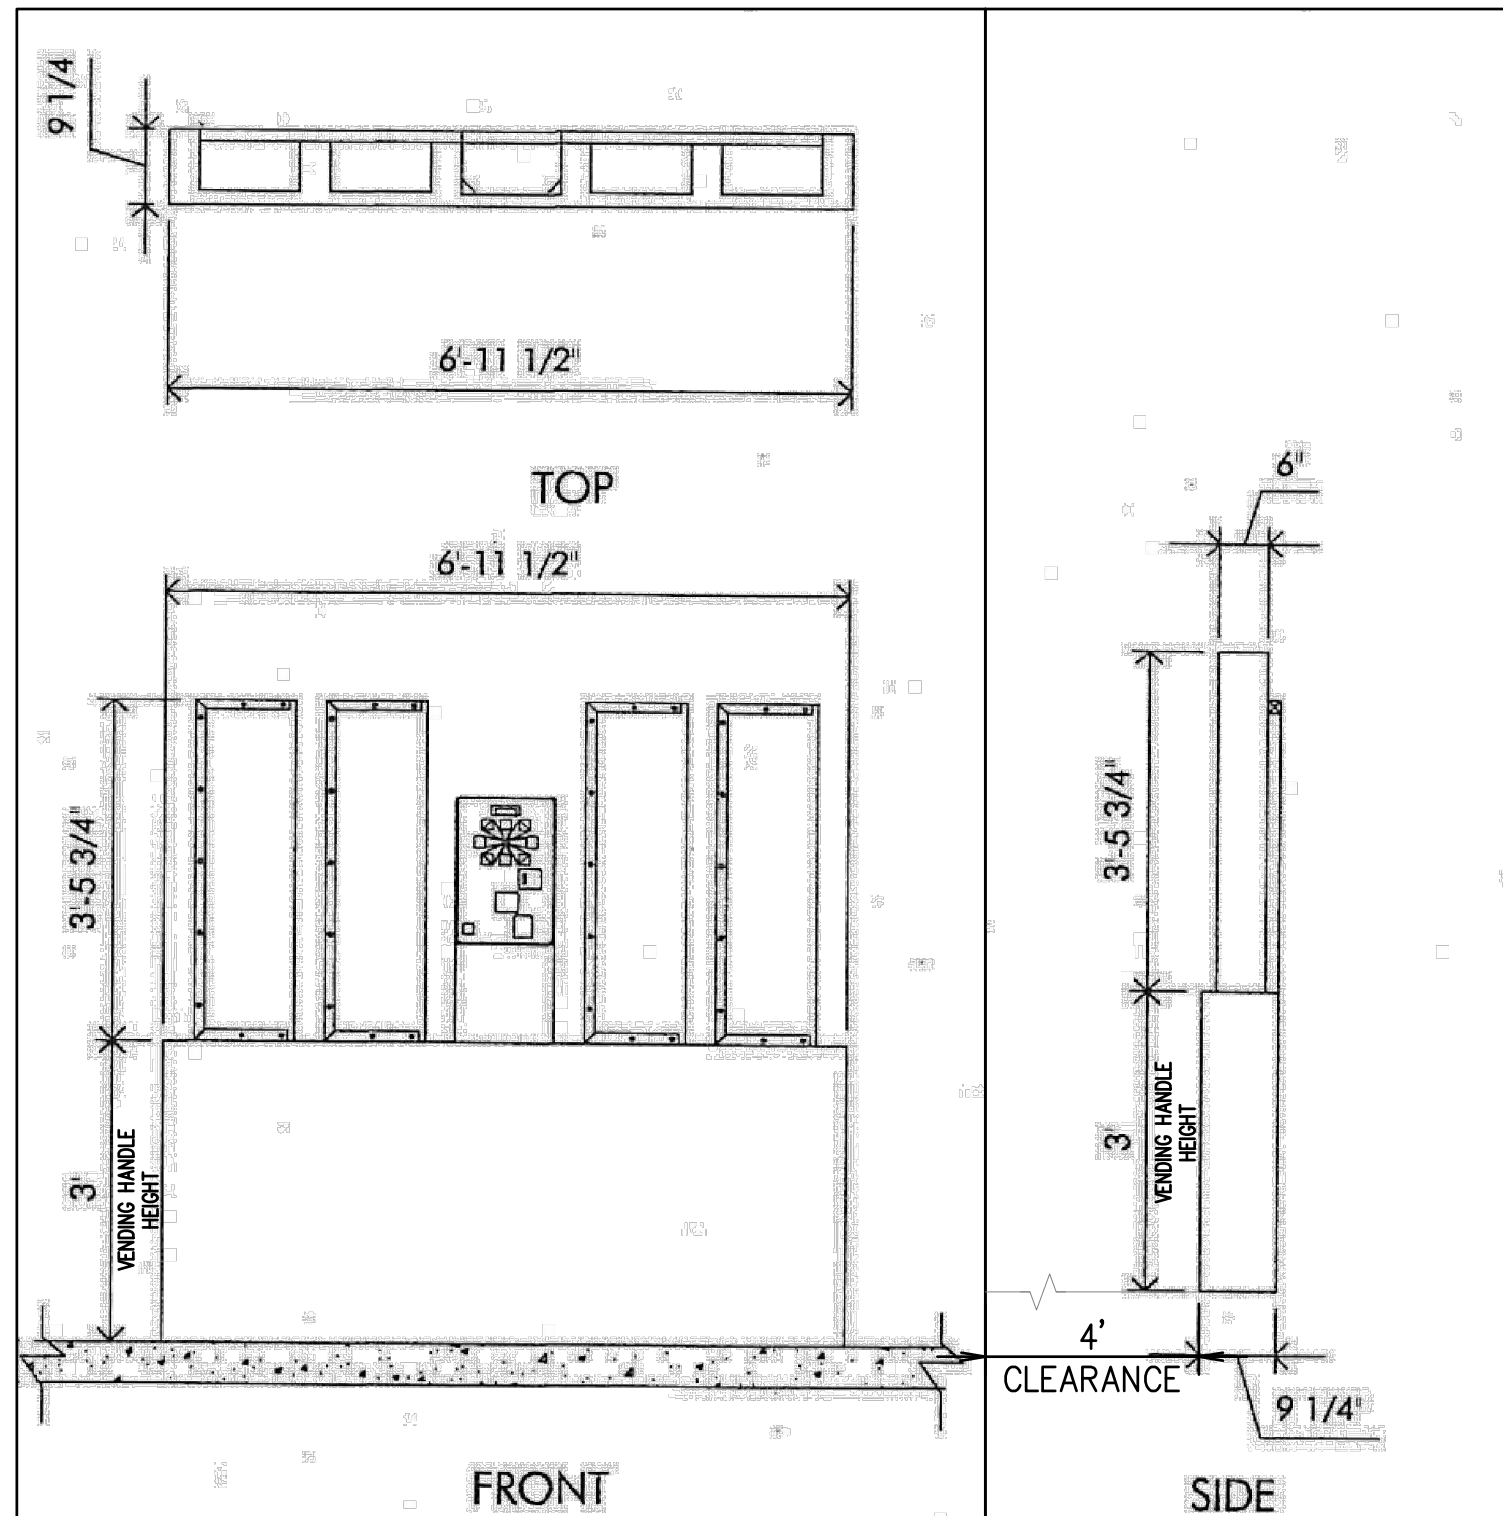

VENDING MACHINE TO BE PLACED IN VENDING ROOM
OPERATION PARTS ARE WITHIN IN RANGE PER CBC 11B-308


VENDING MACHINE LAYOUT SPECS
N.T.S. 7

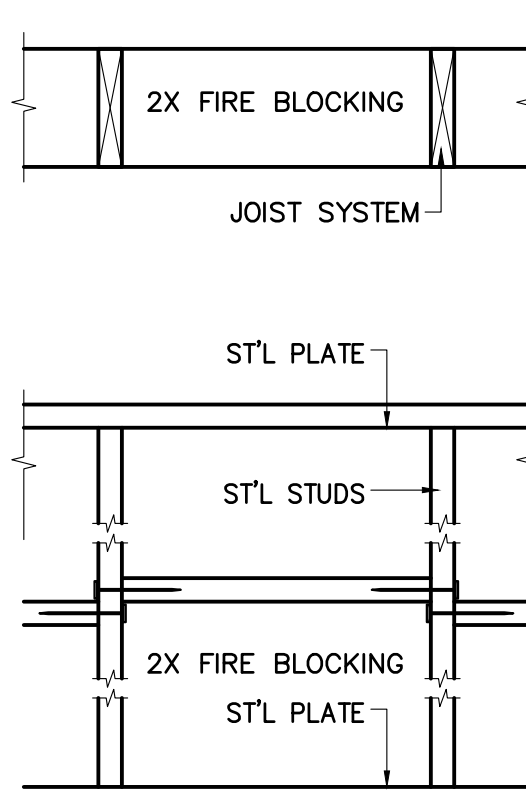


FIRE BLOCKING MUST BE PROVIDED IN ACCORDANCE W/ SECTION 708.2.1 IN THE FOLLOWING LOCATIONS:

- a. IN CONCEALED SPACES OF STUD WALLS & PARTITIONS, INCLUDING FURRED SPACES, @ THE CEILING & FLOOR LEVELS.
- b. IN CONCEALED SPACES OF STUD WALLS & PARTITIONS, INCLUDING FURRED SPACES, AT 10' INTERVALS ALONG THE LENGTH OF THE WALL.
- c. AT ALL INTERCONNECTIONS BETWEEN CONCEALED VERTICAL & HORIZONTAL SPACES SUCH AS OCCUR AT SOFFITS, DROP CEILINGS & COVERED CEILING.
- d. IN CONCEALED SPACES BETWEEN STAIR STRINGERS @ THE TOP & BOTTOM OF THE RUN & BETWEEN STUDS ALONG & IN LINE W/ THE RUN OF STAIRS IF THE WALL UNDER THE STAIRS IS UNFINISHED.
- e. IN OPENINGS AROUND VENTS, PIPES, DUCTS, CHIMNEYS, FIREPLACES & SIMILAR OPENINGS WHICH AFFORD A PASSAGE FOR FIRE @ CEILING & FLOOR LEVELS, WITH NONCOMBUSTIBLE MATERIALS.


FIRE BLOCKING DETAIL
N.T.S. 4

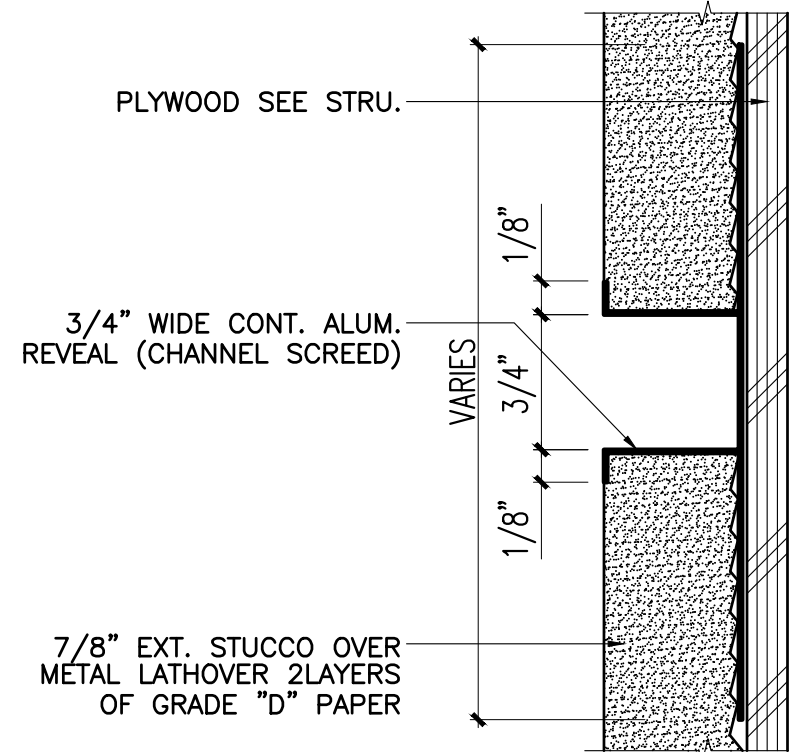


ALUM. STUCCO CHANNEL DETAIL
N.T.S. 1

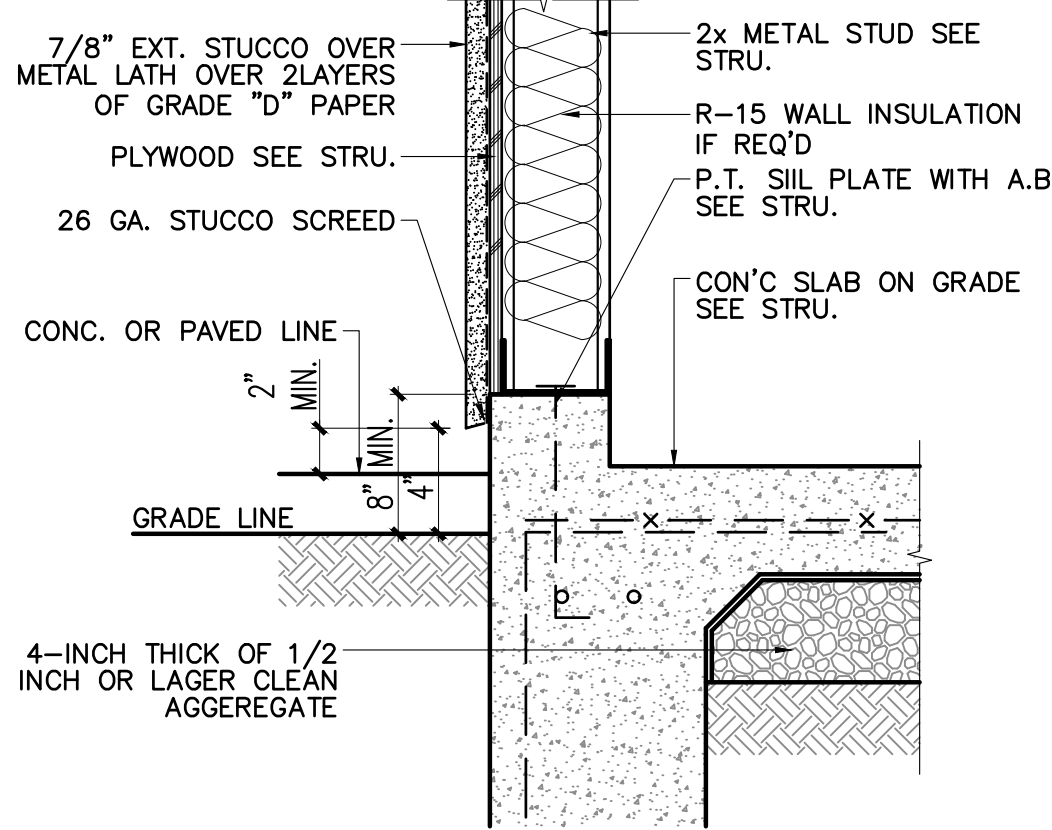


WEEP SCREEP AND STUCCO DETAIL
N.T.S. 2

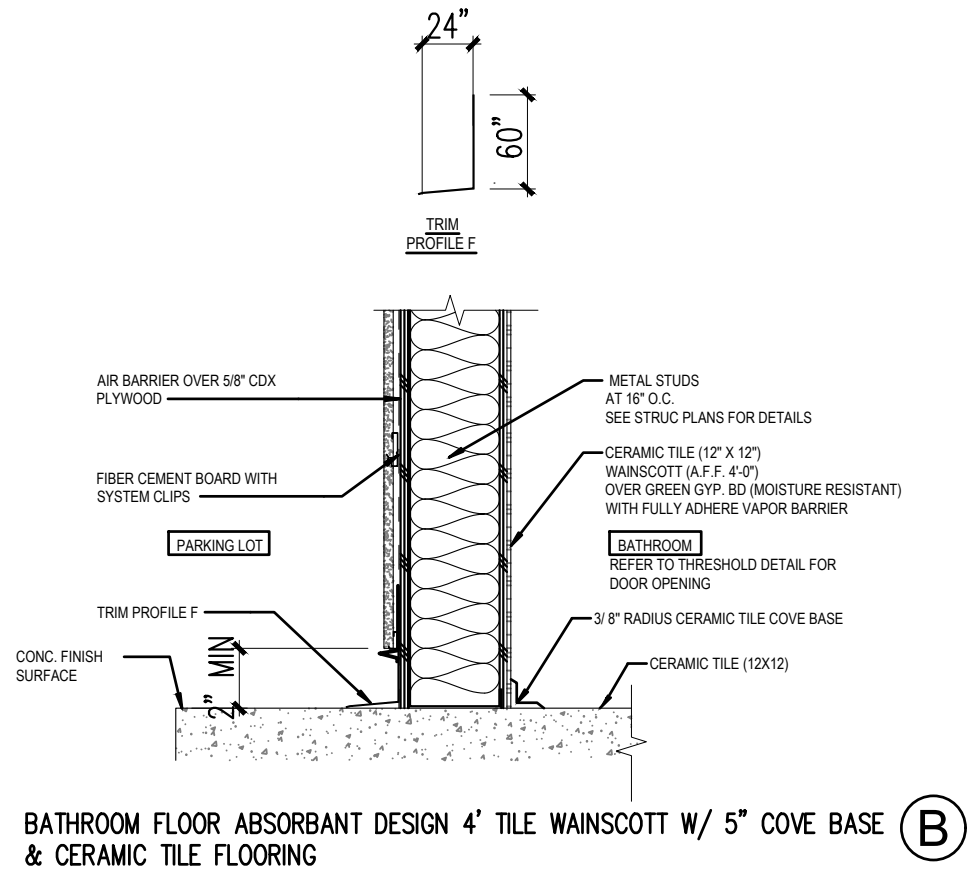


BATHROOM FLOOR ABSORBANT DESIGN 4\"/>

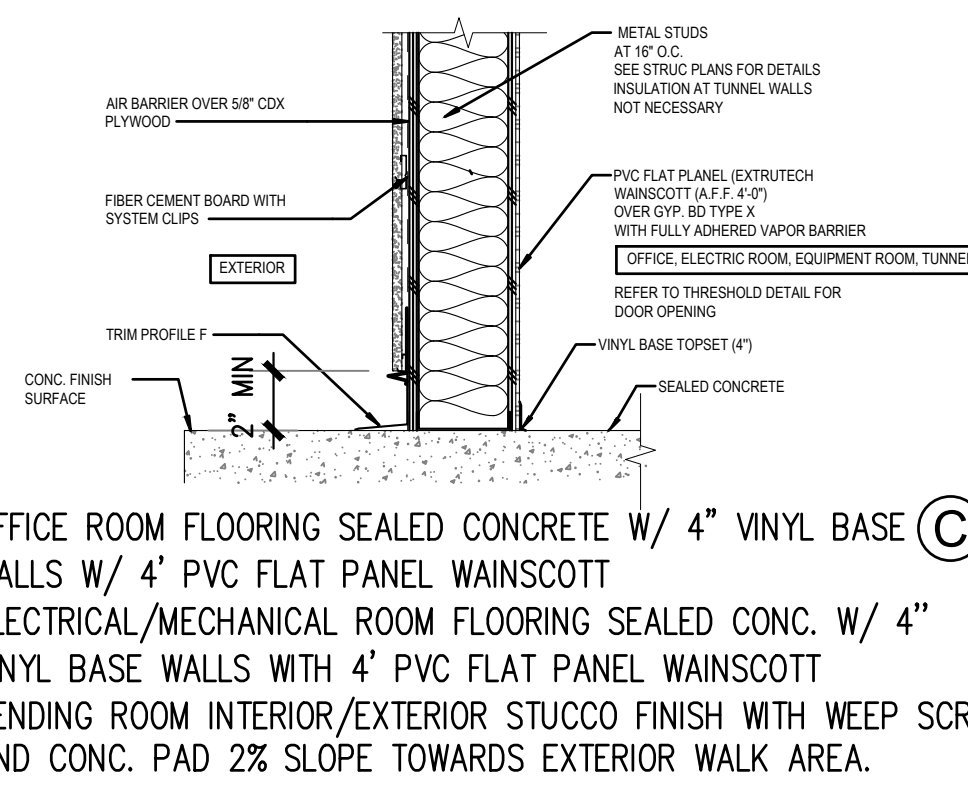

OFFICE ROOM FLOORING SEALED CONCRETE W/ 4\"/>

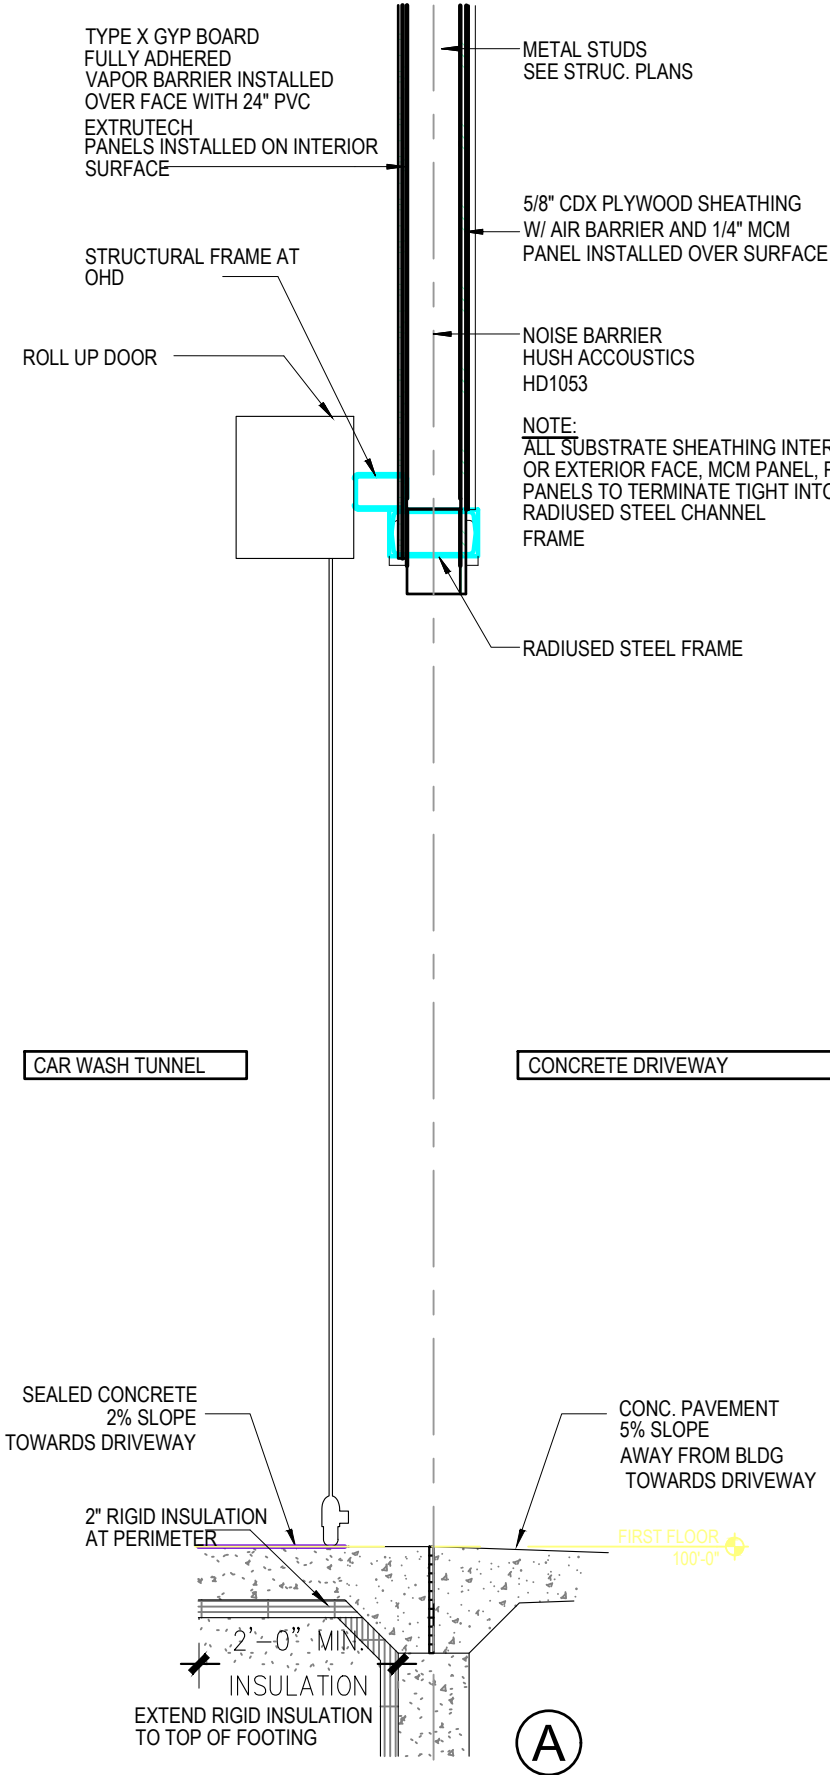


CAR WASH TUNNEL NON ABSORBENT FLOOR / WALL DETAILS
N.T.S. 6

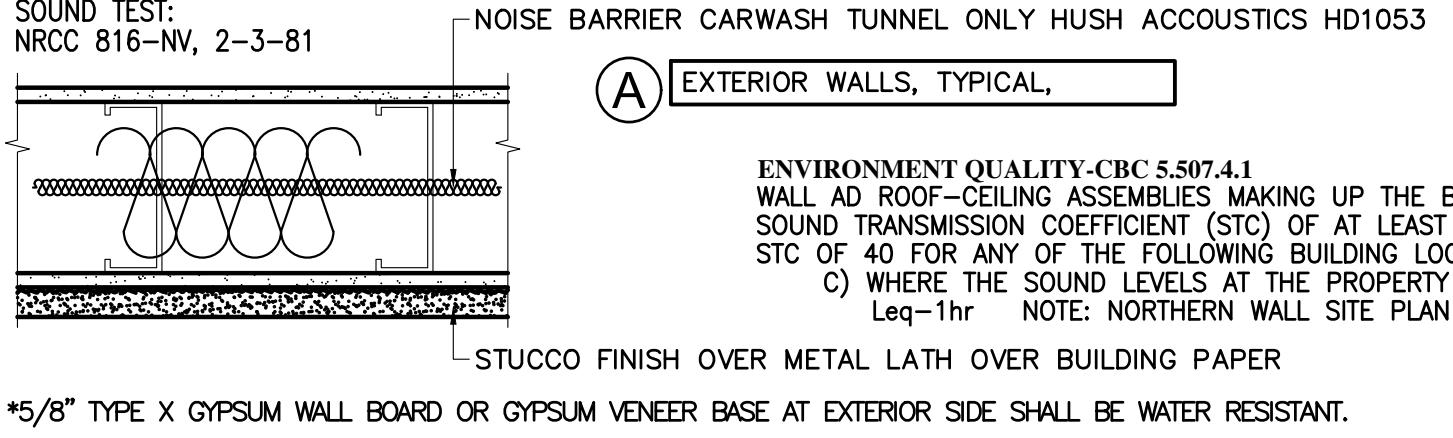


EXTERIOR WALLS, TYPICAL, A

WALL LOCATION SEPARATION ROOMS, B

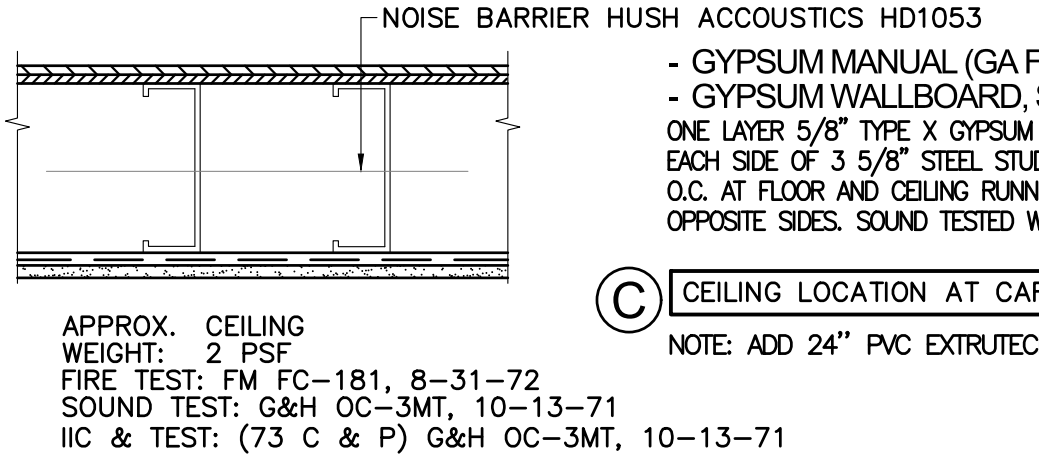



CEILING LOCATION AT CARWASH TUNNEL, C

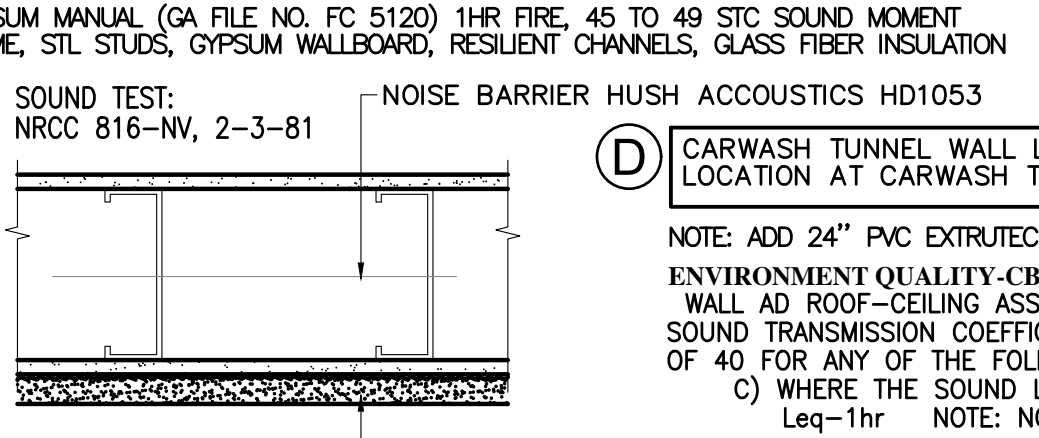

CARWASH TUNNEL WALL LOCATION ADJACENT TO ALLEYCEILING LOCATION AT CARWASH TUNNEL, D



1 HR FIRE AND SOUND BARRIER WALL / CEILING CONSTRUCTION
N.T.S. 5

NOTES:
SECTION 1708(b), UNIFORM BUILDING CODE CALLS FOR FLASHING OF ALL EXTERIOR OPENING EXPOSED TO WEATHER TO MAKE THEM WEATHER PROOF. SINCE U.B.C. DOES NOT OUTLINE PROCEDURES FOR WINDOW FLASHING, TECHNIQUES SHOWN HERE ARE RECOMMENDED. USE "MOISTOP" FLASHING BY FORTIFIBER CORP. OR EQUAL WHENEVER POSSIBLE FOR FLASHING MATERIAL. CAULK BACK OF WINDOW FRAMES BEFORE SETTING. USE WINDOWS THAT ARE WATERTIGHT.
26GA. G.I. FLASHING REQUIRED AS SHOWN IN OTHER WINDOW DETAILS TO BE INSTALLED BY SHEET METAL CONTRACTOR.
LINE WIRE, WHEN USED AS BACKING TO SUPPORT WATER-RESISTANT BUILDING PAPER OR FELT BENEATH LATH FOR STUCCO SHOULD BE INSTALLED ACCORDING TO INDUSTRY STANDARDS AND PRACTICE. NO ATTACHMENT DEVICE NOR THE WIRE BACKING SHOULD COVER OR PENETRATE FLASHING MATERIAL. PERIPHERAL FLASHING AT ALL EDGES OF WALL OPENING MUST COVER WIRE BACKING.

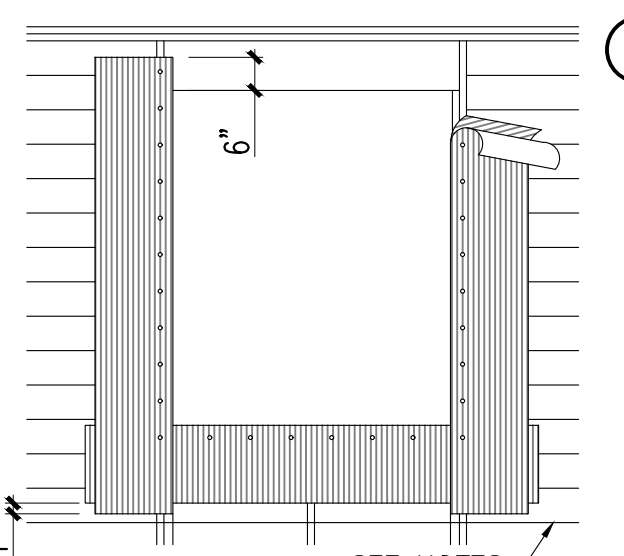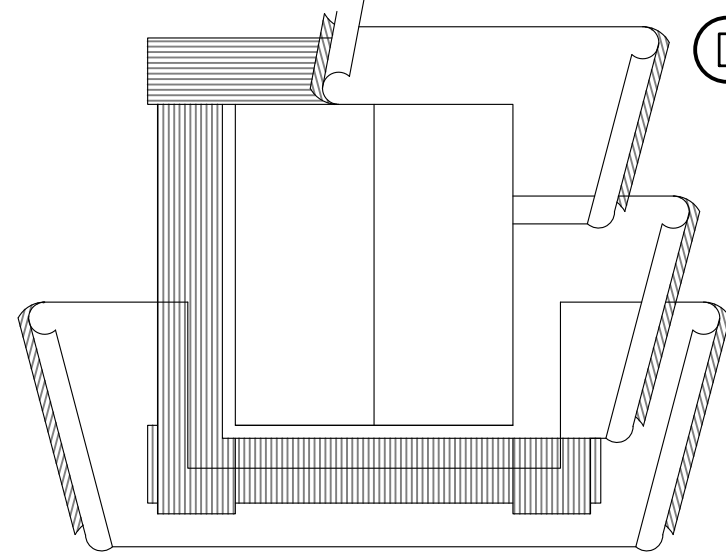

STARTING AT THE BOTTOM OF THE WALL (SOLE PLATE), LAY WATER-RESISTANT PAPER UNDER THE SILL STRIP. CUT ANY EXCESS WATER-RESISTANT PAPER THAT MAY EXTEND ABOVE THE SILL FLANGE ON EACH SIDE OF THE OPENING.(SHOWING IN DIAGRAM AS SHORT DASH LINES). INSTALL SUCCEEDING COURSES OF WATER-RESISTANT PAPER (B,C,ETC.) OVER JAMB AND HEAD FLANGES IN SHINGLE-BOARD FASHION.

AFTER SILL STRIP IS IN PLACE ATTACH JAMB STRIPS (SIDE OF OPENING) AT LEAST 12" WIDE WITH INSIDE EDGE OF FLASHING FLUSH WITH EDGE OF WINDOW OPENING. START JAMB STRIPS 1" BELOW THE SILL STRIP AND EXTEND JAMB STRIPS 6" ABOVE THE LOWER EDGE OF THE HEADER (TOP OF WINDOW OPENING).

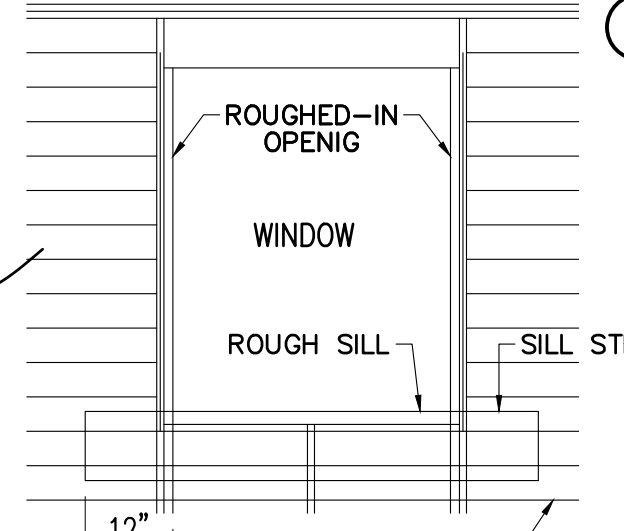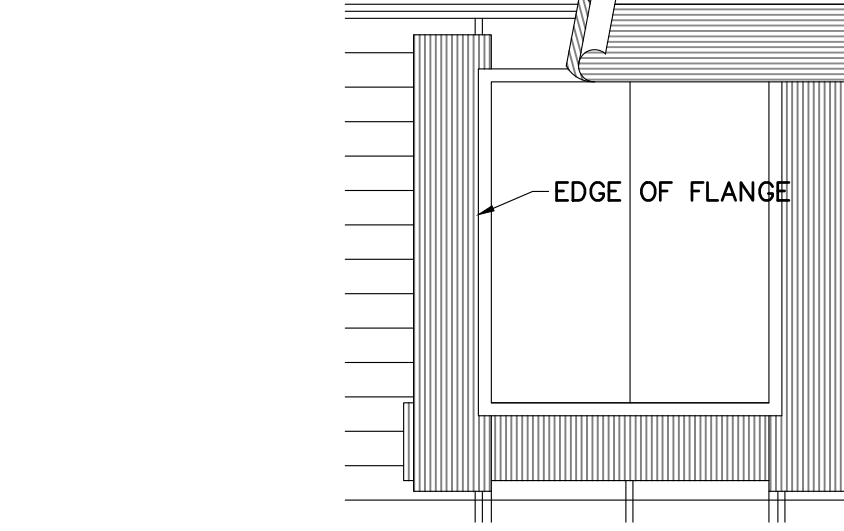


APPLY A CONTINUOUS BEAD OF BUTYL RUBBER SEALANT TO THE BACK SURFACES OF THE WINDOW FLANGE, THEN PLACES THE WINDOW INTO THE ROUGH OPENING WITH FLANGES OVER THE INSTALLED FLASHING STRIPS. AFTER WINDOW IS PLACED, INSTALL FLASHING STRIPS. AFTER WINDOW IS PLACED, INSTALL THE HEAD FLASHING OVER THE WINDOW FLANGE. THIS IS ANOTHER STRIP OF FLASHING AT LEAST 12" WIDE.

ATTACH A SILL STRIP OF FLASHING MATERIAL AT LEAST 12" WIDE WITH THE TOP EDGE EVEN WITH THE TOP EDGE OF THE ROUGH SILL. EXTEND THIS SILL STRIP AT LEAST 12" BEYOND THE EDGE OF THE ROUGH OPENING FOR WINDOW. ATTACH FLASHING WITH GALVANIZED ROOFING NAILS OR RUST-RESISTANT STAPLES.

WINDOW & DOOR FLASHING DETAIL
N.T.S. 3

THESE DRAWINGS AS INSTRUMENT OF SERVICE ARE THE PROPERTY OF LEEDCO ENGINEERS, INC. AND SHALL NOT BE REPRODUCED WITHOUT THE CONSENT OF LEEDCO ENGINEERS, INC.

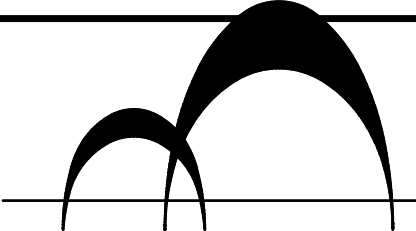


LEEDCO ENGINEERS, INC.
STRUCTURES • FOUNDATIONS
3380 FLAIR DRIVE, SUITE 225, EL MONTE, CA. 91731 (626) 234-2247

TITLE: NEW AUTOMATED EXPRESS CAR WASH
OWNER: MOOGUN INVESTMENT, LLC.
JOB ADDRESS: 3100 E. FLORENCE AVE., HUNTINGTON PARK, CA. 90255

ARCHITECTURAL
BUILDING
DETAILS



APPROVED BY: C. D. LEE
JOB NO.: 8107
DRAWN BY: G.M.A.
DATE: 03-08-2022

A-9

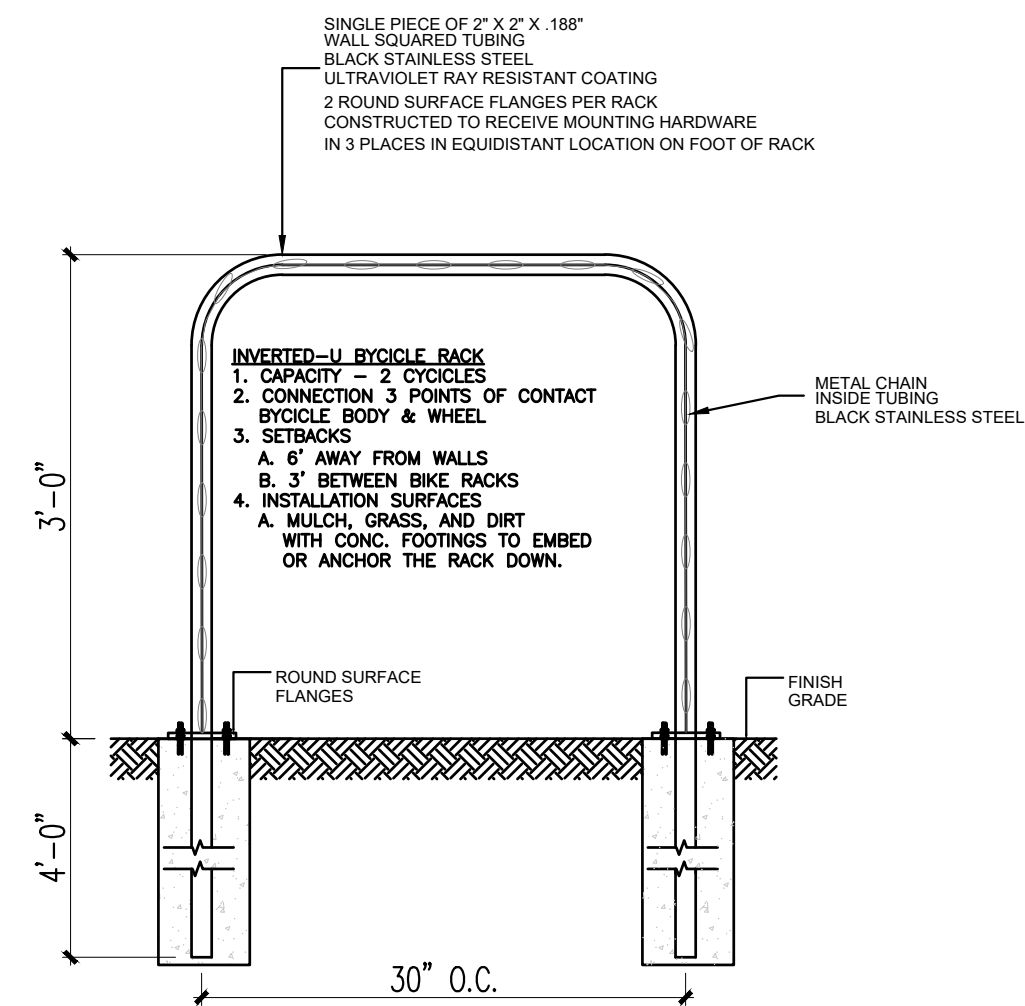

PAD MOUNTED TRANSFORMER COVERED WITH ARTIFICIAL IVY TO BLEND IN WITH SURROUNDING ENVIRONMENT. SCREENING SHALL NOT INTERFERE WITH OR ADVERSELY AFFECT THE OPERATION OF THE EQUIPMENT OR ITS ACCESS BY UTILITY WORKERS. MATERIALS SHALL NOT OBSTRUCT THE COOLING OF EQUIPMENT, OR RESTRICT OPENINGS AND CLOSING OF ACCESS DOORS OR PULL BOXES. SHRUBS OR GROUND COVERAGE PLANTS SHALL BE NON-INVASIVE AND ROOTS SYSTEMS, VINES, OR BRANCHES WILL NOT GROW UNDER OR INTO STRUCTURES OR EQUIPMENT. LANDSCAPE TO BE LOW MAINTENANCE AND DROUGHT TOLERANT.

(REFERENCE ELECTRICAL CONSTRUCTION
STD. CU 1600-9)

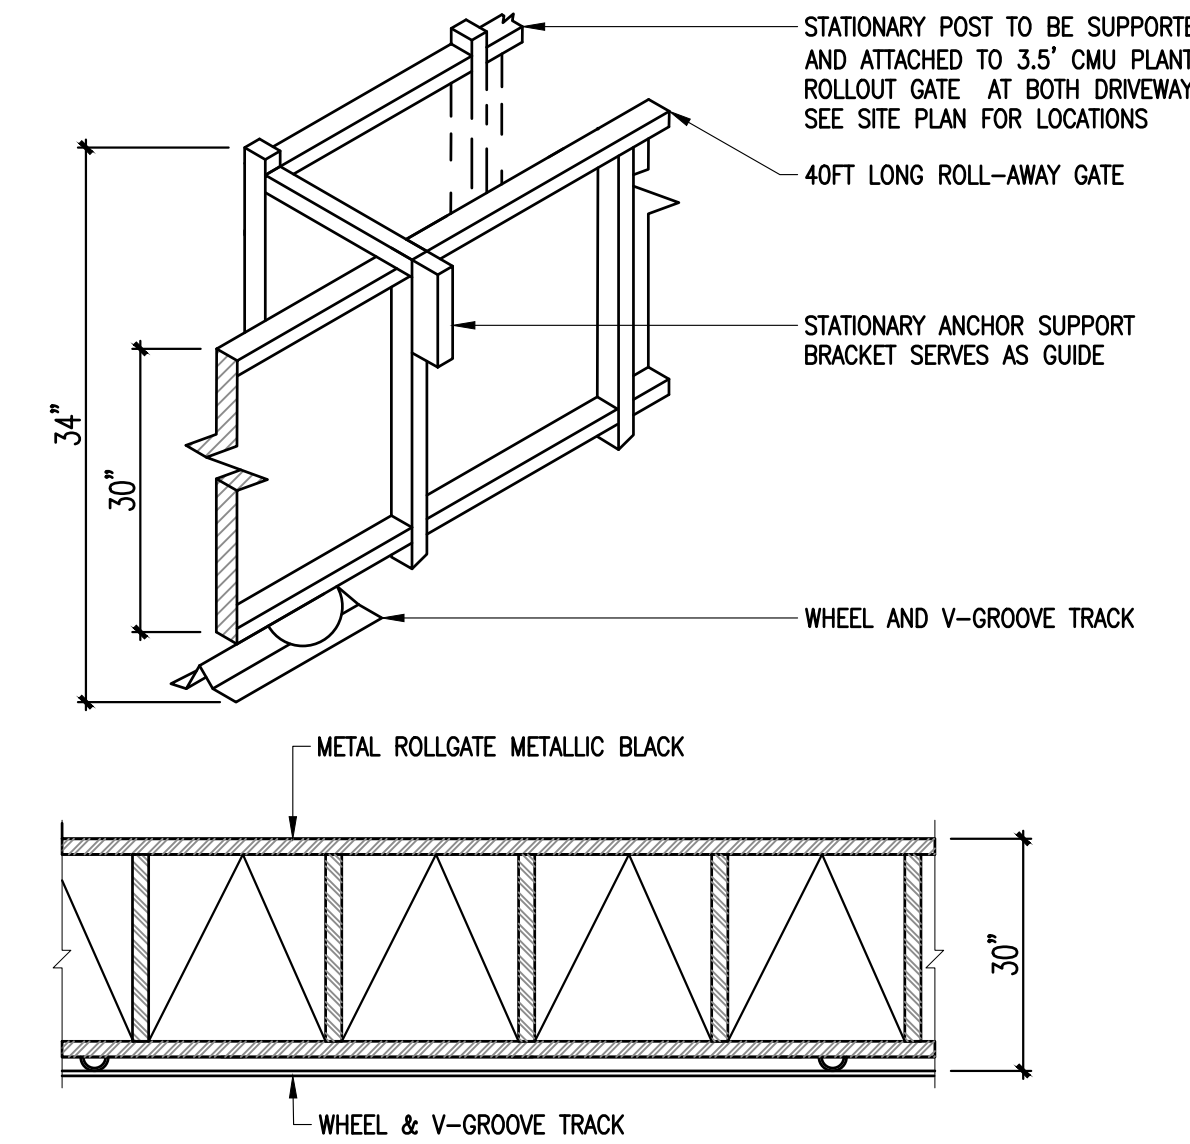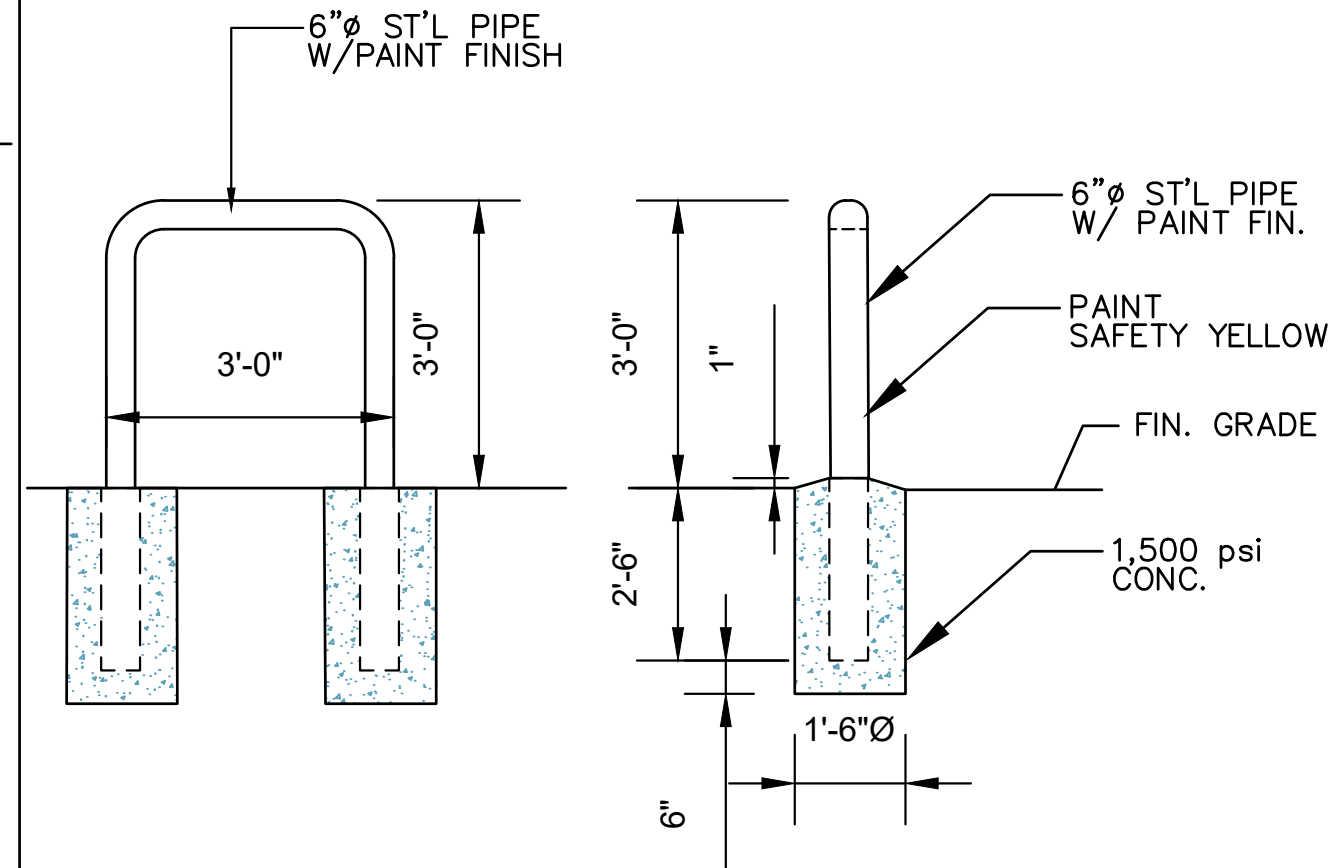


SHORT TERM BIKE RACK LOCKER	8
N.T.S.	

NO SMOKING SIGN DETAIL


N.T.S.

TRANSFORMER DETAIL N.T.S.	6
------------------------------	---


BOLLARD DETAIL N.T.S.	3
--------------------------	---

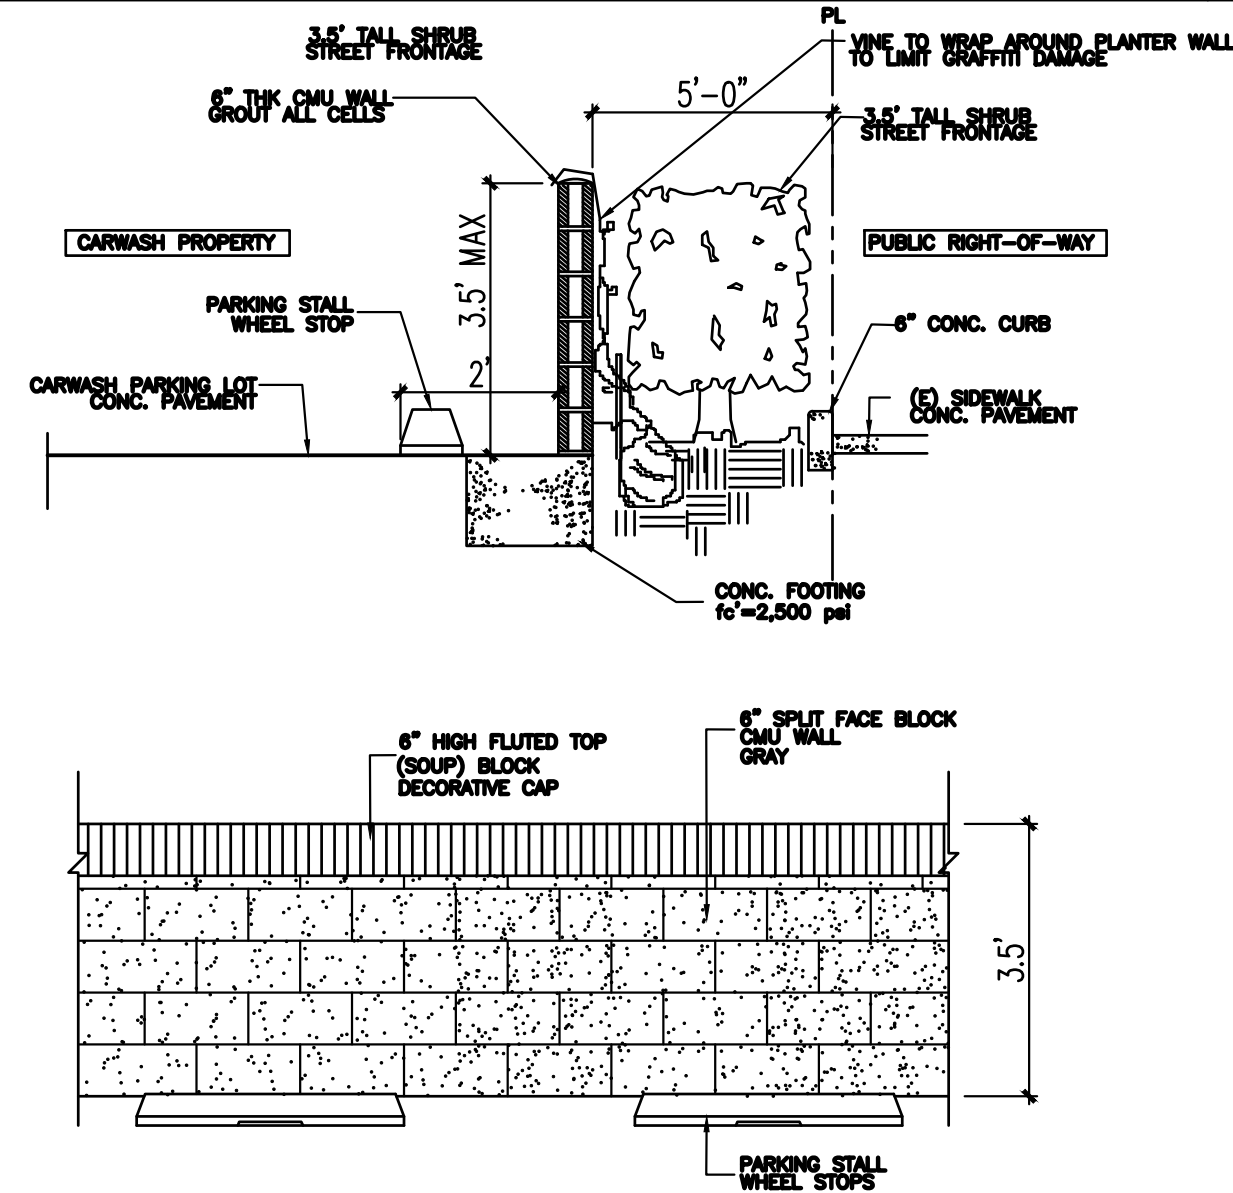


3.5' TALL BLOCK CMU WALL N.T.S.	12
------------------------------------	----

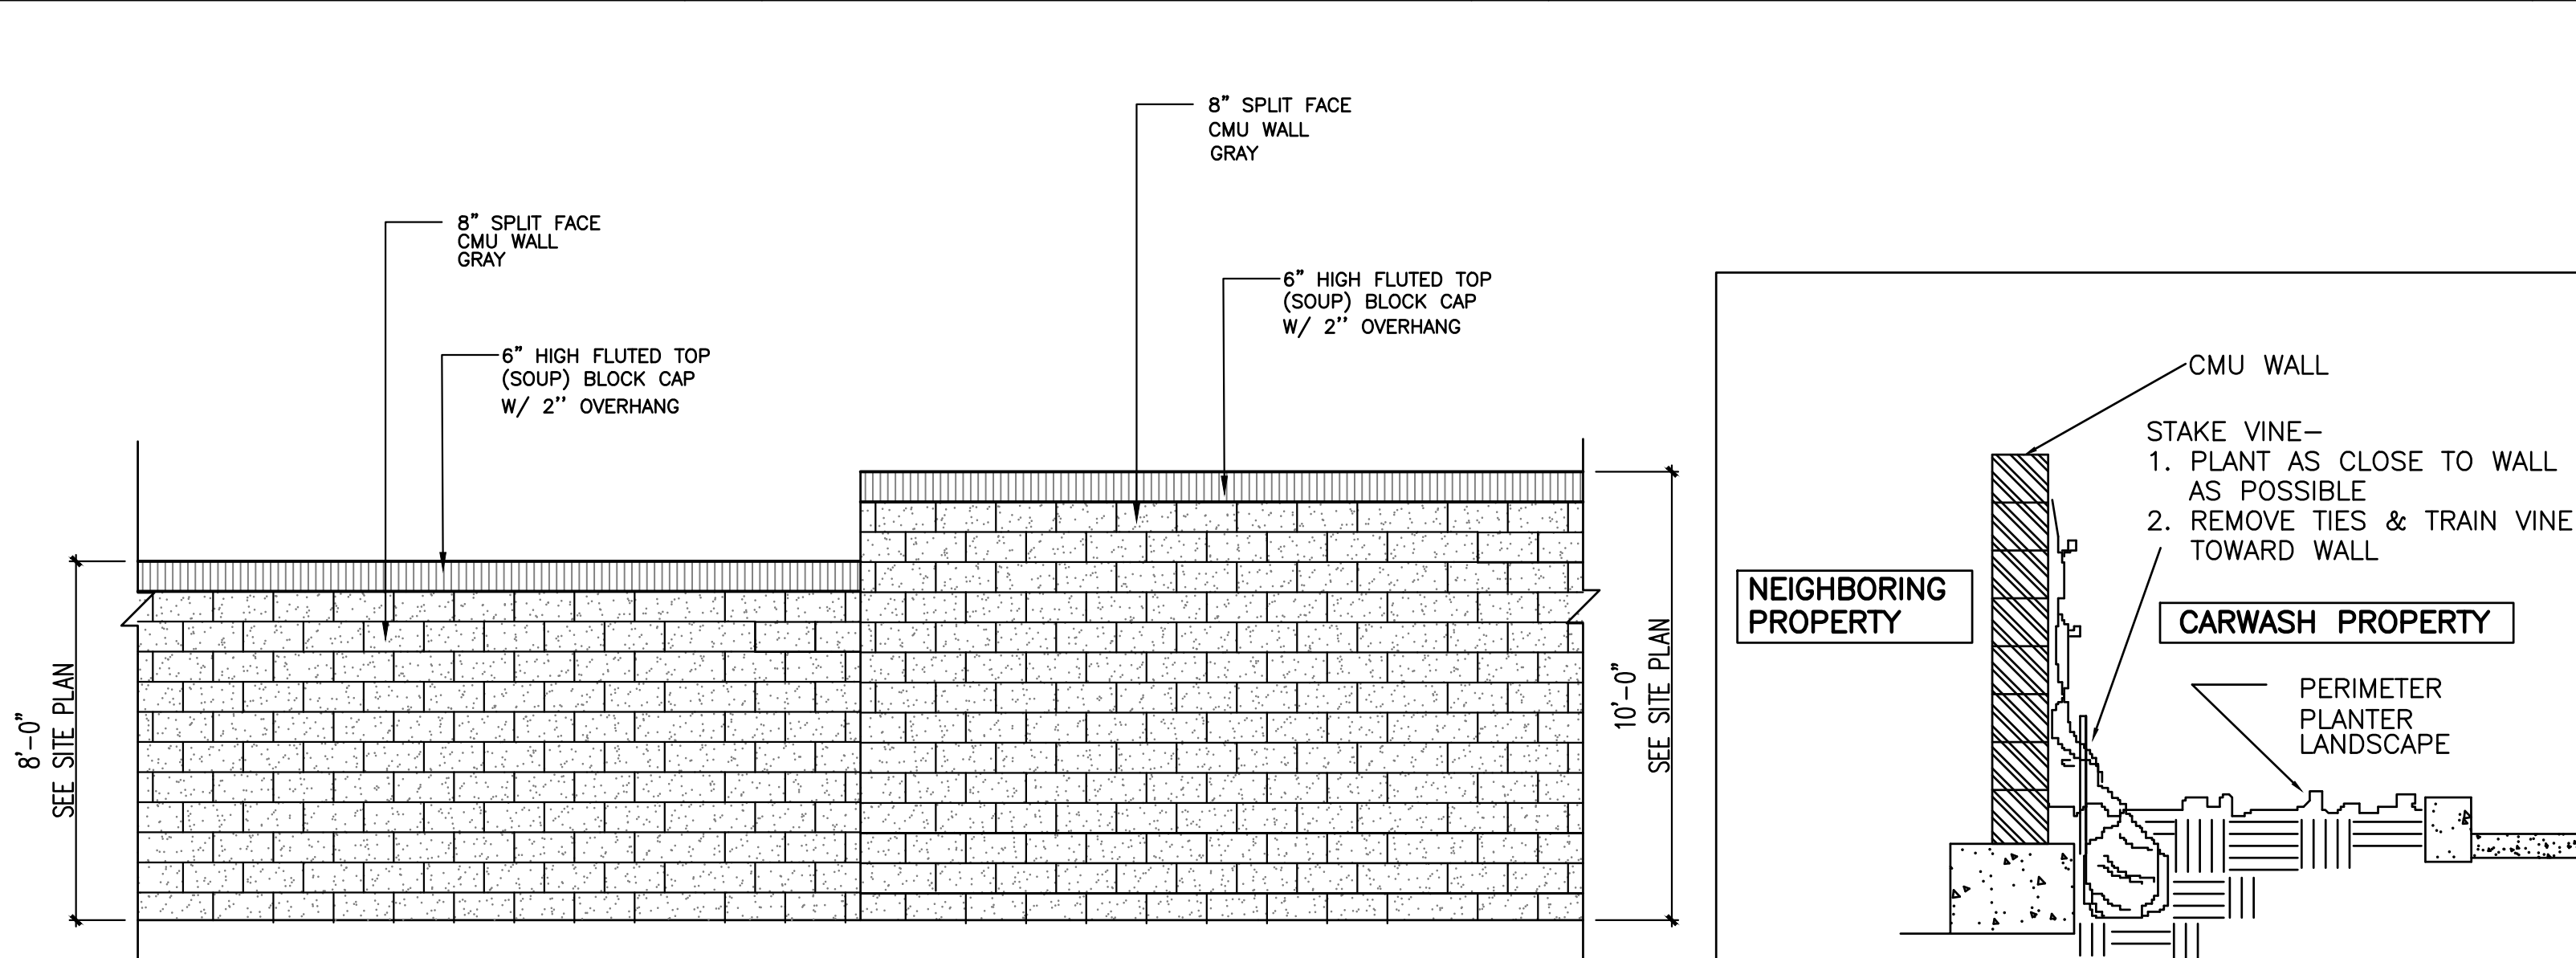


8'-10' SPLITFACE RETAINING CMU WALL DETAIL W/ VINE PLANTING DET.	4
--	---

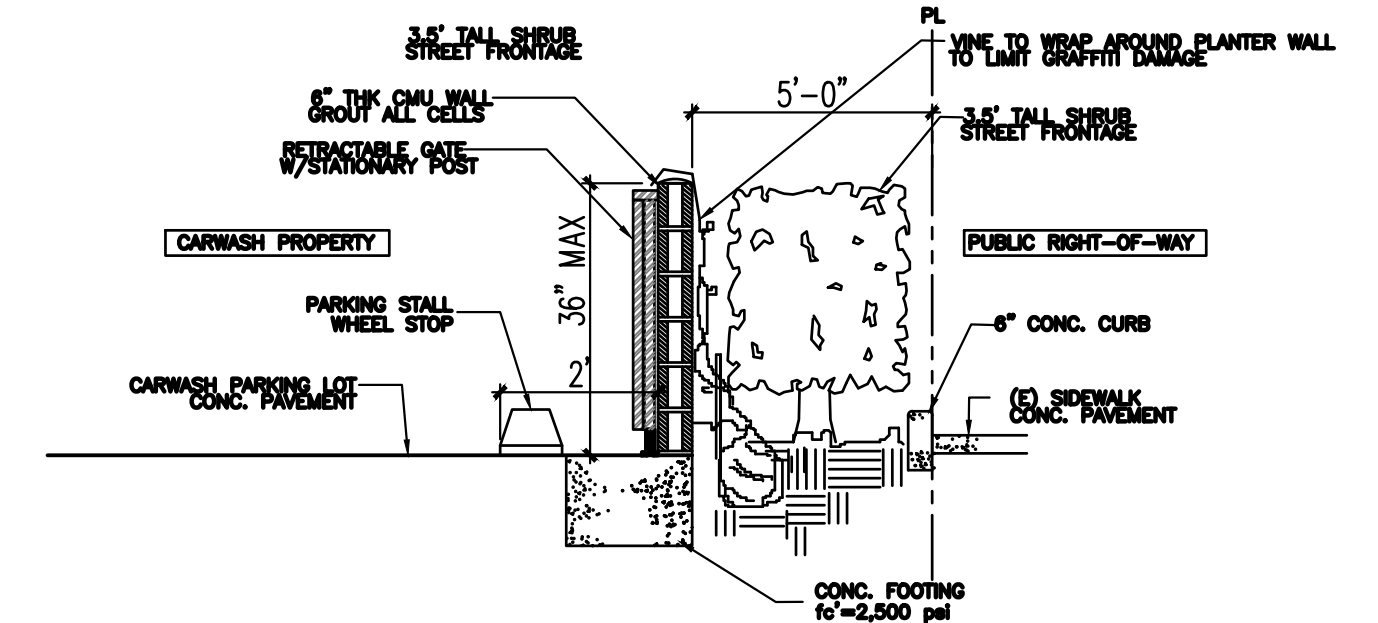


RETRACTABLE ROLLING GATE WITH CMU PLANTER WALL	1
N.T.S.	

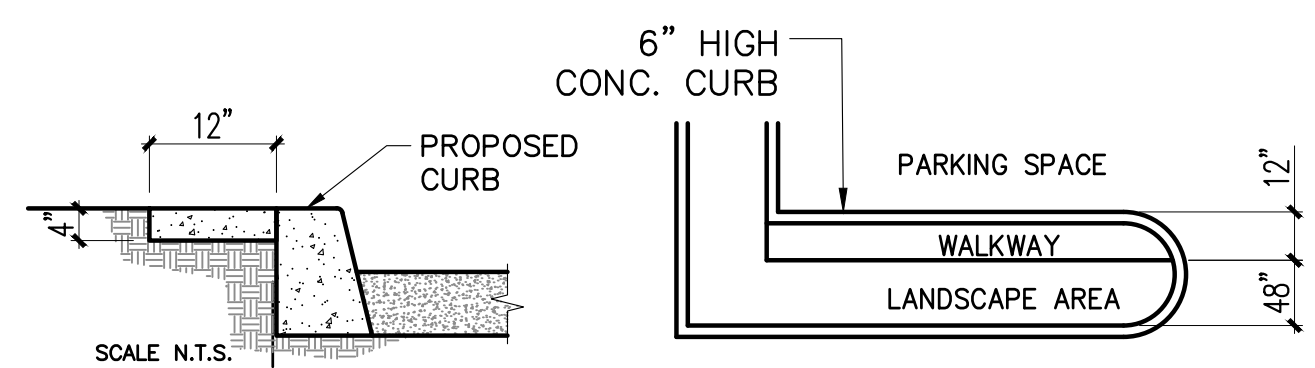

12" CONC. STEP-OUT DETAIL	10
---------------------------	----

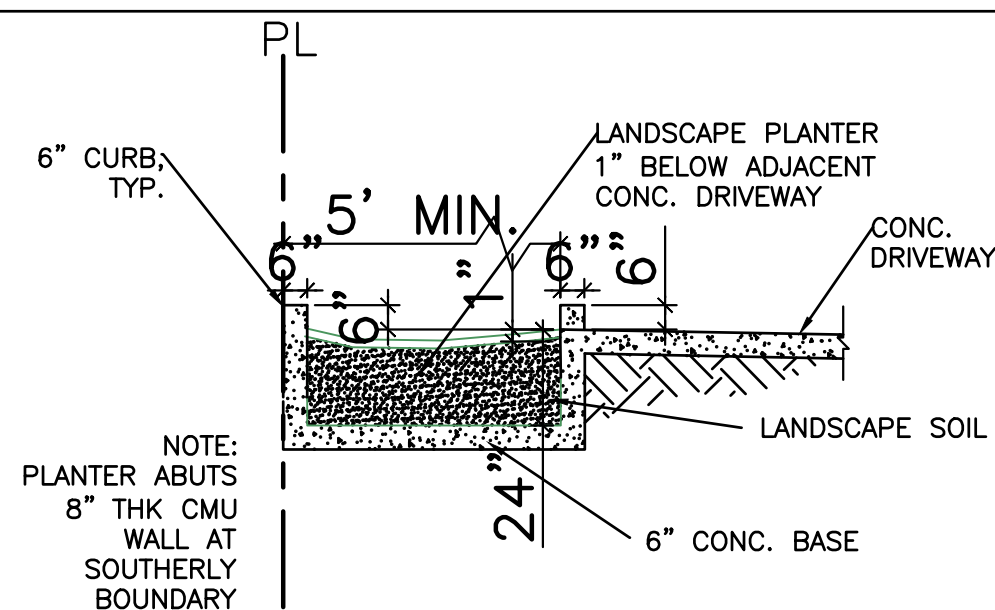

LANDSCAPE & DRIVEWAY SURFACE 11

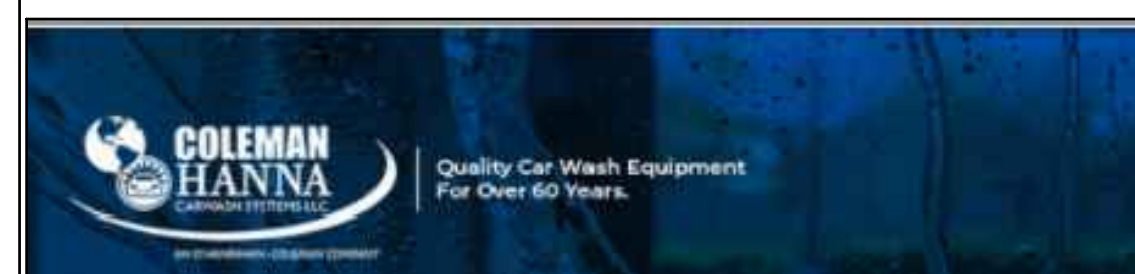

Electronic Vending Systems



NOTE:
VENDING MACHINE SPEC DIMENSIONS
SEE DETAIL 7 SHEET A-9


Provide all the necessary supplies to complete the car wash with Vending Islands




Made to order, vending islands create a tremendous profit center for your car wash in just a small amount of space. Available in wall-mount, hexagon, octagon, single-sided, or double-sided configurations. Adding unique-shaped vending islands to your site creates an attractive eye-catcher. Vending islands offer your customers a variety of car care products and you can make more money. They are colorful, useful, and profitable. All units are available with optional high security vaults.

We offer a wide variety of the most popular vending products including Armor All® Wipes and Sprays, Little Tree® Fragrance Trees, Cali Scents® Fragrance, and various cloth towels of all sizes. Order vending materials from us to simplify the process or select your own vending materials supplier.

VENDING MACHINE DETAIL	1
NTS	

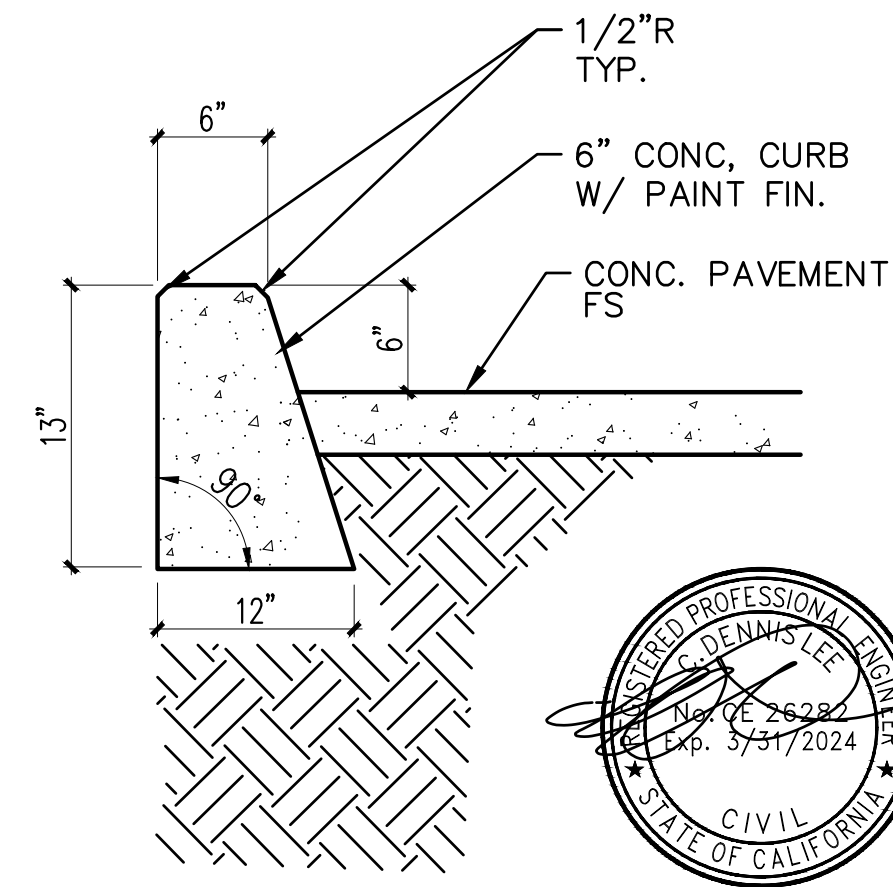


6" CURB DETAIL	5
----------------	---

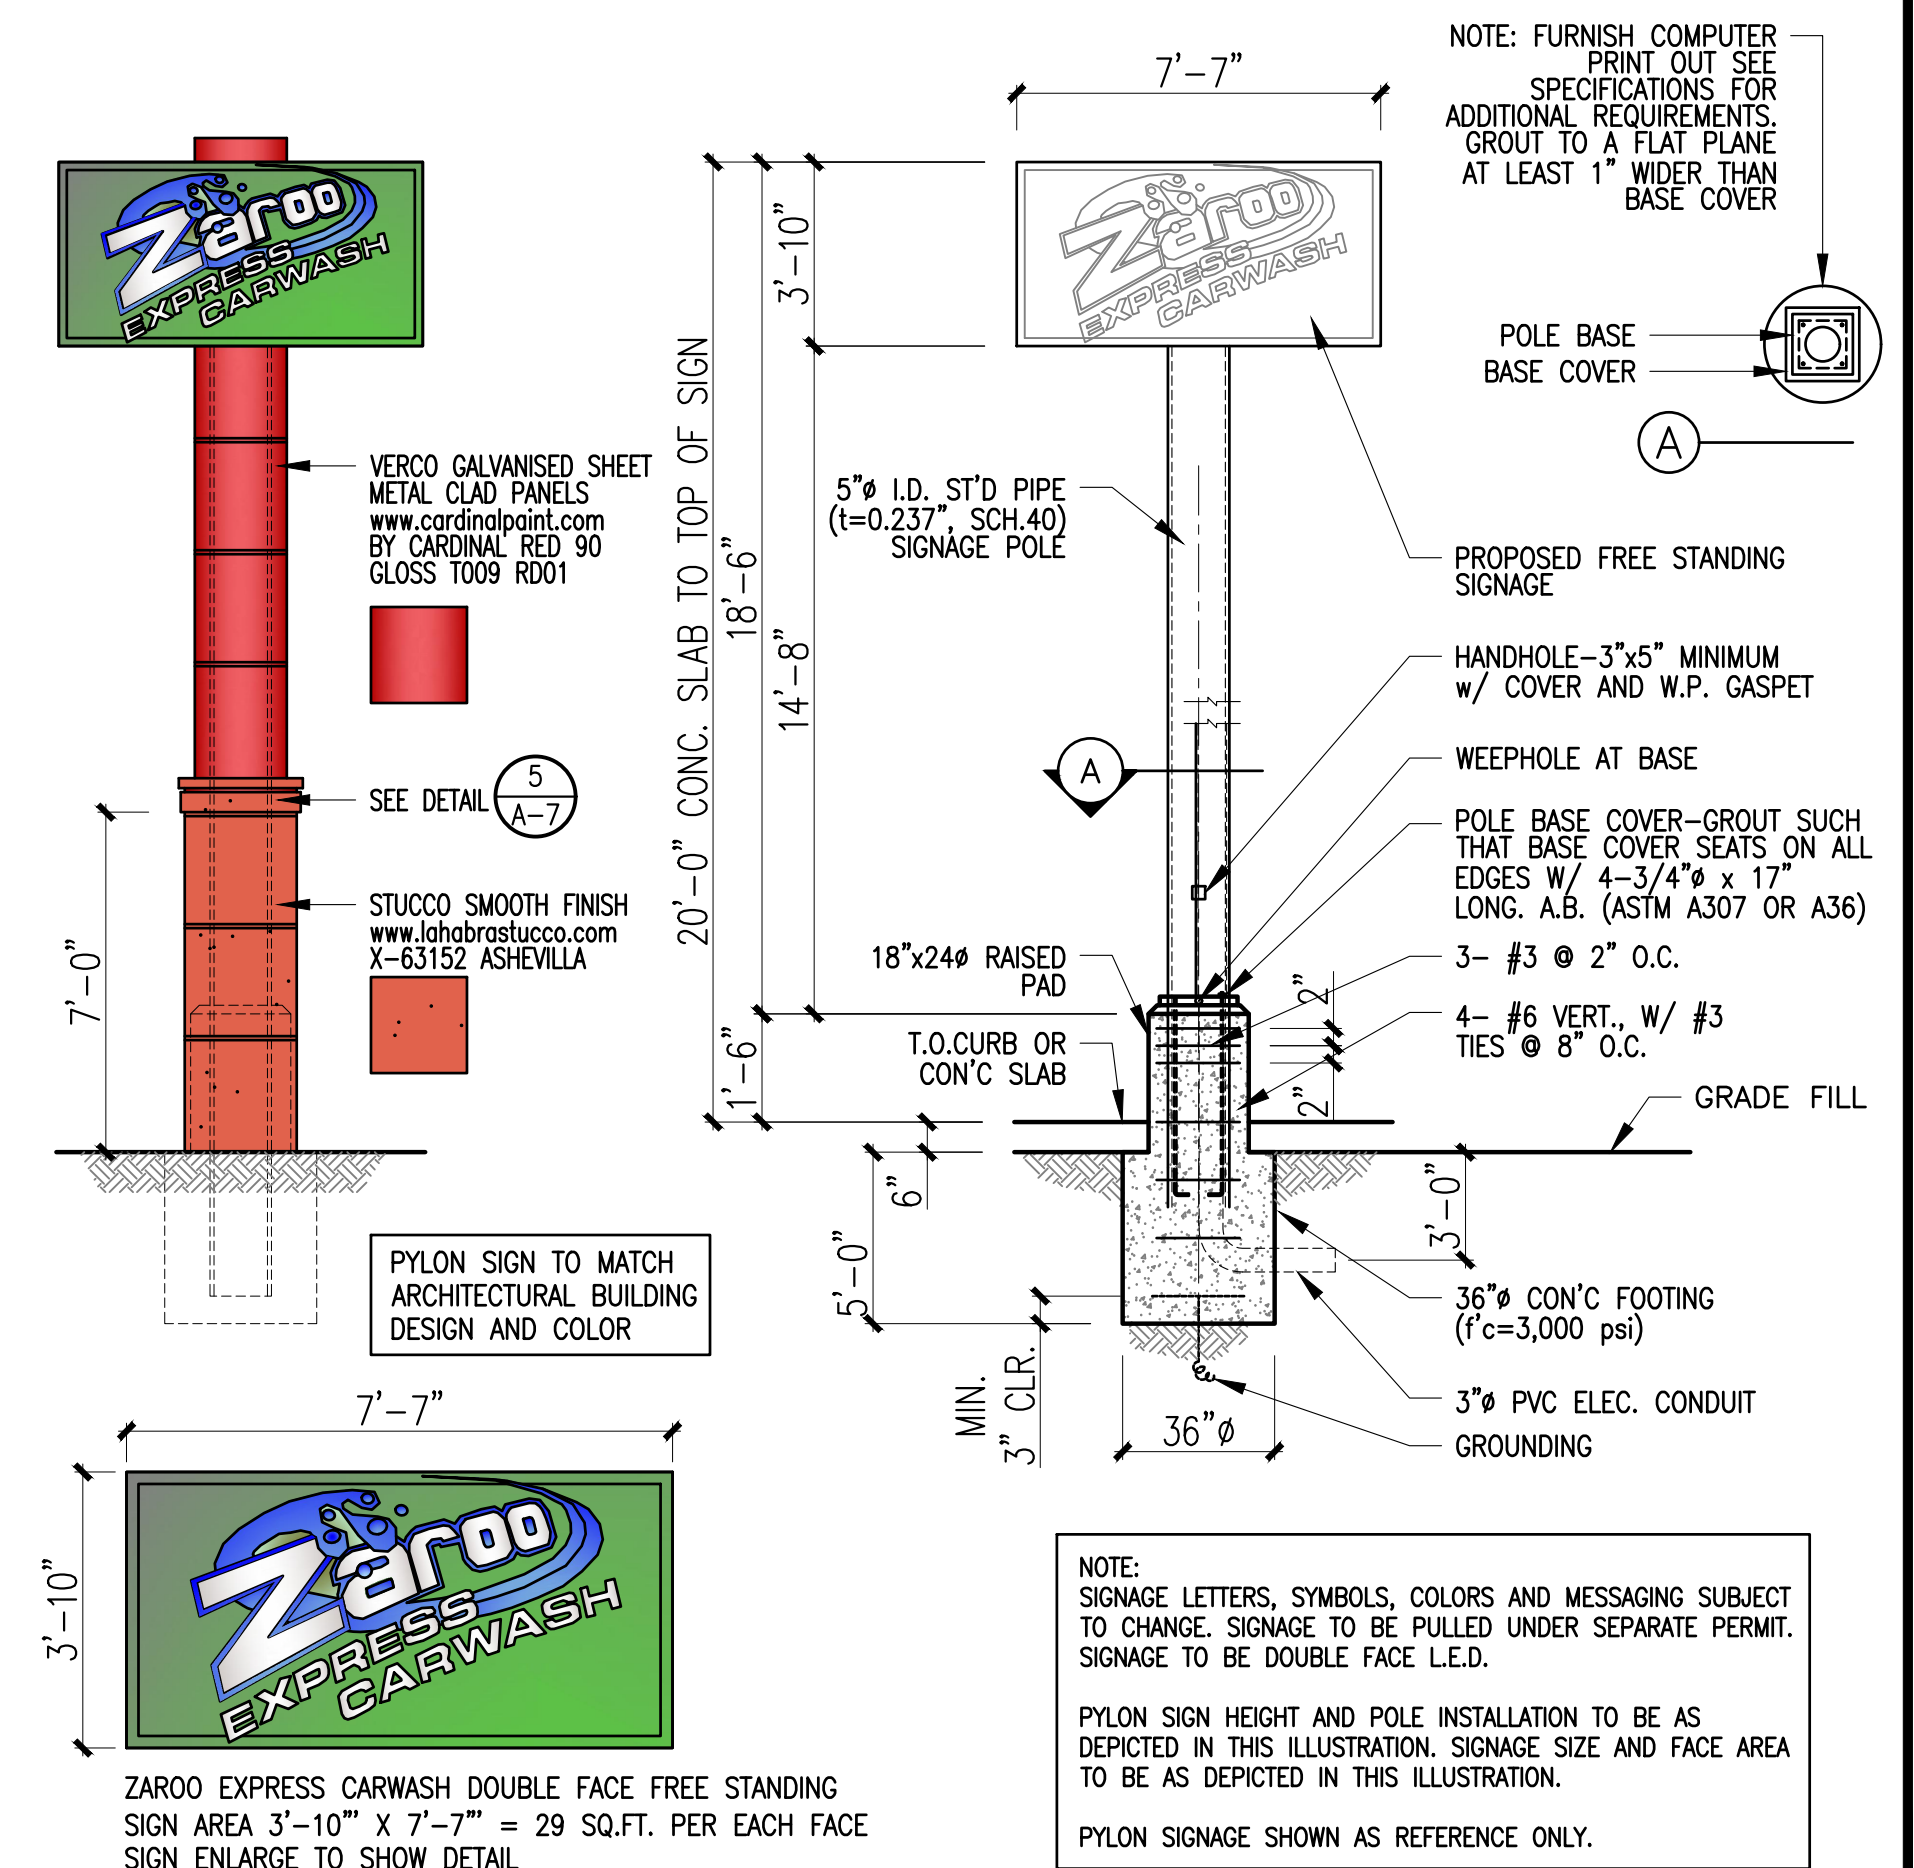

FREE STANDING PYLON SIGN	2
--------------------------	---

THESE DRAWINGS AS INSTRUMENT OF SERVICE ARE THE
PROPERTY OF LEEDCO ENGINEERS, INC. AND SHALL NOT BE
REPRODUCED WITHOUT THE CONSENT OF LEEDCO ENGINEERS, INC.

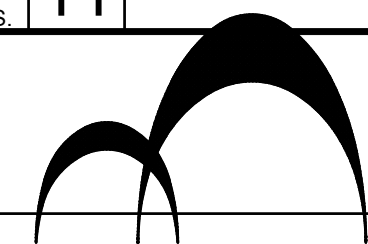

LEEDCO ENGINEERS, INC.
STRUCTURES • FOUNDATIONS

3380 FLAIR DRIVE, SUITE 225, EL MONTE, CA. 91731 (626) 234-2247

TITLE: NEW AUTOMATED EXPRESS CAR WASH
FOR

OWNER: MOOGUN INVESTMENT, LLC.

JOB ADDRESS: 3100 E. FLORENCE AVE., HUNTINGTON PARK, CA. 90255





AUXILIARY STRUCTURE & CONSTRUCTION


APPROVED BY: C. D. LEE	JOB NO.: 8107
-------------------------------	----------------------

C. D. LEE	0107
BRAND, SM	DATE

G.M.A.	03-08-2022
--------	------------

A-10

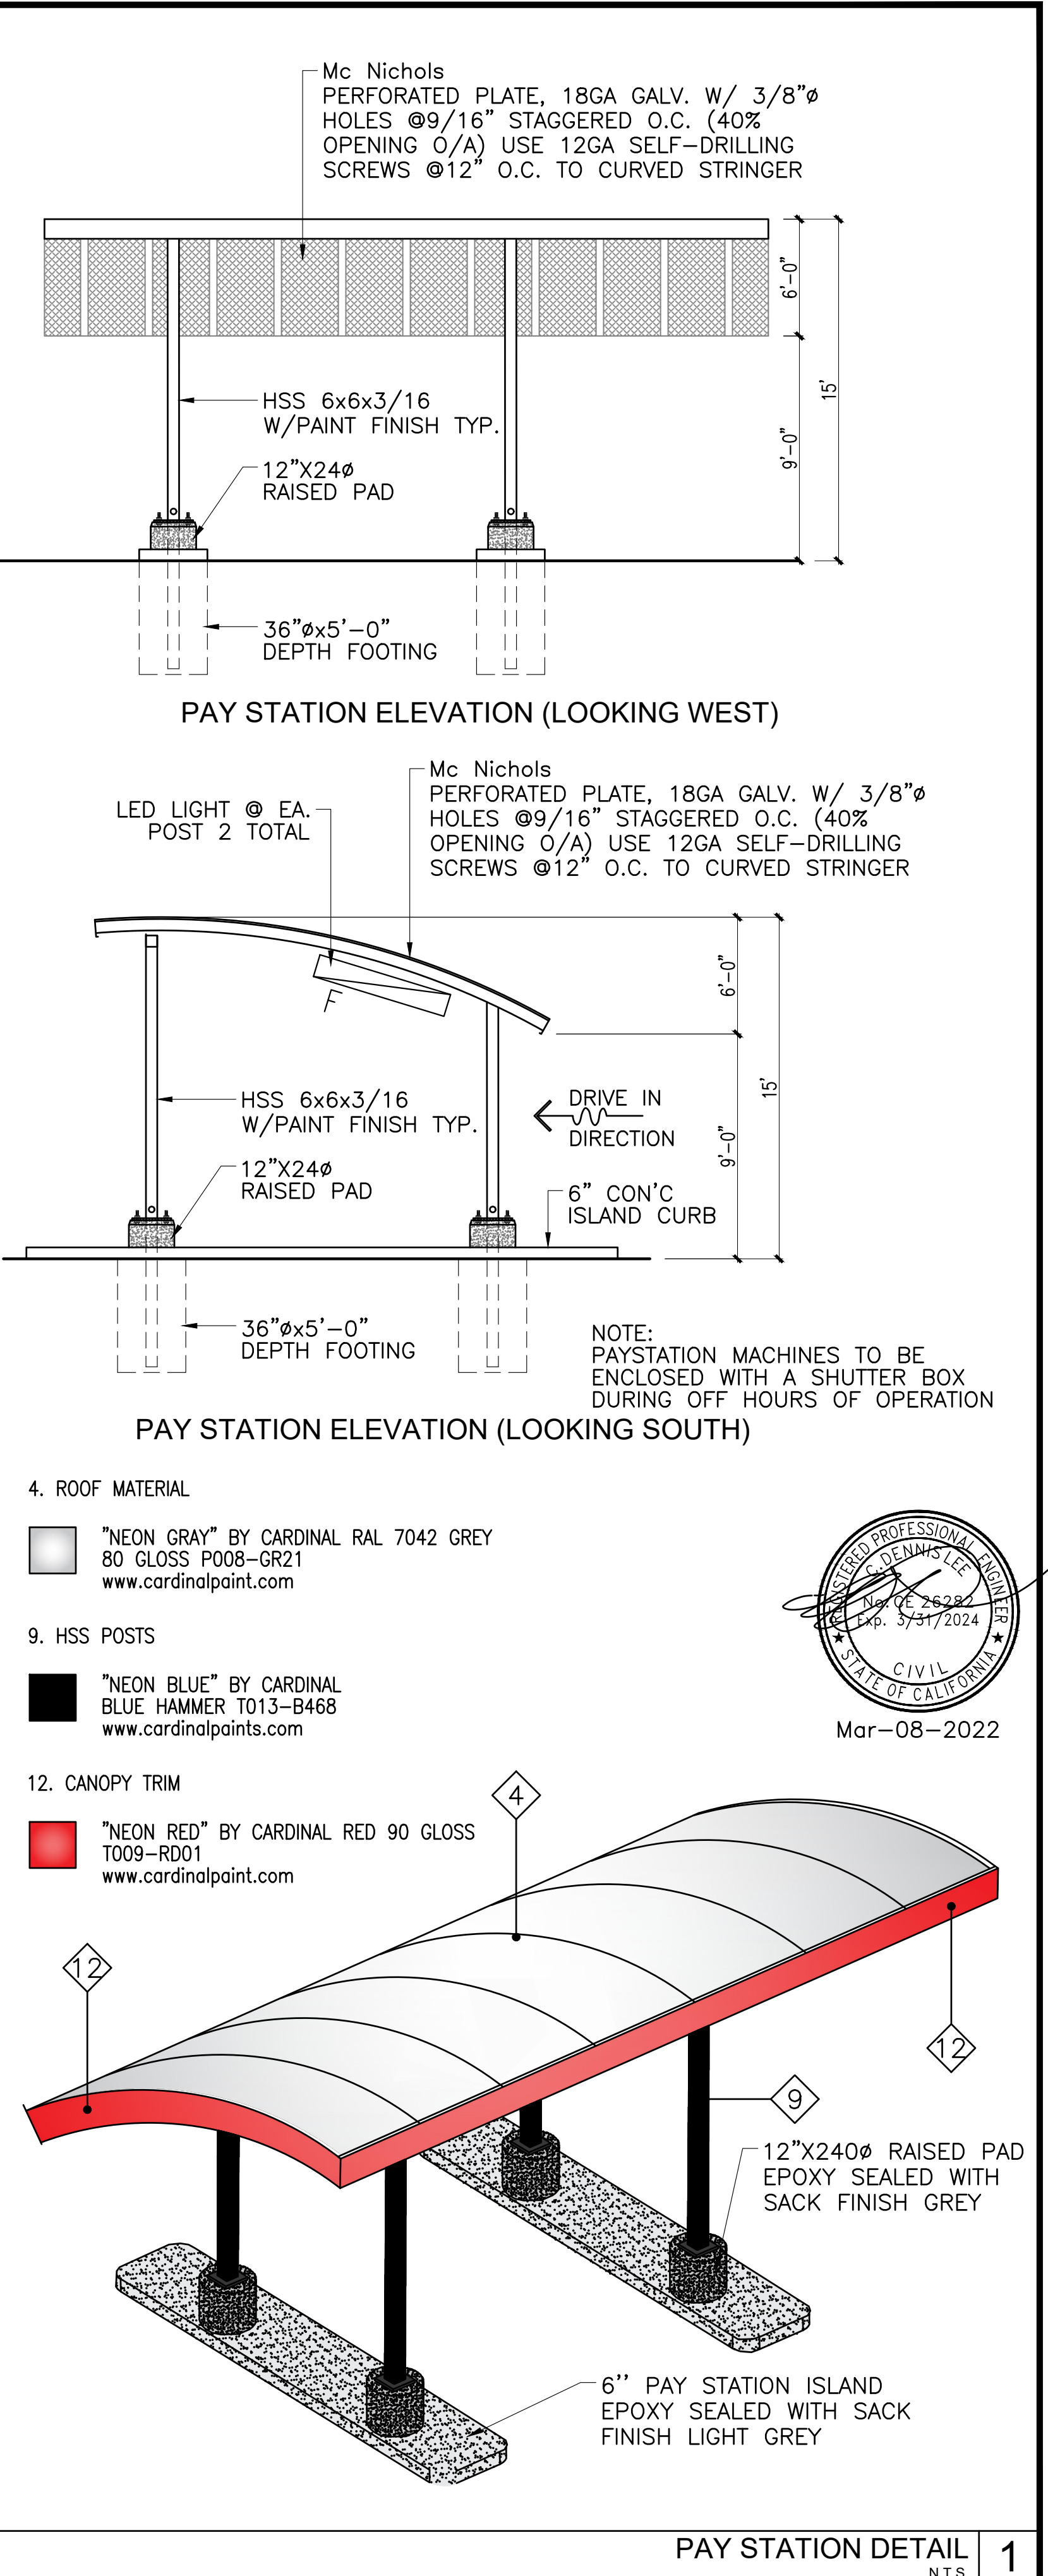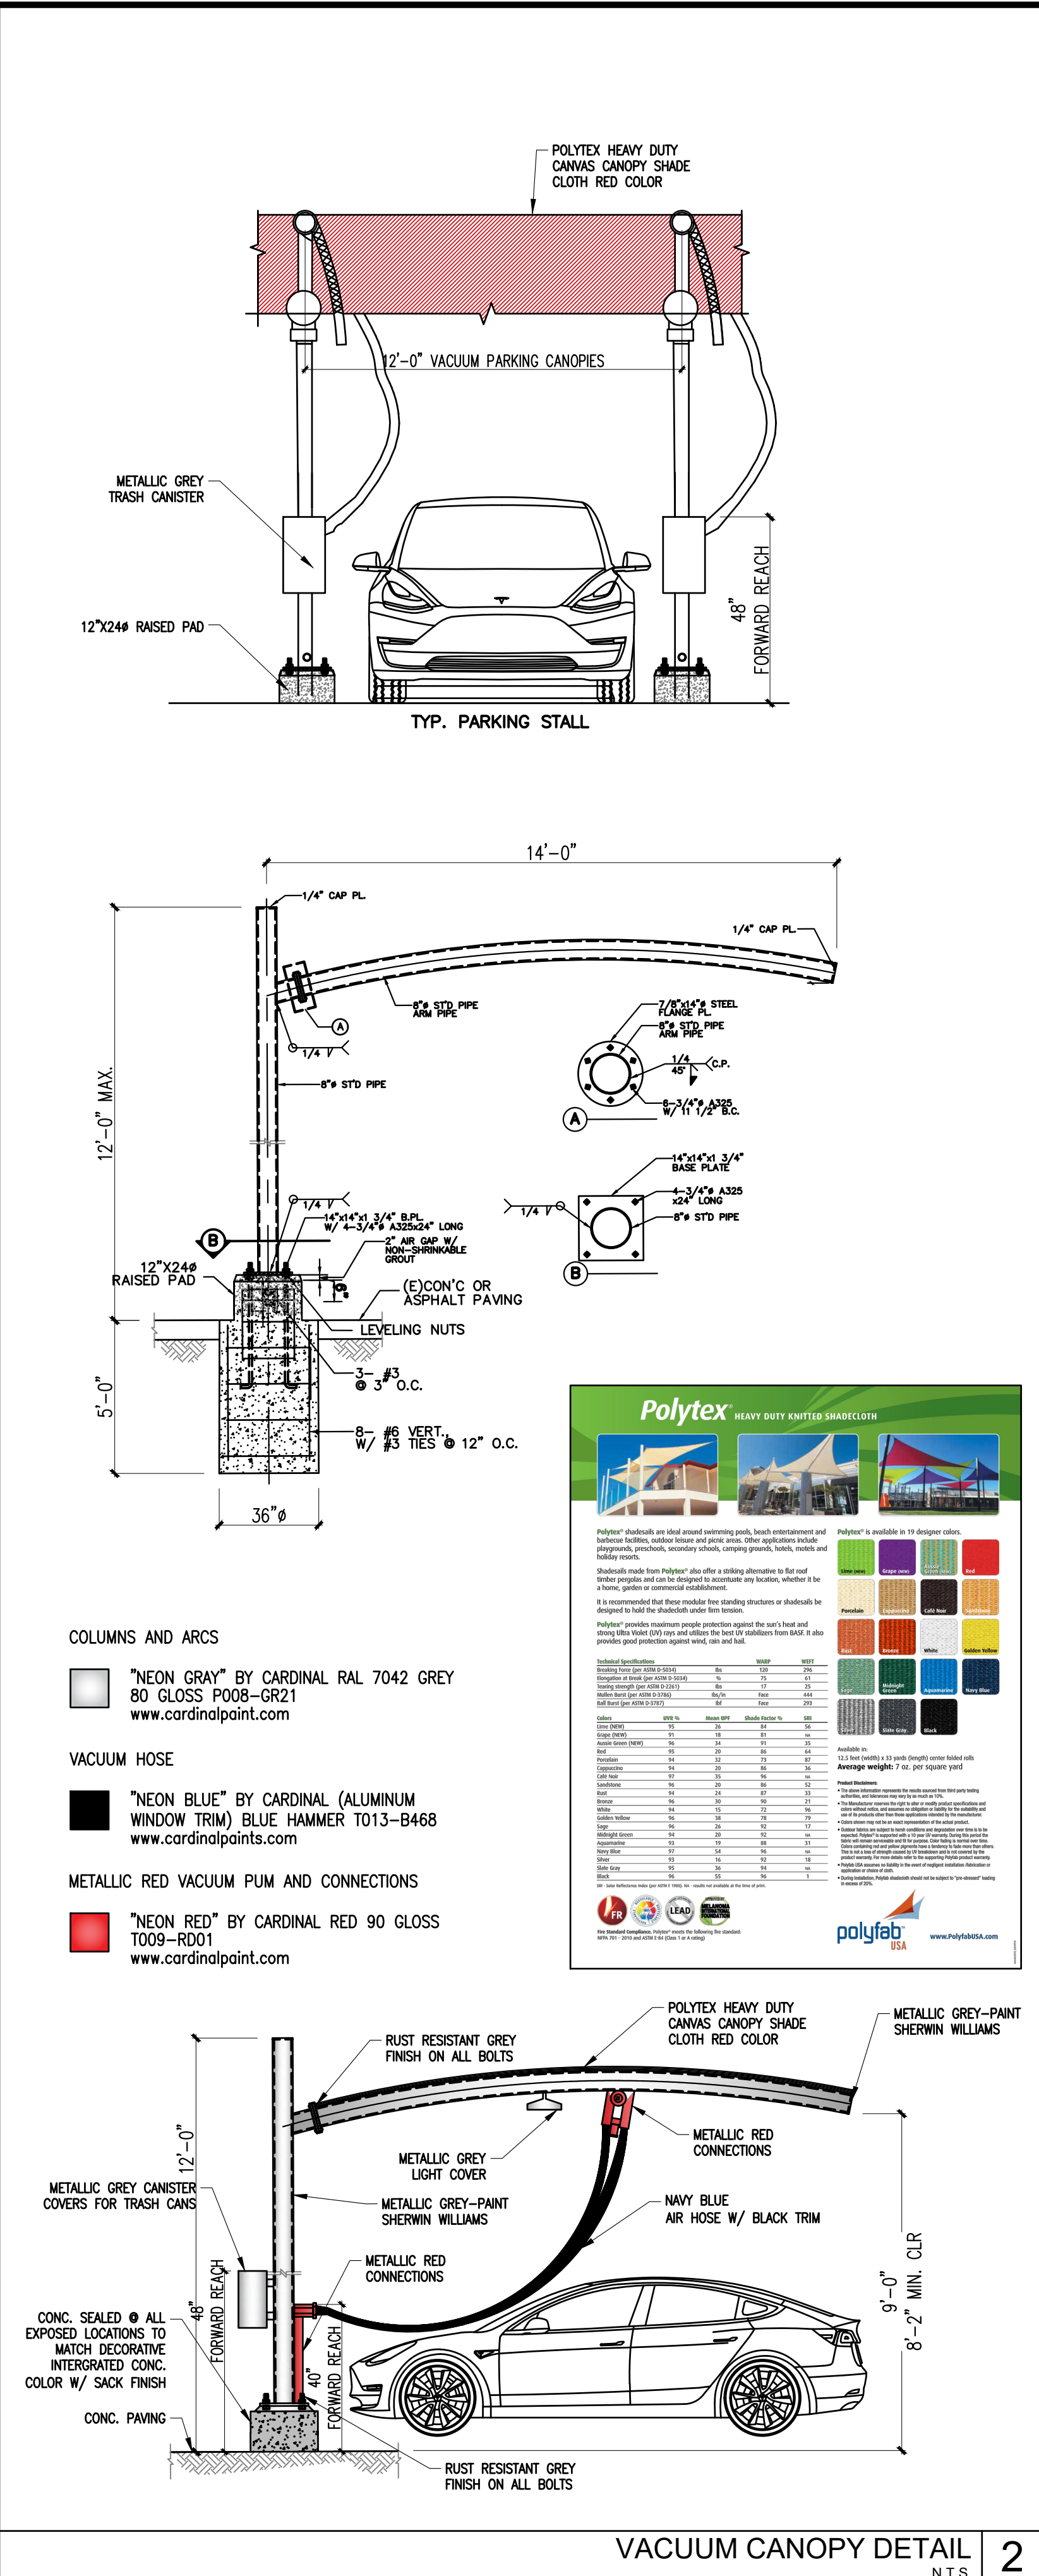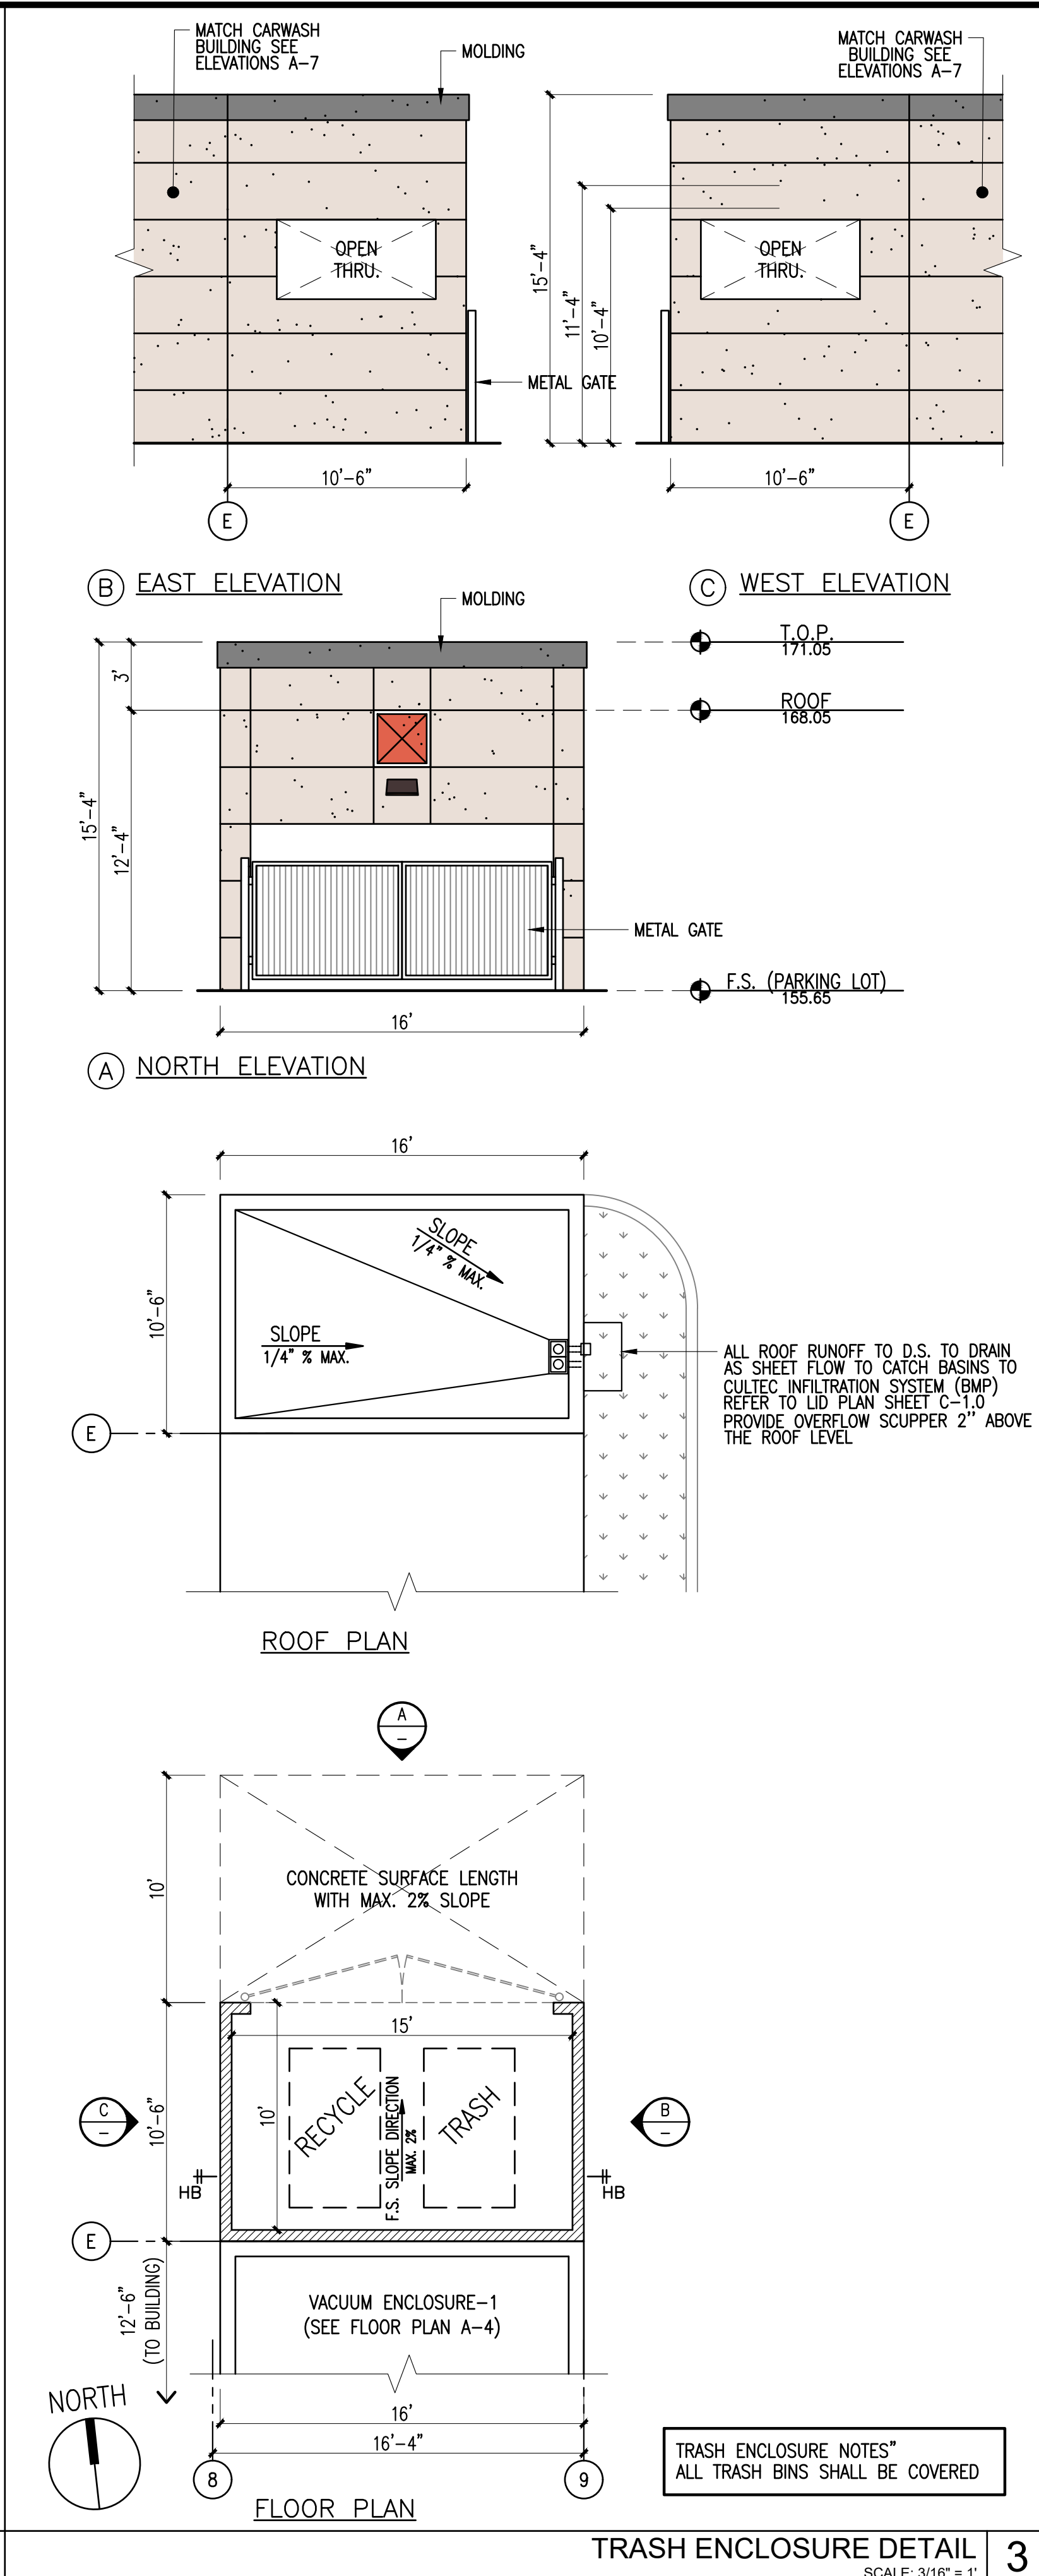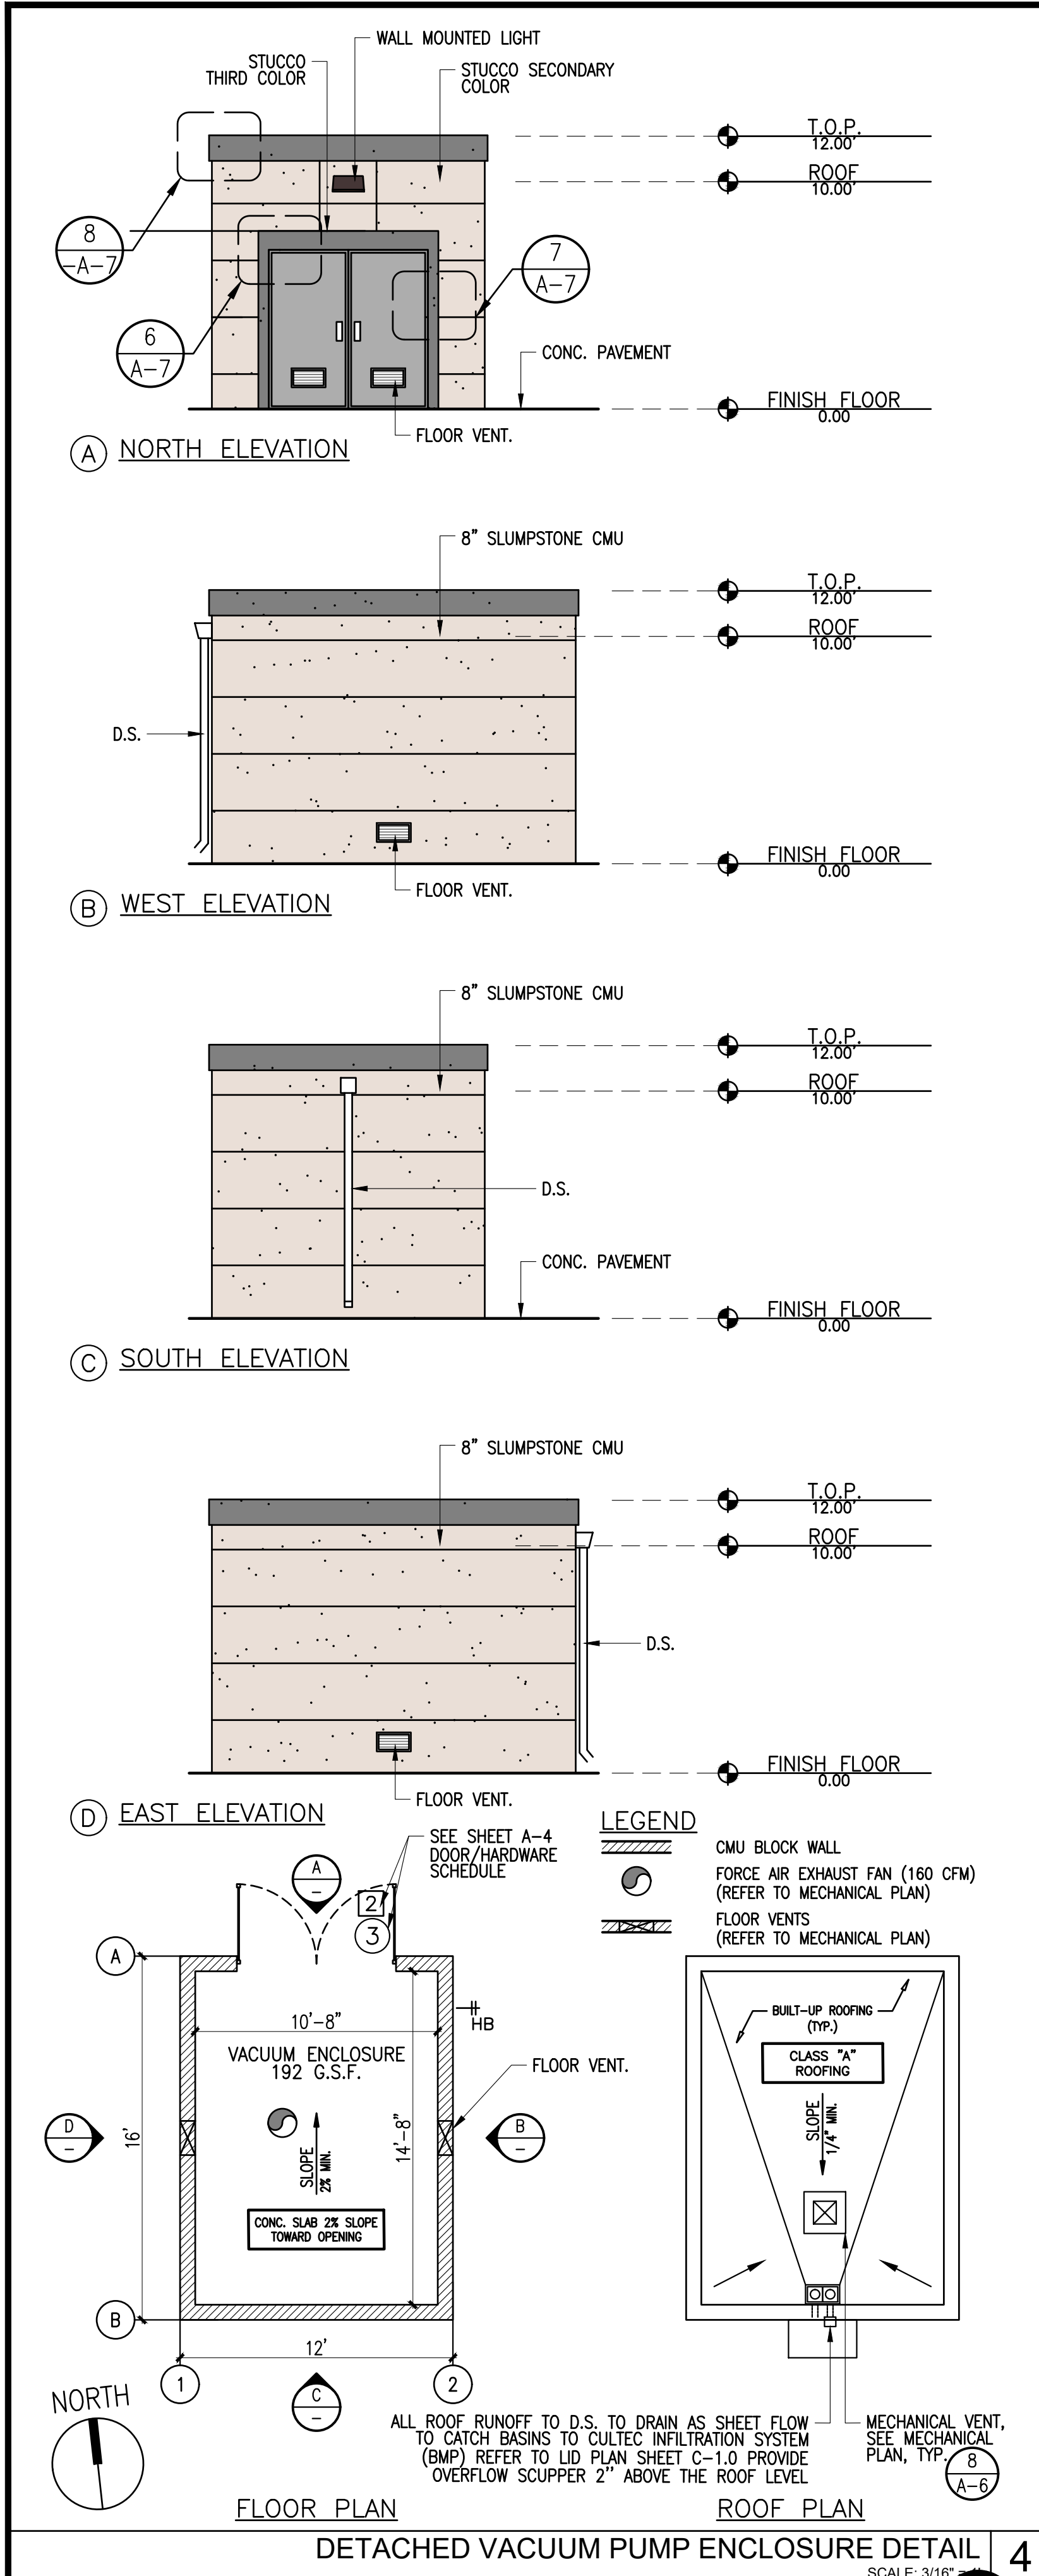

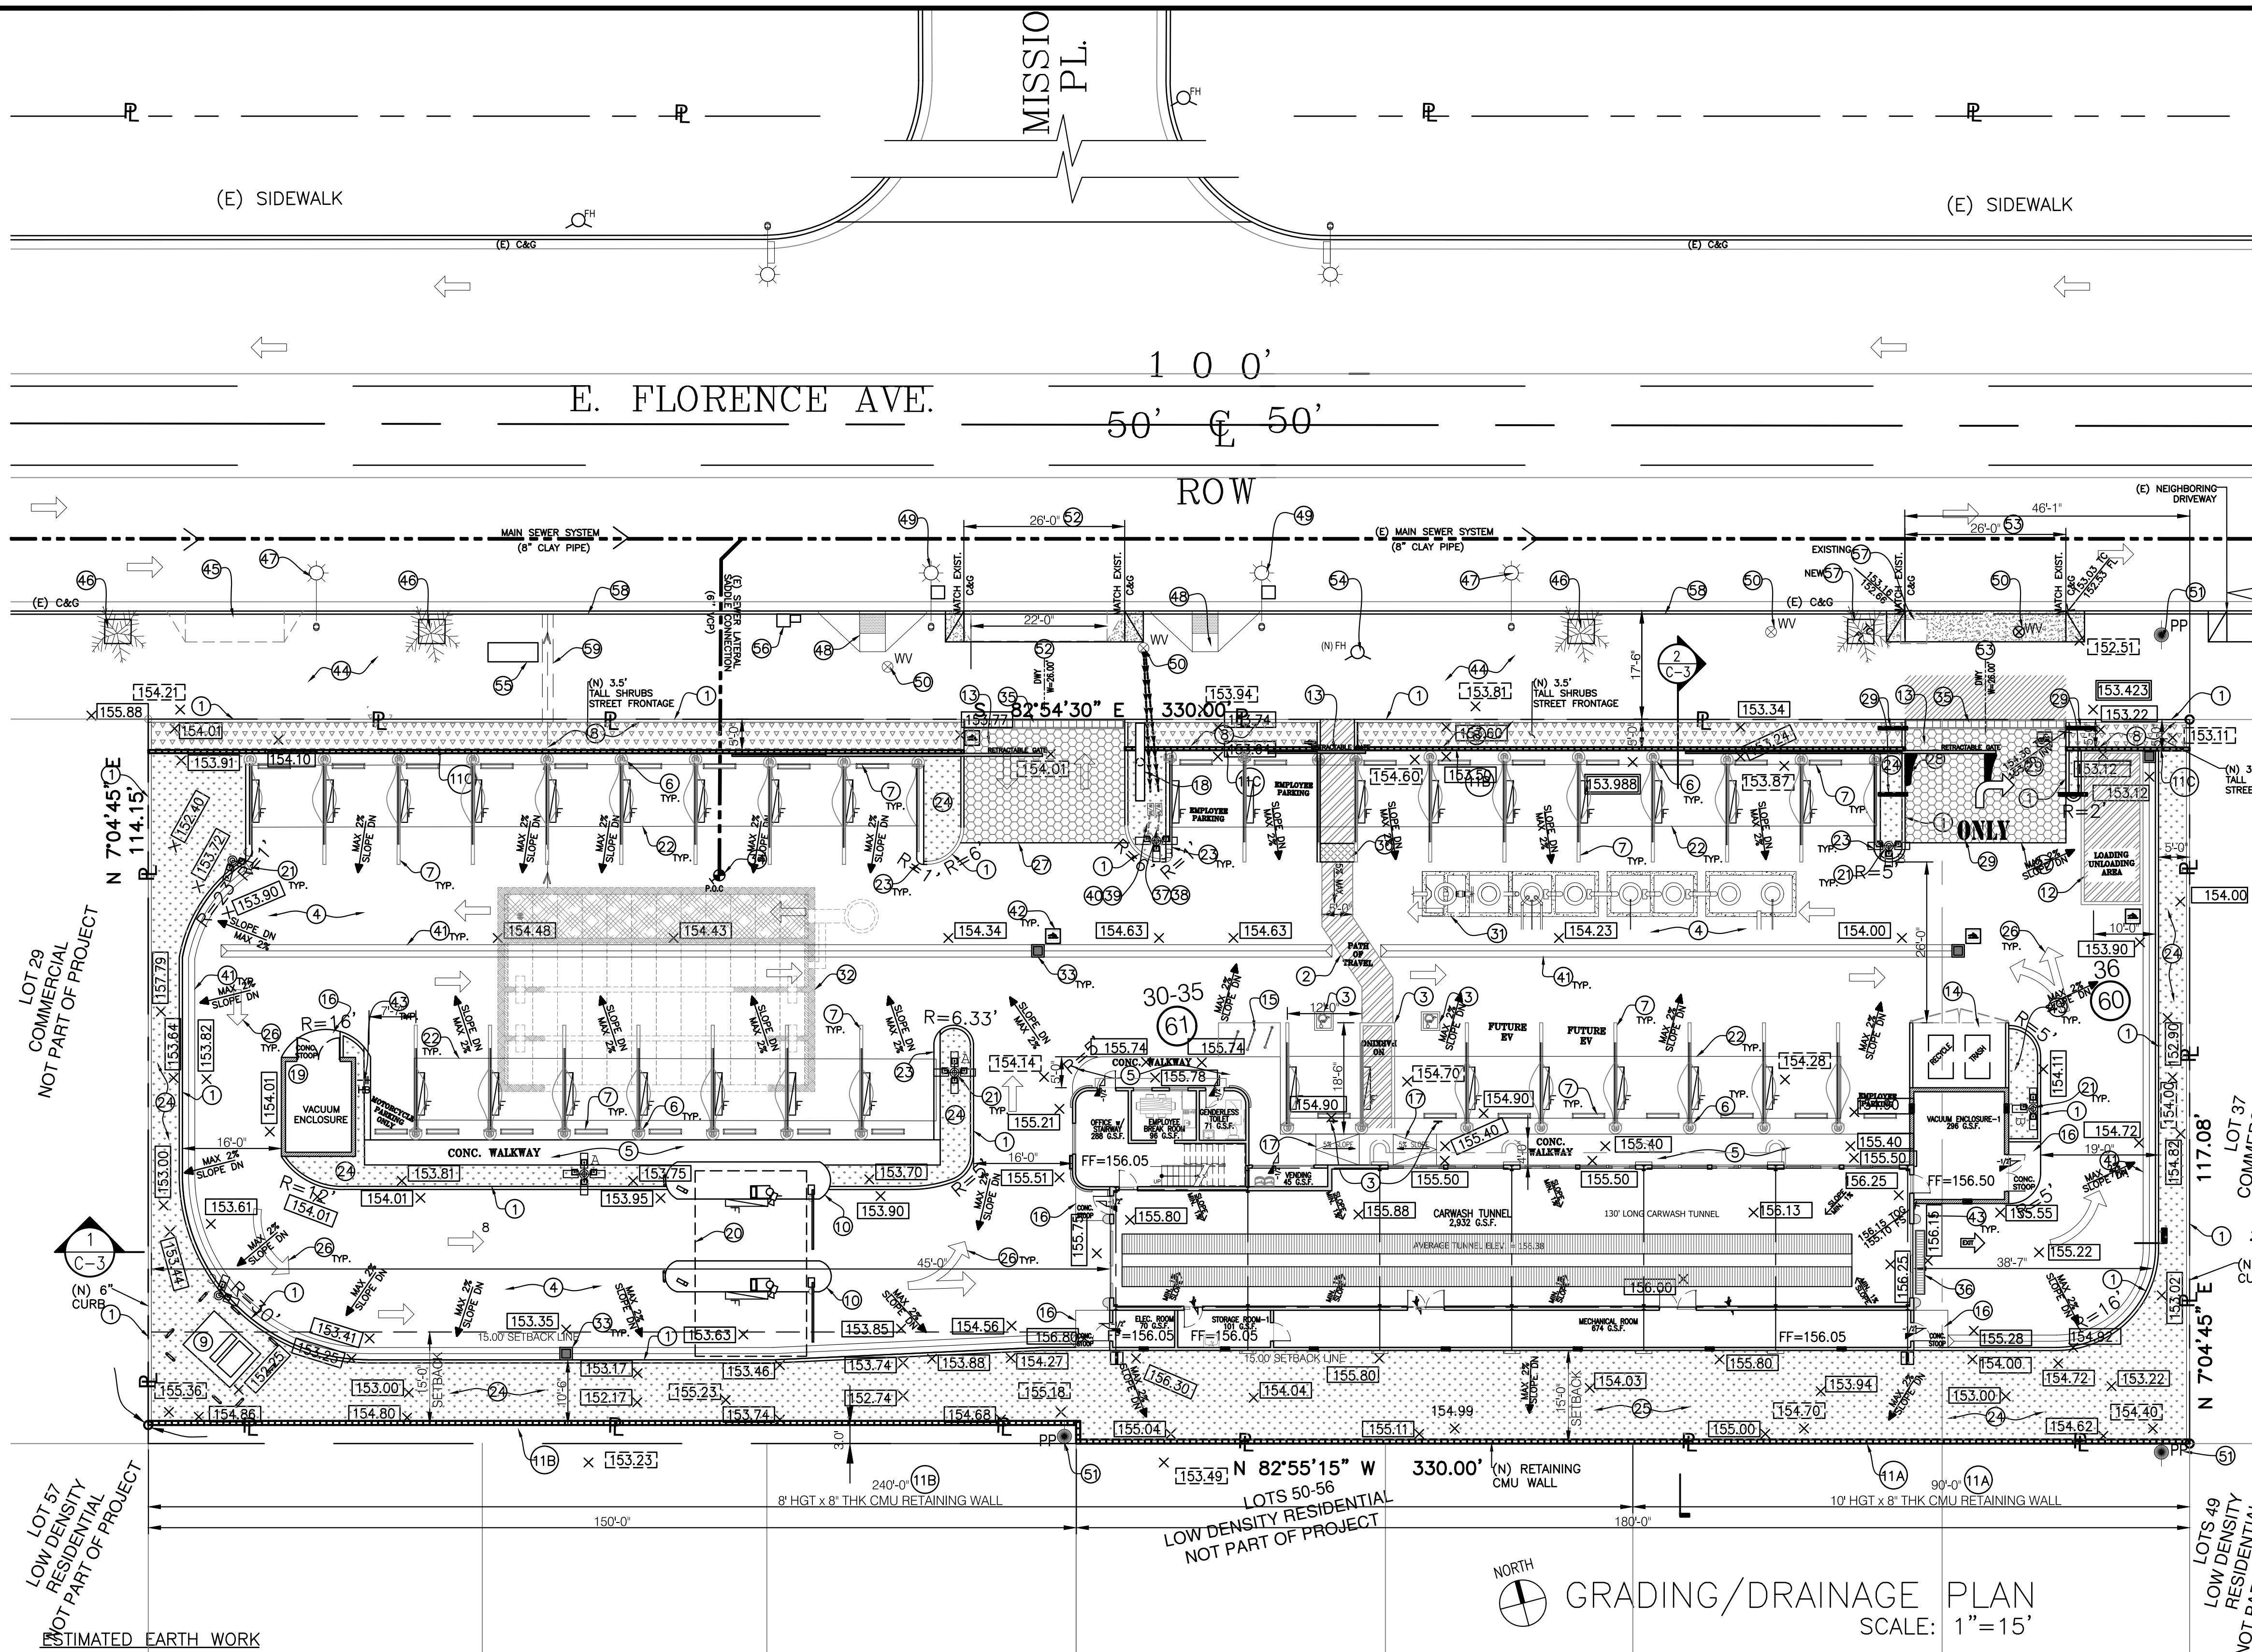

ESTIMATED EARTH WORK

LOCATION	AREA (S.F.)	CUT		FILL		IMPORT	EXPORT
		AVG. DEPTH (FT)	VOLUME (C.Y.)	AVG. DEPTH (FT)	VOLUME (C.Y.)		
BUILDING	5,311	0.9	178	1.1	218	0	0
PARKING	25,389	.15	142	0.2	189	0	0
LANDSCAPE	7,498	0.3	82	0.4	109	0	0
TOTAL	38,198	-	402	-	516	114	0

* THE ABOVE ESTIMATION OF THE EARTHWORK WAS BASED ON ASSUMPTION THAT THE ENTIRE CUT VOLUME WOULD BE RECYCLED 100% FOR USE OF THE SUBJECT PROJECT. IN THAT CASE, THE NET IMPORT IS 114 CUBIC YARDS.

THE CONTRACTOR SHALL VERIFY ALL THE NECESSARY DIMENSIONS FOR PROPER WORK ARRANGEMENTS FOR COST ESTIMATES.

DATUM STATEMENT:

BASIS OF BEARING
THE BASIS OF BEARINGS FOR THIS SURVEY IS THE CENTERLINE OF FLORENCE AVENUE AS SHOWN ON TRACT NO. 5495, IN THE CITY OF HUNTINGTON PARK, COUNTY OF LOS ANGELES, STATE OF CALIFORNIA, AS PER MAP RECORDED IN BOOK 59, PAGES 58 AND 59 OF MAPS, IN THE OFFICE OF THE COUNTY RECORDER OF SAID COUNTY BEING SOUTH 82°53'20" EAST

BENCH MARK:

FND. DPW TAG N CB FLORENCE AVE 2FT E/O BCR @ NE COR ARBUTUS ST
BM NO. PY5959
ELEVATION 154.131
QUAD YR. 2013

DIG ALERT:

DIAL TOLL FREE 811
AT LEAST TWO DAYS BEFORE YOU DIG
UNDERGROUND SERVICE ALERT OF SOUTHERN CALIFORNIA



KEY LEGEND

(E) FIRE HYDRANT	(E) STREET SIGNS
(E) GATE POST	(N) U-BOLLARDS
(E) POWER POLE	22" HIGH PARKING LOT LIGHTING POST REFER TO PHOTOMETRICS FOR DETAILS
(E) WATER VALVE	20" HIGH PARKING LOT LIGHTING POST WITH 4 EA TYPE 1 LIGHTING FIXTURE
HOSE BIBB	20" HIGH PARKING LOT LIGHTING POST WITH 4 EA TYPE 1 LIGHTING FIXTURE
CLEAN OUT	WALL MOUNTED TYPE 2 LIGHTING FIXTURE INSTALLATION HEIGHT = 12"
(E) SEWER MANHOLE	(E) TREE PITS & TREE
(E) STREET LIGHT	

ABBREVIATIONS

BM BENCHMARK	TC TOP OF CONC. CURB
C.O. CLEAN OUT	T.O.G. TOP OF GRATING OF CATCH BASIN
FF FINISHED FLOOR	T.W. TOP OF WALL
FG FINISHED GRADE	M.H. MAIN HOLE
FL FLOWLINE	TF TOP OF FOOTING
FS FINISHED SURFACE	T.C. TOP OF CONCRETE
INV INVERT	TF TOP OF FOOTING

KEY LEGEND

[245.883]	CONSTRUCTION BENCHMARK
<154.00>	CONTOUR OF EXISTING GRADES IN FEET
UNLESS OTHERWISE NOTED SHEET FLOW DRAINAGE MIN. 2%	
←	SLOPE DIRECTION MIN. 1%
---	MAIN SEWER SYSTEM
[]	CATCH BASIN, 24"x24" U.N.O.
[]	STORM DRAIN STENCIL
←←←	6" SDR SCH. 40 PIPE FOR STORM DRAIN UNLESS OTHERWISE NOTED
[]	TRAFFIC GRADE DRAINAGE DITCH AND GRATING
→	DIRECTION OF TRAFFIC FLOW
[]	LANDSCAPED AREA
[]	(E) STORM DRAIN
x [152.51]	EXISTING ELEVATION POINTS
x 3104.98	PROPOSED ELEVATIONS FINISH SURFACE
x	PROPOSED ELEVATIONS POINTS, IN FEET
x	PROPOSED ELEVATIONS POINTS, IN FEET
[]	PAVEMENT TO REMOVE
PP	(E) POWER POLE
FH	(E) FIRE HYDRANT
WV	(E) WATER VALVE
HB	HOSE BIBB
↑	TRUE NORTH

STREET IMPROVEMENT NOTES

- NOTE: STREET IMPROVEMENTS TO BE REMOVED, RECONSTRUCTION, OR RELOCATED PER STREET IMPROVEMENT PLANS. NOTES FOR REFERENCE ONLY.
- (E) SIDEWALK TO BE PROTECTED. ANY DAMAGED SIDEWALK TO BE RECONSTRUCTED.
 - (E) 22" DRIVEWAY TO BE CLOSED W/ STANDARD CURB & GUTTER & SIDEWALK
 - (E) TREE PITS TO BE PROTECTED
 - (E) STREET LIGHT TO BE PROTECTED
 - (E) RAMP ADA COMPLIANT TO BE PROTECTED
 - (E) TRAFFIC LIGHTS TO BE PROTECTED
 - (E) WATER VALVES TO BE PROTECTED OR ADJUSTED TO MATCH (N) SURFACE CONDITIONS
 - (E) POWER POLE TO BE PROTECTED IN PLACE
 - (E) 22" DRIVEWAY TO BE RECONSTRUCTED TO (N) 26" WIDE DRIVEWAY PER LA COUNTY STD S-440-4
 - (N) 26" WIDE RIGHT TURN EXIT ONLY DRIVEWAY PER LA COUNTY STD S-440-4
 - (N) FIRE HYDRANT 6"x4"x2 1/2" 1750gpm, 20psi, 2hrs CONFORM TO AMERICAN WATERWORKS ASSOCIATION STD C503
 - (E) BUS STOP TO BE PROTECTED
 - (E) NEWSPAPER STAND TO BE PROTECTED
 - RELOCATE (E) TREE PIT & TREE (SEPARATE PERMIT)
 - PROTECT EXISTING CURB AND GUTTER
 - UNDER SIDEWALK OVER FLOW CULTC DRAIN TO CURB AND GUTTER


GRADING NOTES

- CONSTRUCT 6" CONC. CURB PER PUBLIC WORKS CONSTRUCTION 120-2 (A1-6)
- INSTALL PEDESTRIAN PATH OF TRAVEL PER ADA REQUIREMENTS, MIN. 4FT WIDE SEE ACCESSIBLE DETAIL PLANS
- INSTALL STRIPING FOR ACCESSIBLE SPACE AND ADA SIGNAGES PER DETAILS SHEET A-2
- CONC. PAVING SHALL BE 6" THK. CONC. SLAB W/ #3 BARS @ 16" O.C. EACH WAY IN MID HEIGHT FC=3,000 PSI, OVER 3" COMPACTED SAND, W/ MIN. LOAD CAPACITY OF 75,000 LBS
- CONC. 4.5" THK CONC. WALKWAY W/ 5" BASE AND MIN. 48" WIDE
- VACUUM CANOPY BASE W/ 12"x24" RAISED PAD SEE VACUUM CANOPY STRUCTURAL PLANS
- PAINT PARKING LOT STRIPING, & INSTALL WHEEL STOP PER ACCESSIBLE DETAILS SHEET A-2
- LANDSCAPE ABUTTING SIDEWALK TO BE 3.5' TALL SHRUB SEE LANDSCAPE PLANS
- CONSTRUCT 6" RAISED TRANSFORMER PAD PER SCE LOCATION
- CONSTRUCT 6" HGT PAY STATION ISLAND PADS, SEE STRUCTURAL PLANS FOR DETAILS
- CONSTRUCT 8" THK x 10' HGT CMU RETAINING WALL
- CONSTRUCT 8" THK x 8' HGT CMU RETAINING WALL
- CONSTRUCT 6" THK x 3.5' HGT CMU PLANTER WALL
- LOADING / UNLOADING STRIPING
- CONSTRUCT 36" TALL RETRACTABLE GATE ON WHEELS TO CLOSE ENTRANCE DURING OFF HOURS (SEE ARCHITECTURE PLANS)
- CONSTRUCT TRASH ENCLOSURE PER DET. 3 SHEET A-10
- INSTALL U-SHAPE BIKE RACKS (SEE ARCHITECTURE PLANS)
- (N) 6" CONCRETE STOOPS AT EGRESS EXITS
- CONSTRUCT ADA RAMP PER ACCESSIBLE DETAILS SHEET A-2
- (E) FREE STANDING DBL FACE SIGN TO BE REFURBISHED (SEPARATE PERMIT)
- (N) VACUUM ENCLOSURE SHEET A-10
- (N) PAYSTATION CANOPY SHEET A-10
- CONSTRUCT FREE STANDING LIGHTING SEE PHOTOMETRICS PLAN
- CONSTRUCT VACUUM CANOPIES SEE SHEET A-10
- CONSTRUCT 12" CONC. STEP OUT
- LANDSCAPE AREA PER LANDSCAPE PLANS
- LANDSCAPE AREA TREE BACK COVERAGE ONLY PER LANDSCAPE PLANS
- TRAFFIC ARROWS STRIPING PER CALTRANS STD
- DECORATIVE DRIVEWAY W/ STAMPED CONC. PAVEMENT SCOFFIELD CLASSIC 4" COBBLESTONE, DARK GREEN
- RAISED CONC. ISLAND (HAWK PORCHOP) RIGHT TURN EXIT ONLY SEE DET. A SHEET A-2
- RIGHT TURN EXIT ONLY PATH MARKINGS AND SIGNS SEE SHEET A-2
- DETECTABLE WARNING TRUNCATED DOMES SEE DET. 10 SHEET A-2

UTILITY NOTES

- CLARIFIER SYSTEM CONNECTING TO EXISTING SEWER (SEE PLUMBING PLANS)
- INSTALL CLARIFIER SYSTEM PER DETAILS SHOWN ON THIS SHEET JENSEN 1,000 GALLON SAND/OIL INTERCEPTOR MODEL JP1000SD (1 TOTAL) JENSEN 1,500 GALLON CLARIFIER TANK MODEL CL1500 (2 TOTAL)
- 24"x24" CATCH BASIN W/ PRE-TREATMENT FILTERS PER JENSEN PRECAST OR APPROVED EQUAL SEE DETAIL #2 ON SHEET
- CONNECT TO EXISTING SEWER STUB, CONTRACTOR TO FIELD VERIFY INVERT ELEVATION
- TRAFFIC GRATE PRE-TREATMENT FILTER DRAINAGE DITCH, 12"x12" D W/ 6" PVC SCH. 40 PIPE TO CULTC SYSTEM (PER DETAIL)
- TRAFFIC GRATE PRE-TREATMENT FILTER DRAINAGE DITCH, 8"x12" D W/ 6" SCH. 40 PIPE TO SEWER (SEE PLUMBING PLANS)
- CONSTRUCT 1" IRRIGATION METER W/ WATER SERVICE
- INSTALL 1" IRRIGATION BACKFLOW PREVENTER
- CONSTRUCT 2" WATER METER W/ WATER SERVICE
- INSTALL 2" DOMESTIC BACKFLOW PREVENTER
- CROSS GUTTERS SEE CIVIL PLAN
- DRAINAGE STENCIL SEE CIVIL PLAN
- HOSEBIBS SEE PLUMBING PLANS

THESE DRAWINGS AS INSTRUMENT OF SERVICE ARE THE PROPERTY OF LEEDCO ENGINEERS, INC. AND SHALL NOT BE REPRODUCED WITHOUT THE CONSENT OF LEEDCO ENGINEERS, INC.

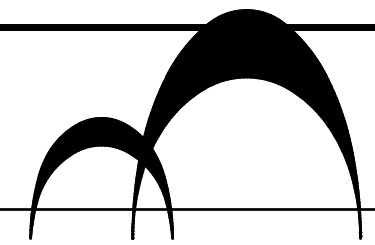

LEEDCO ENGINEERS, INC.
STRUCTURES • FOUNDATIONS

3380 FLAIR DRIVE, SUITE 225, EL MONTE, CA 91731 (626) 234-2247

TITLE: EXPRESS AUTOMATED CARWASH DEVELOPMENT PROJECT

OWNER: MOOGUN INVESTMENT, INC

JOB ADDRESS: 3100 E. FLORENCE AVE., HUNTINGTON PARK CA 90255

APPROVED BY:

C. D. LEE

JOB NO.:

8107

DRAWN BY:

G.M.A.
















DATE:


03-08-2022

C-1




Mar-08-2022

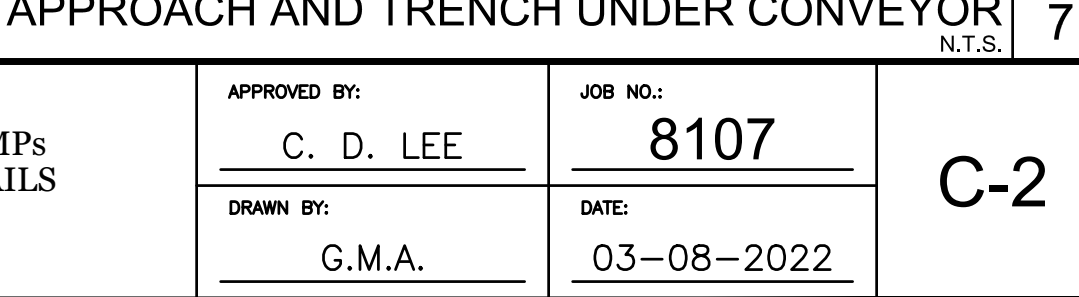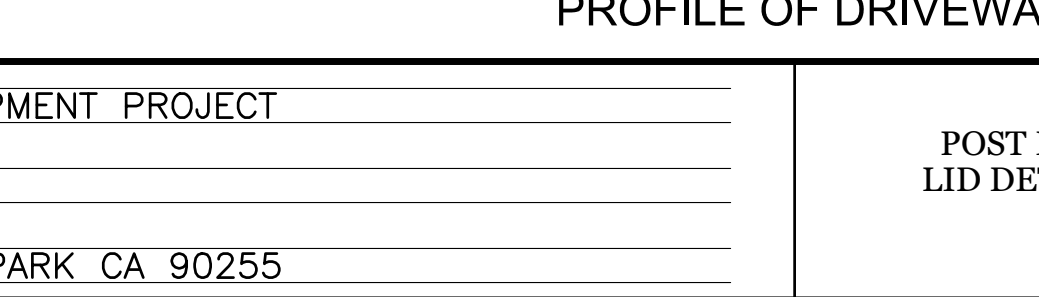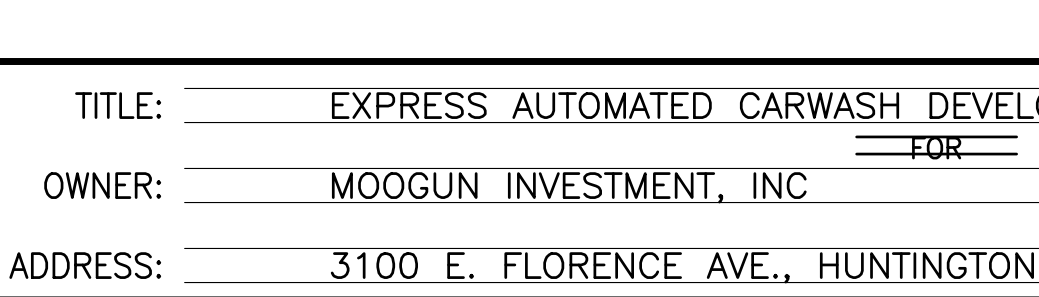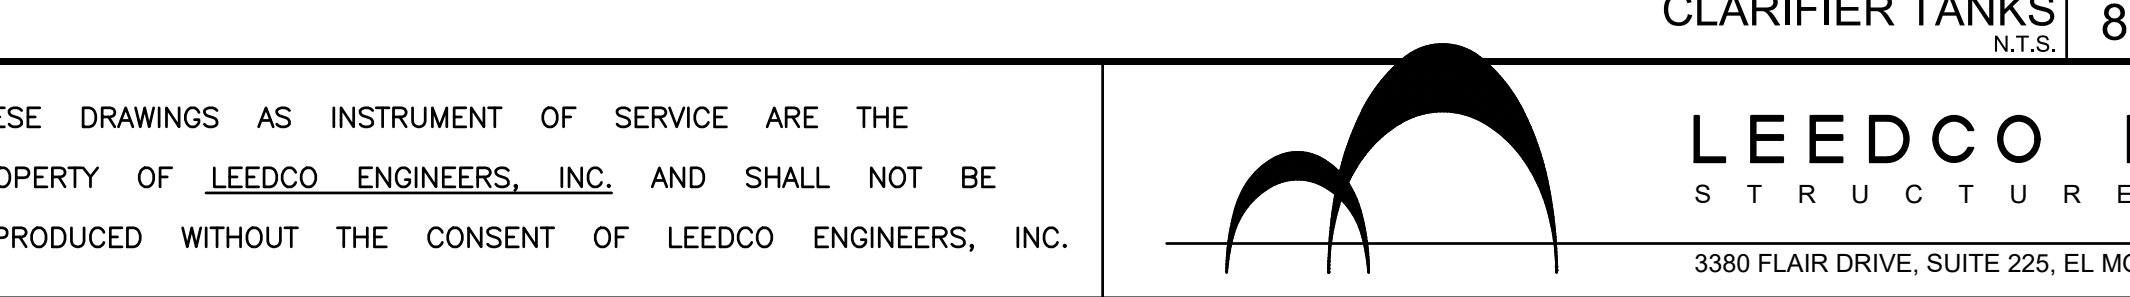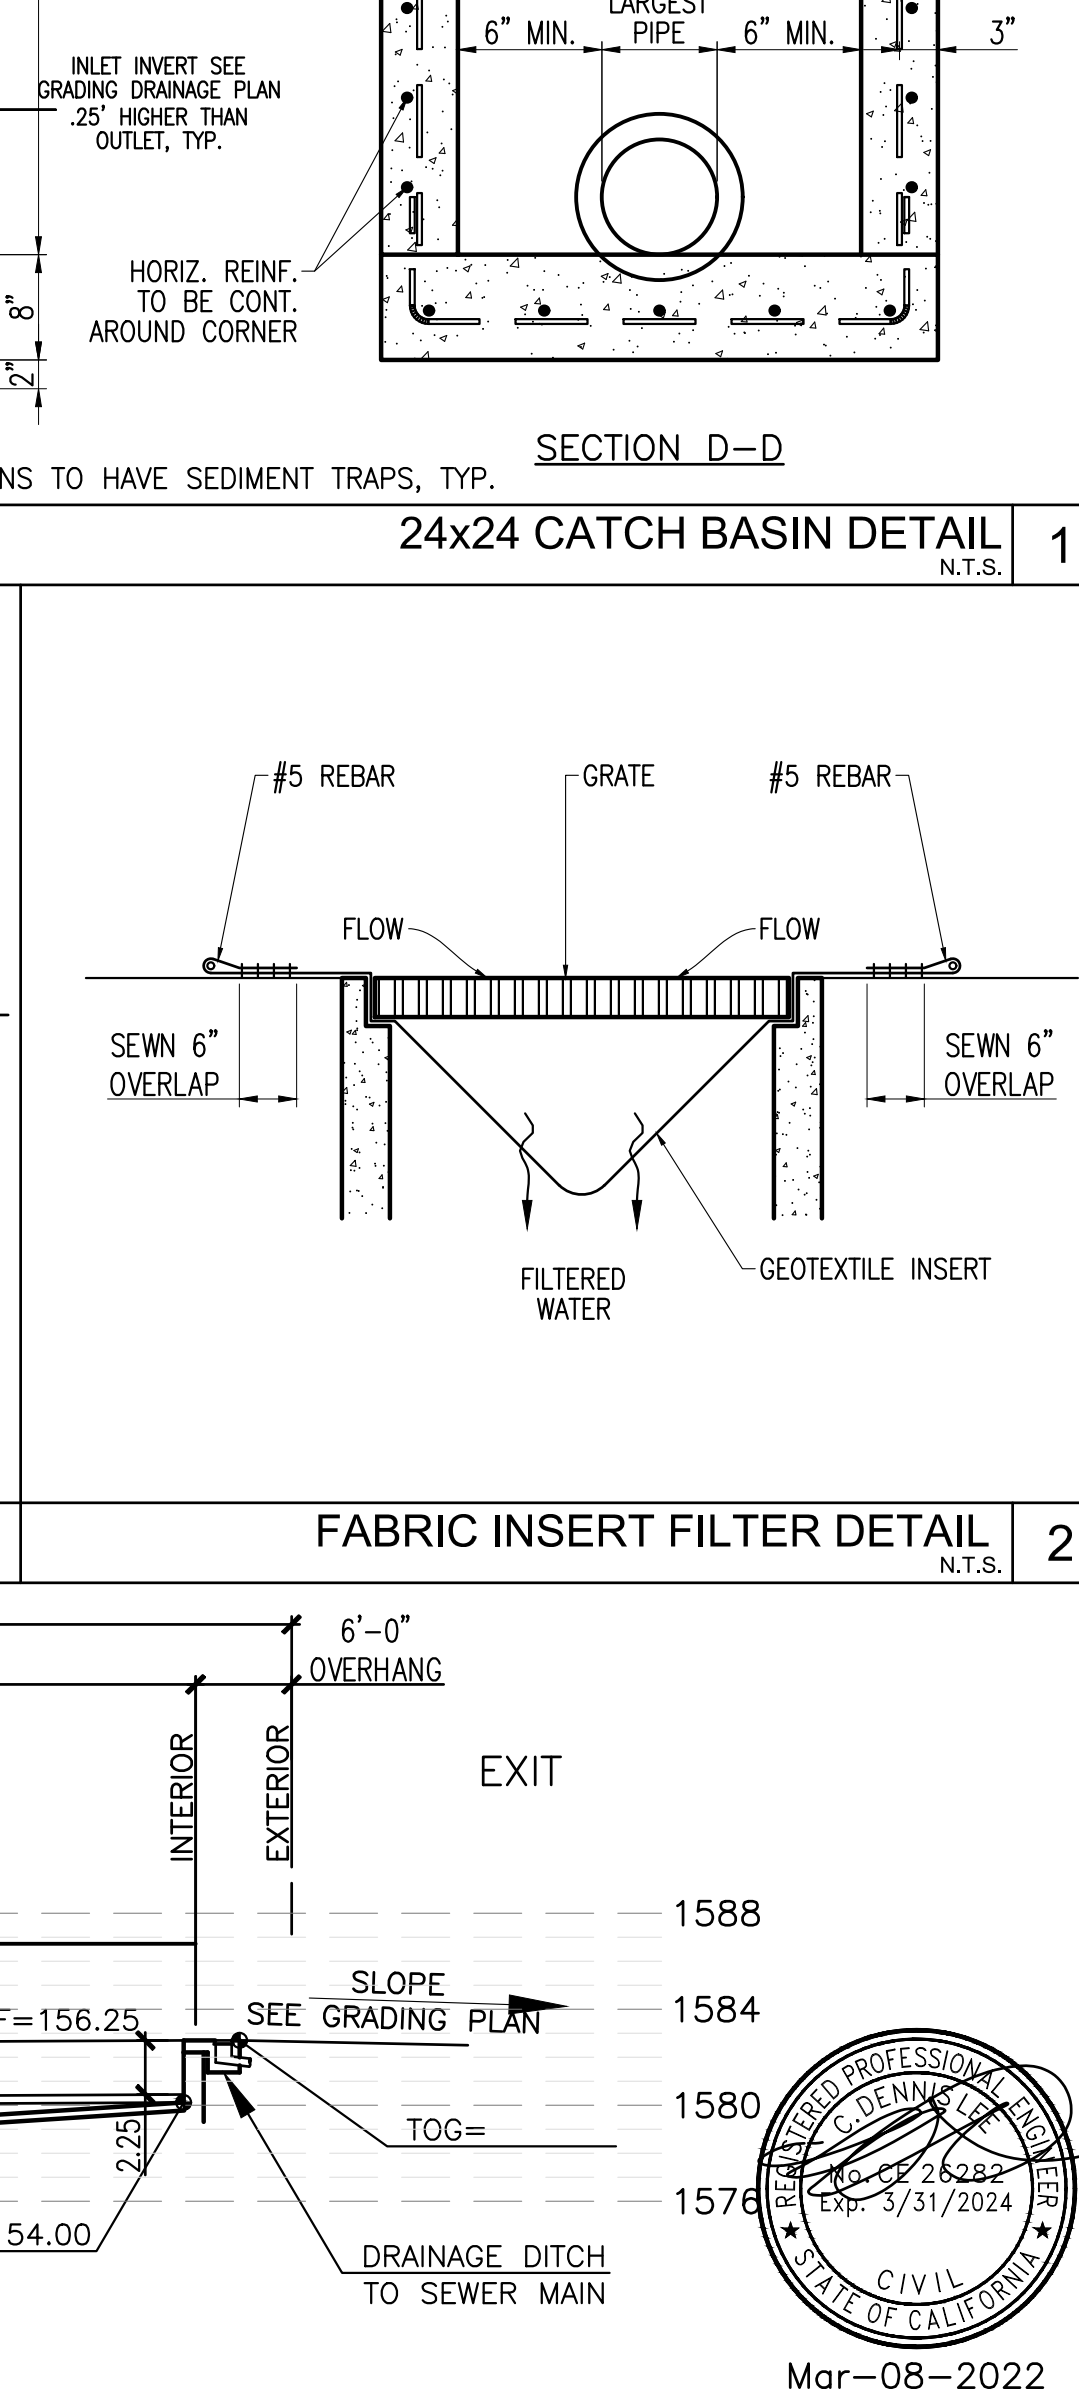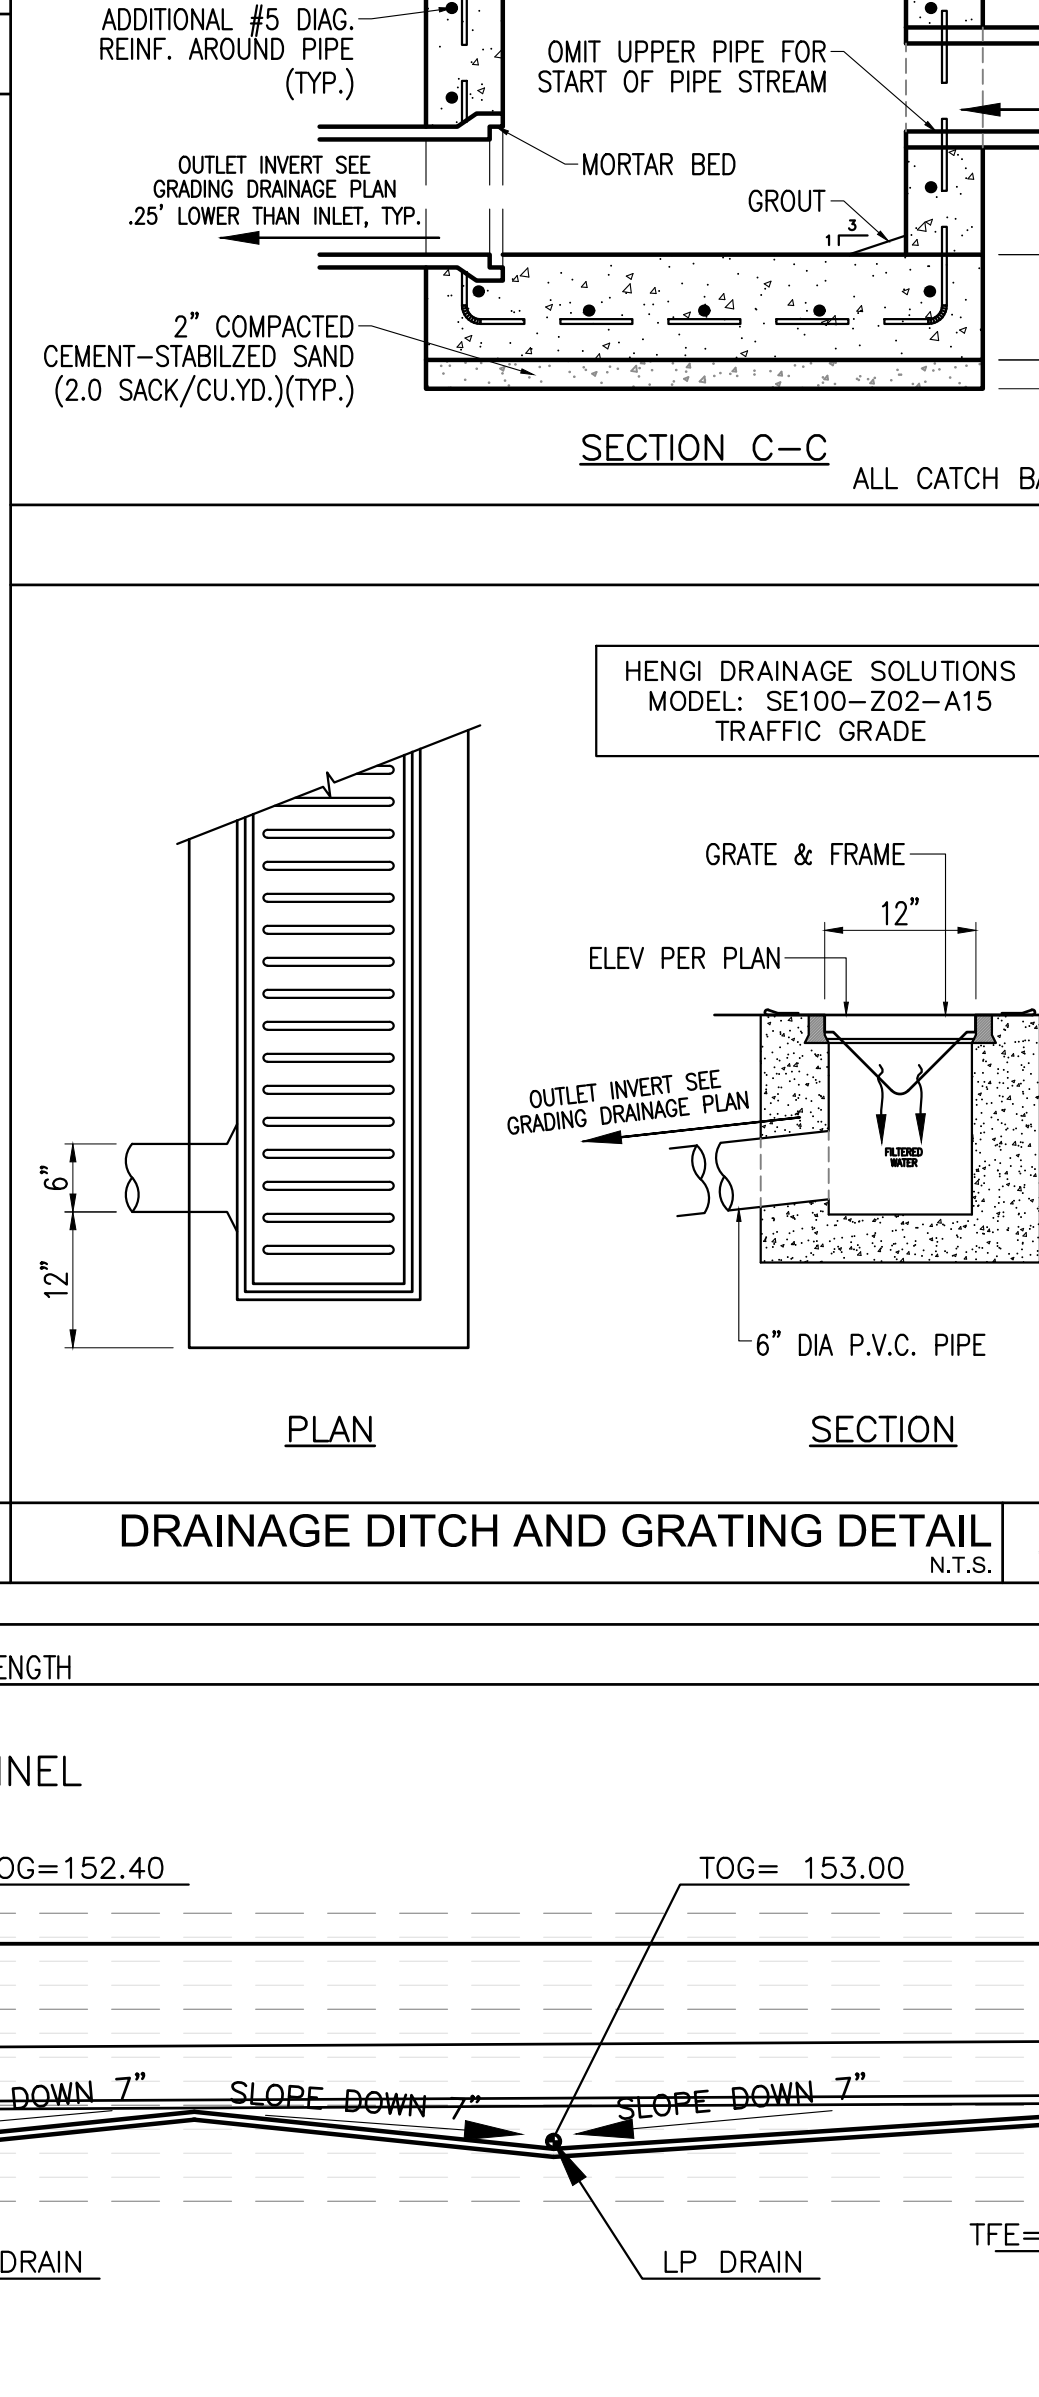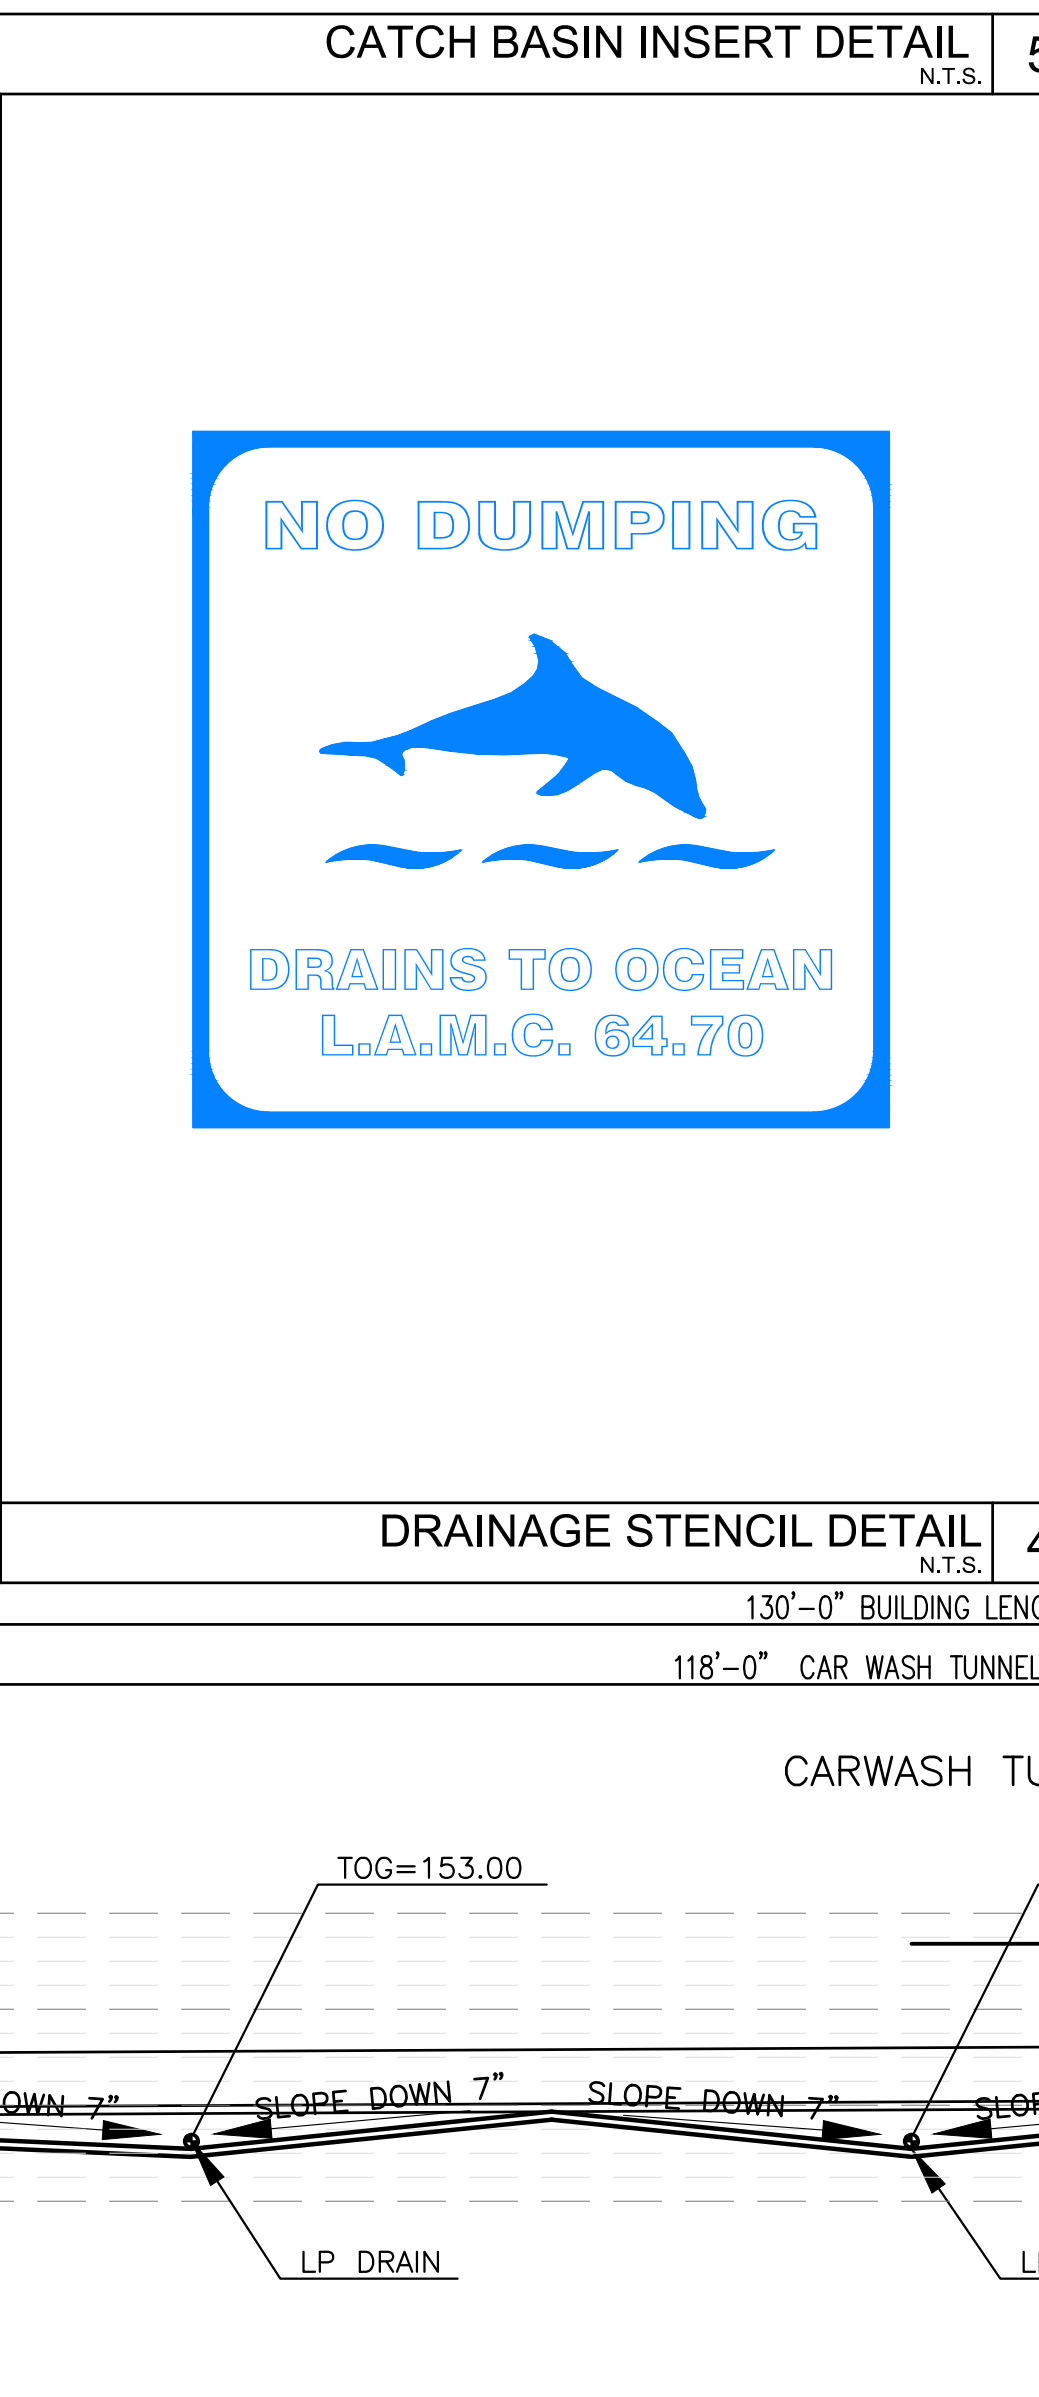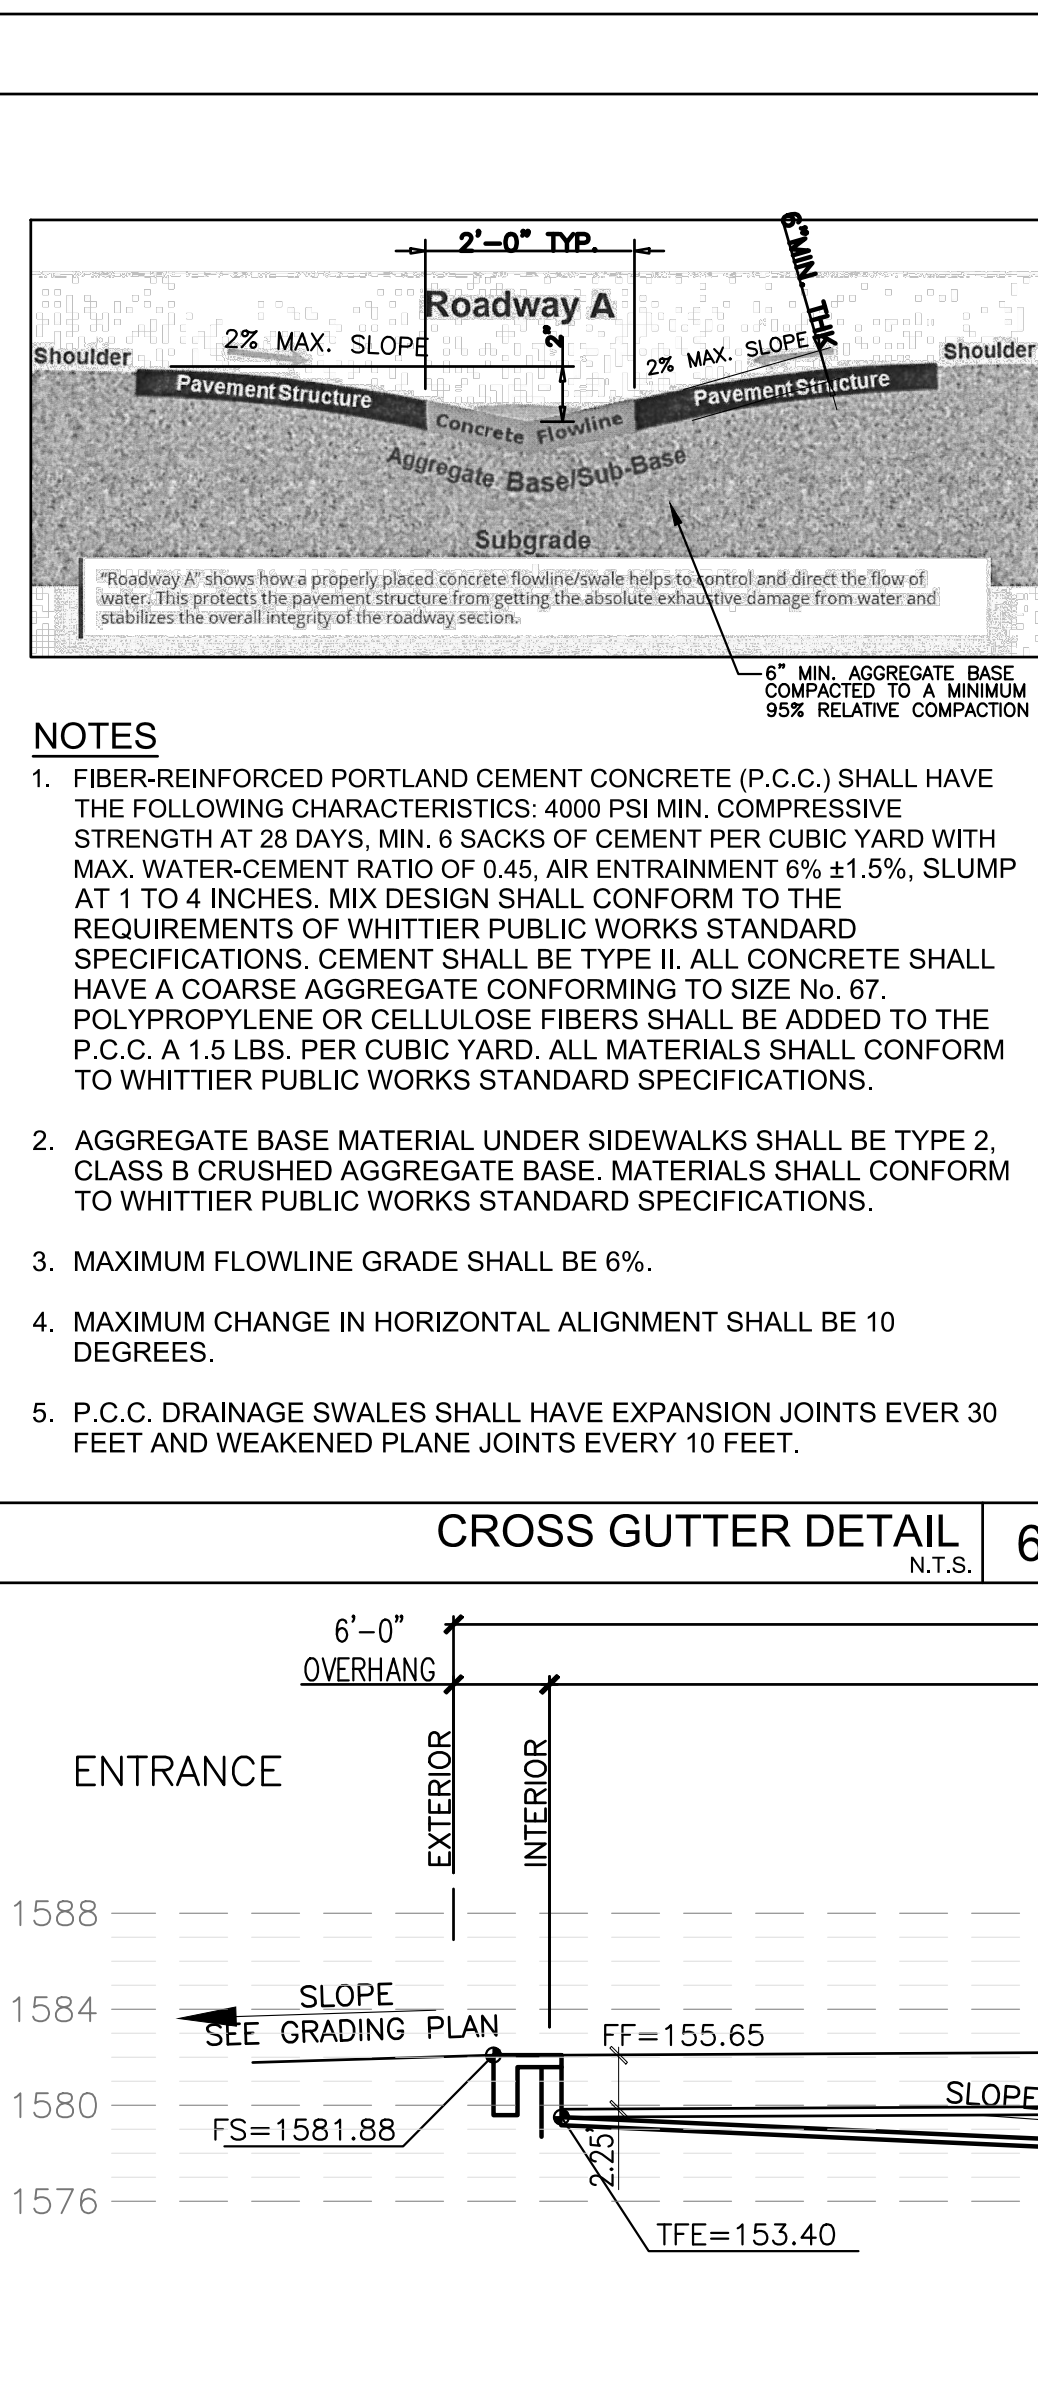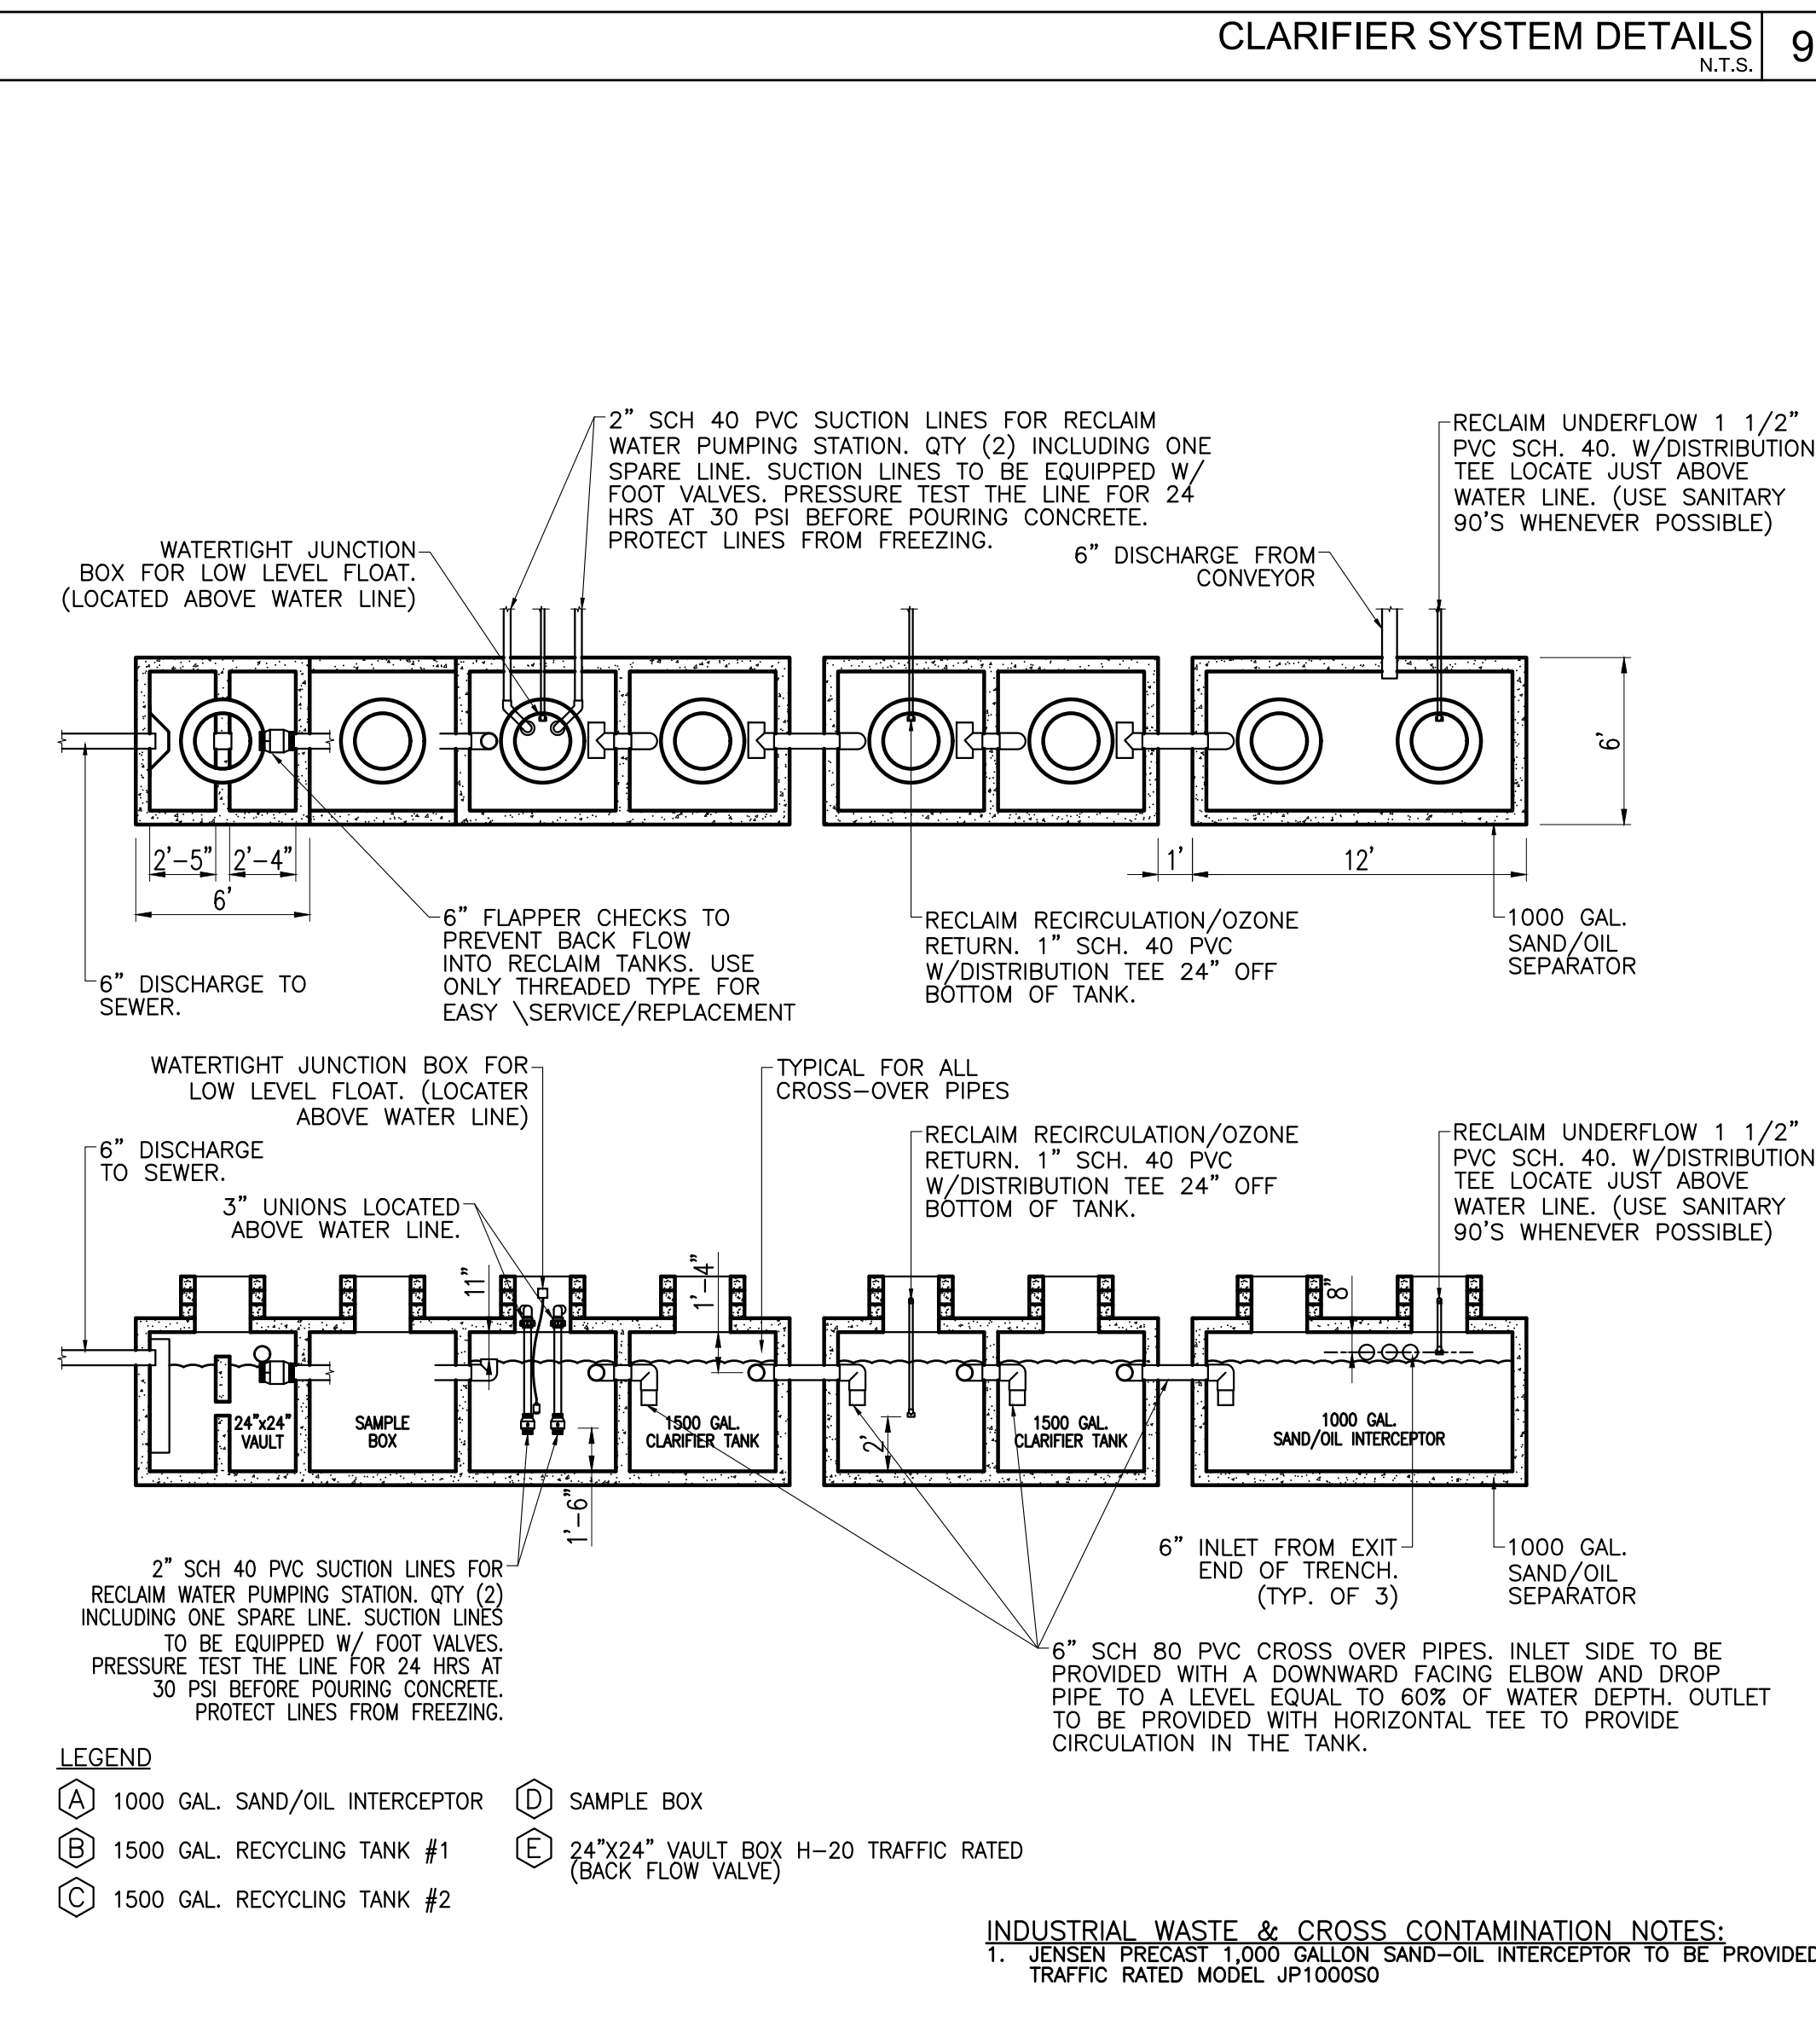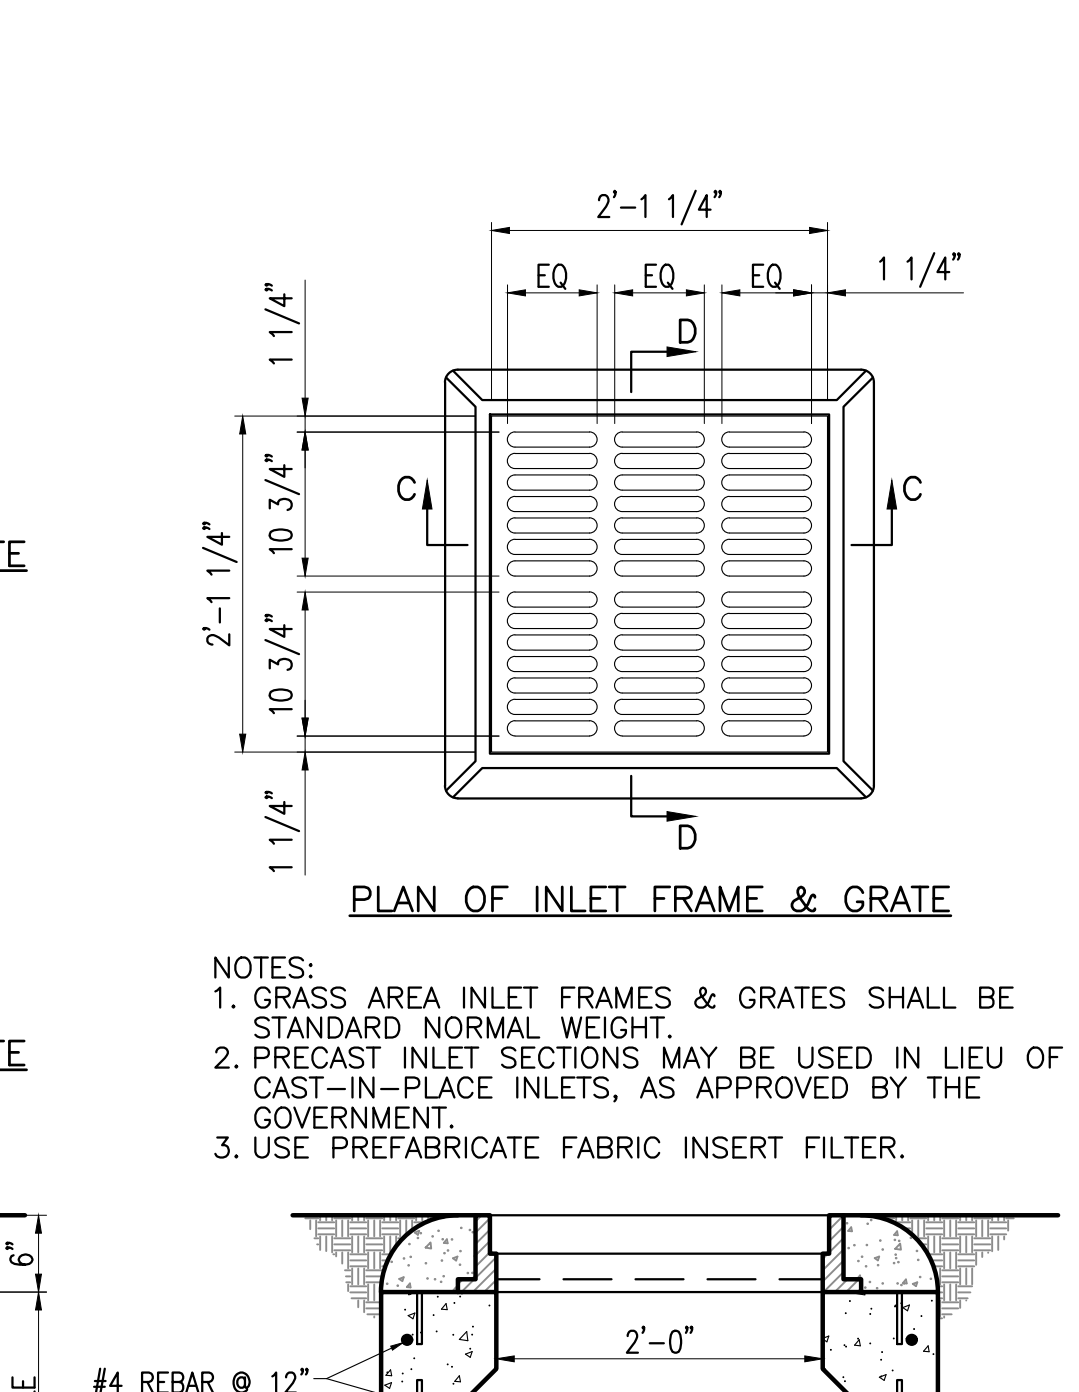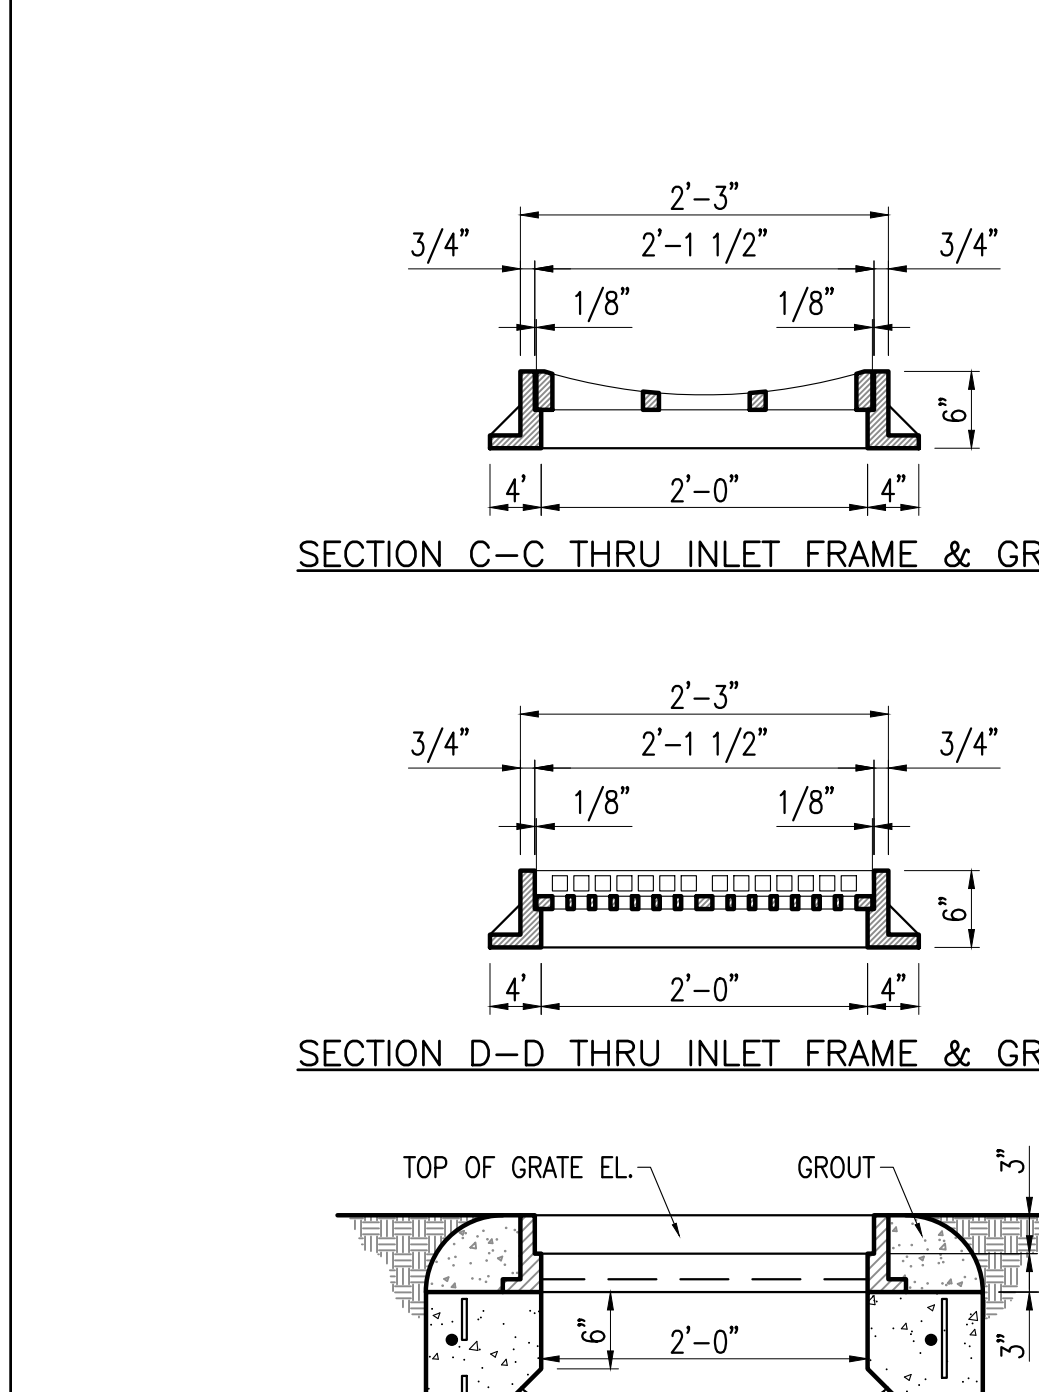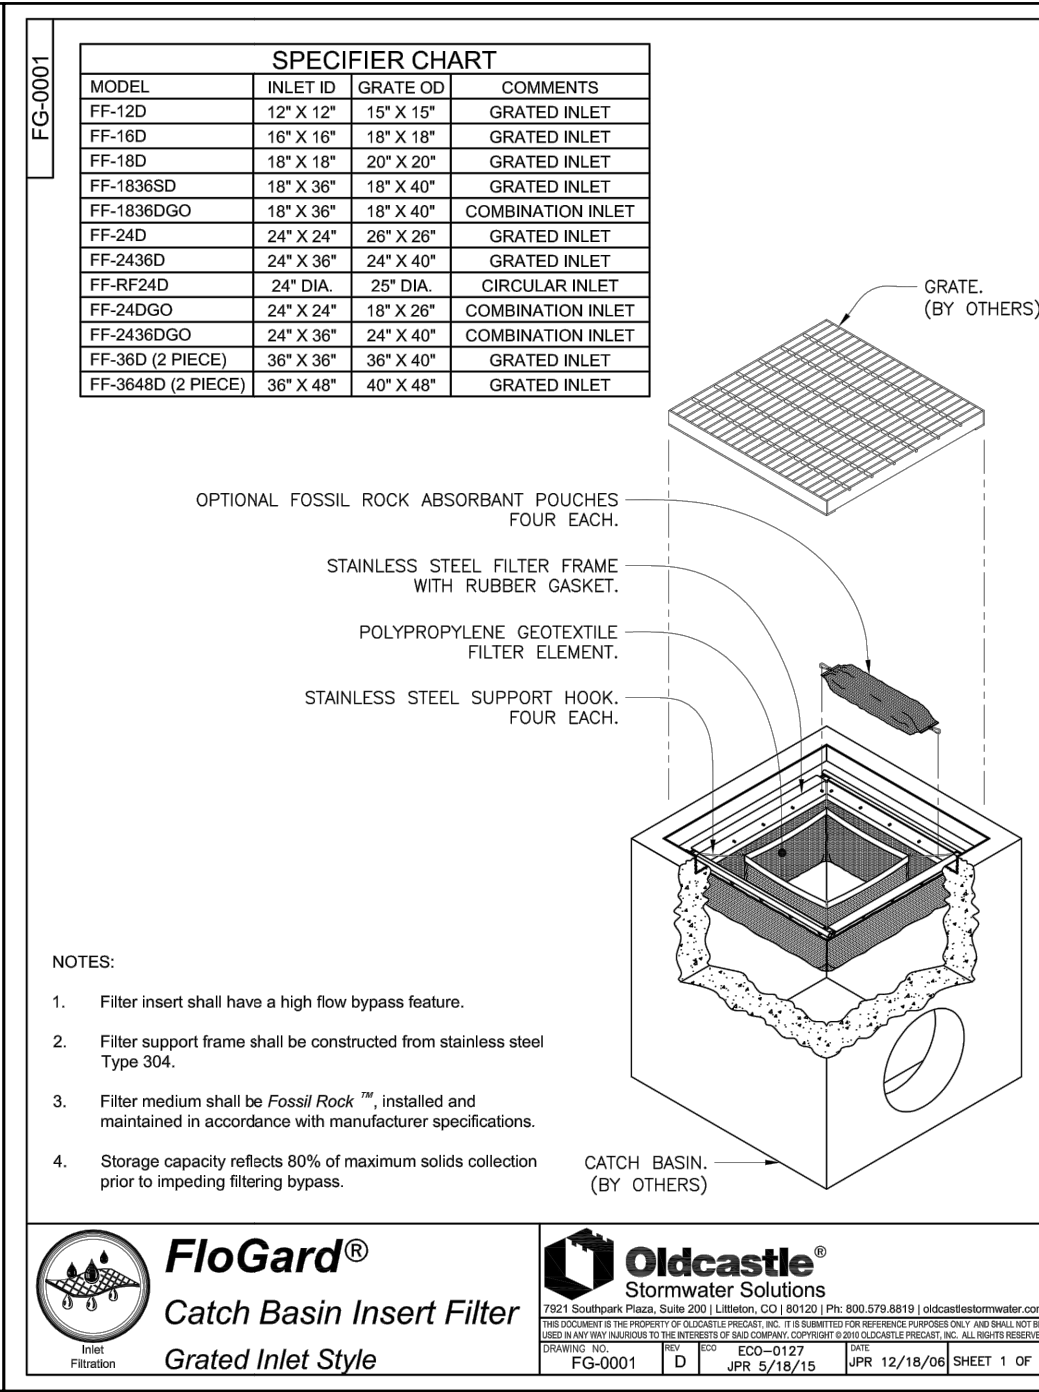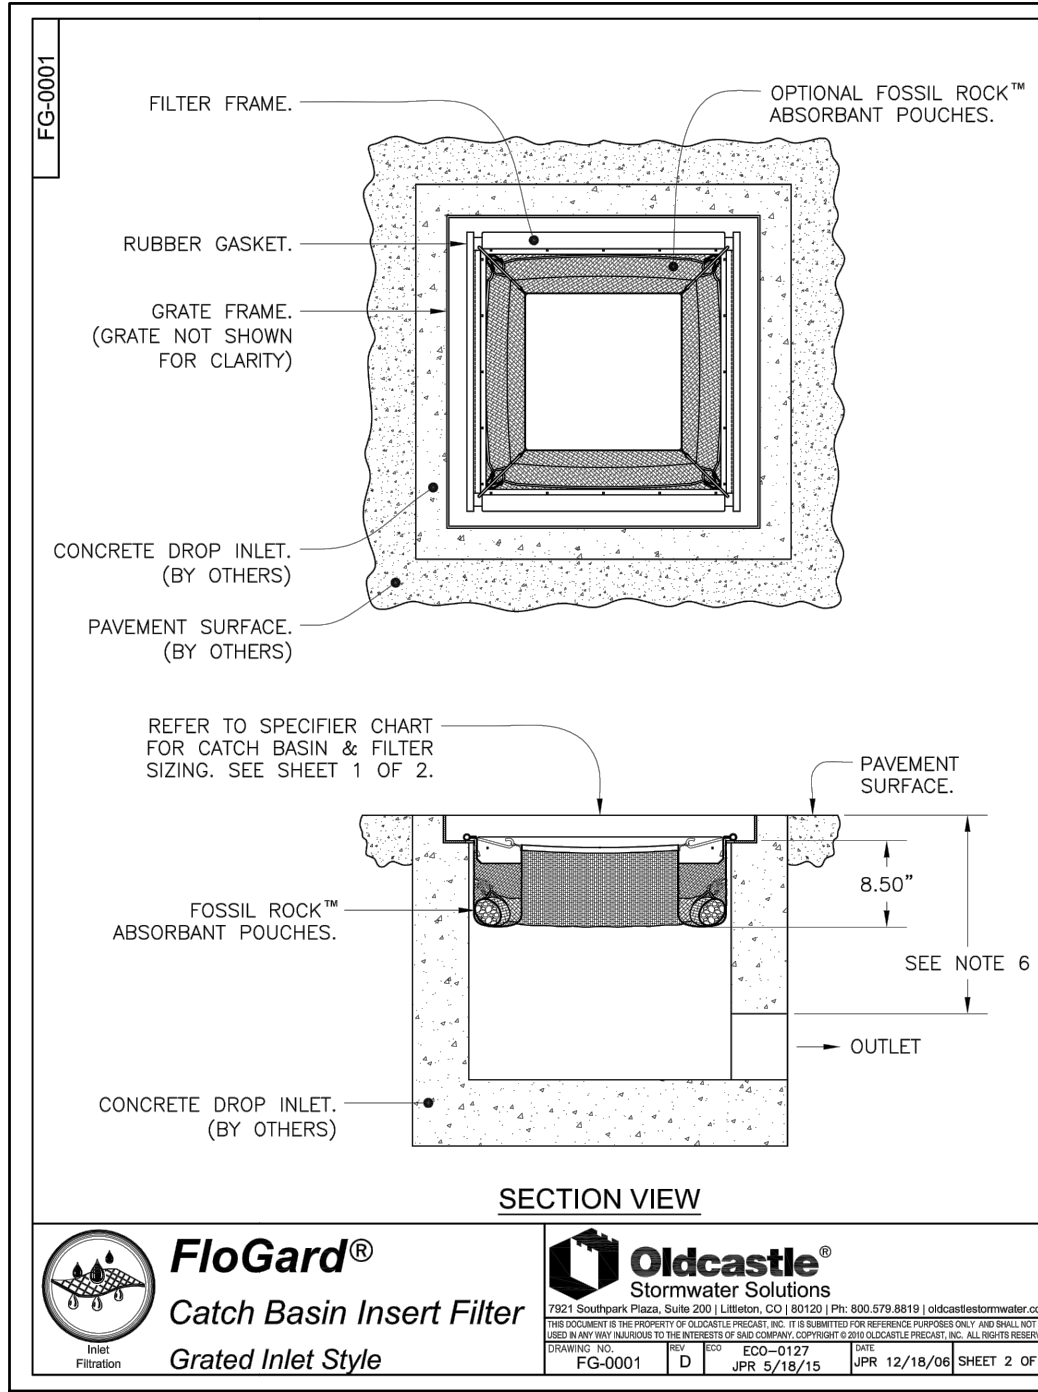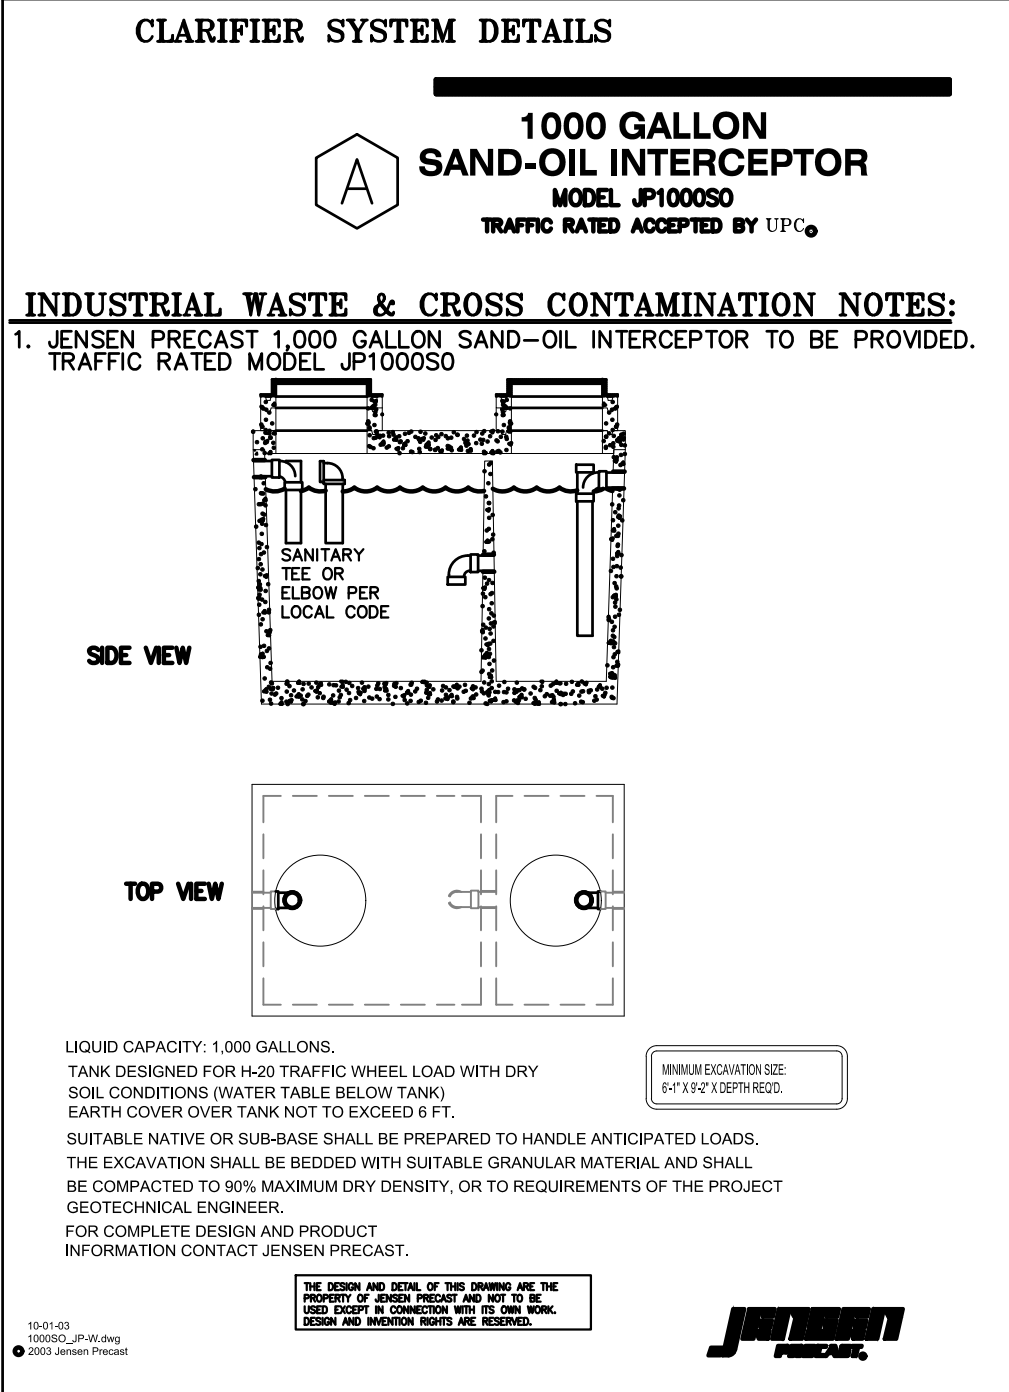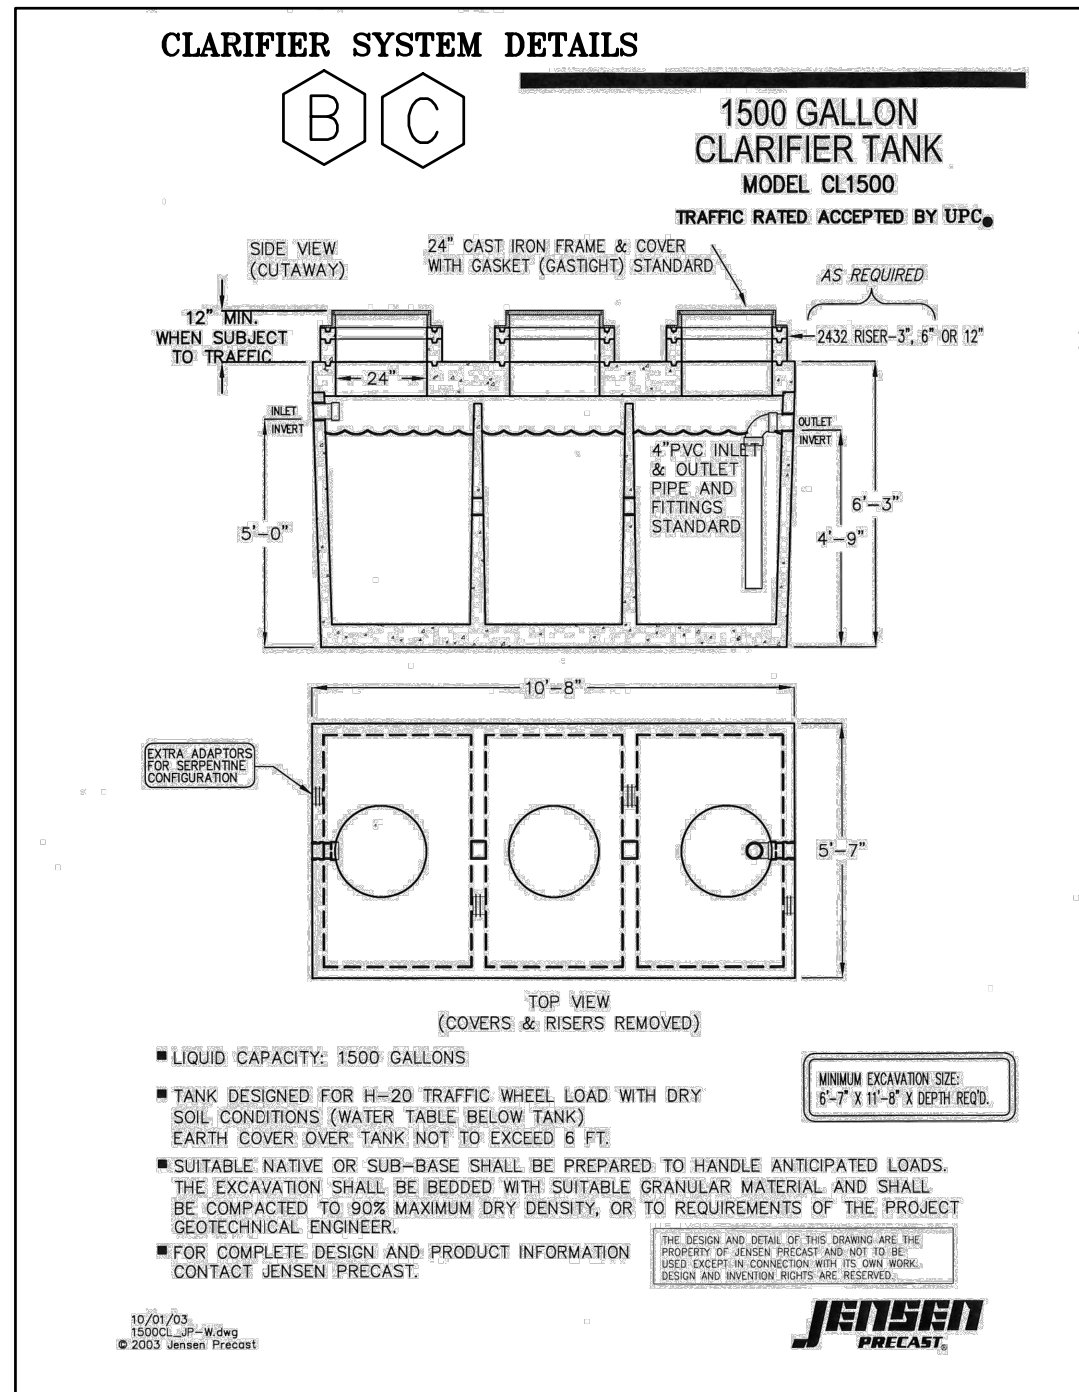

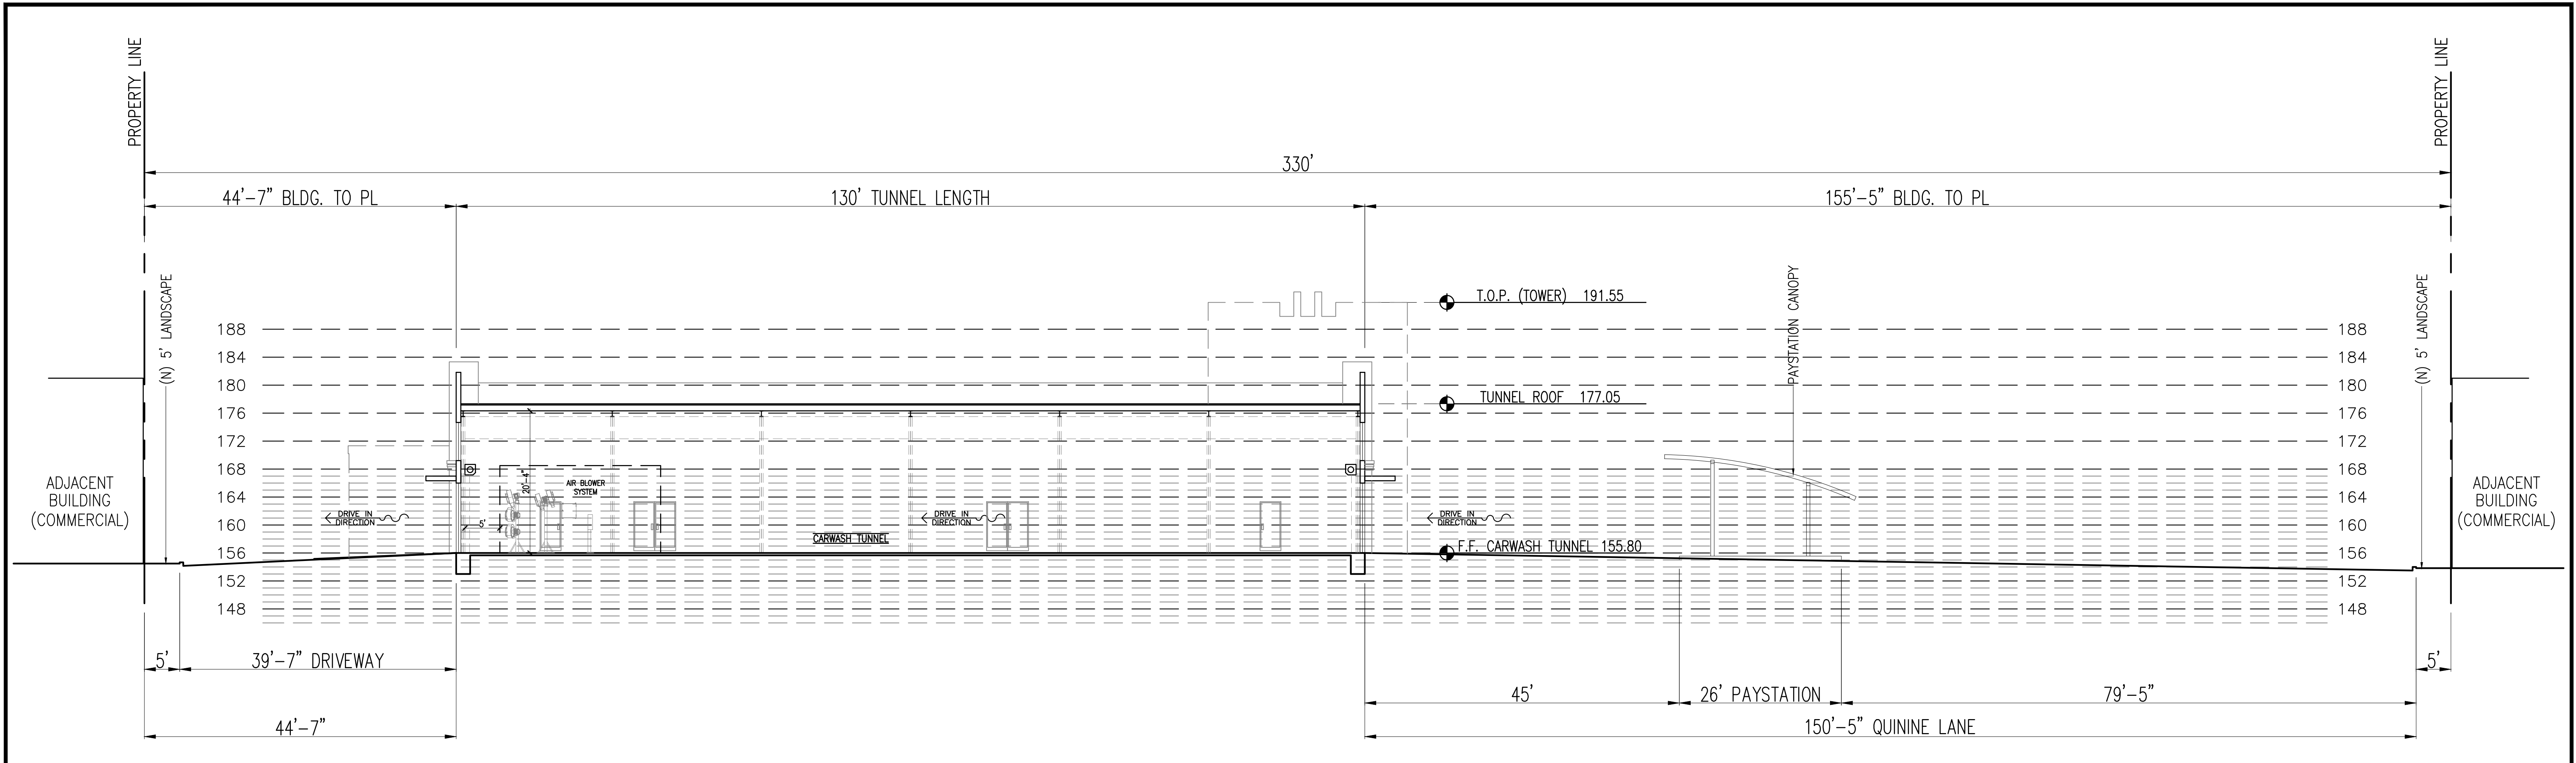

FLORENCE AVENUE GRADING LONGITUDINAL CROSS SECTION 1
SCALE: 3/32" = 1'-0"

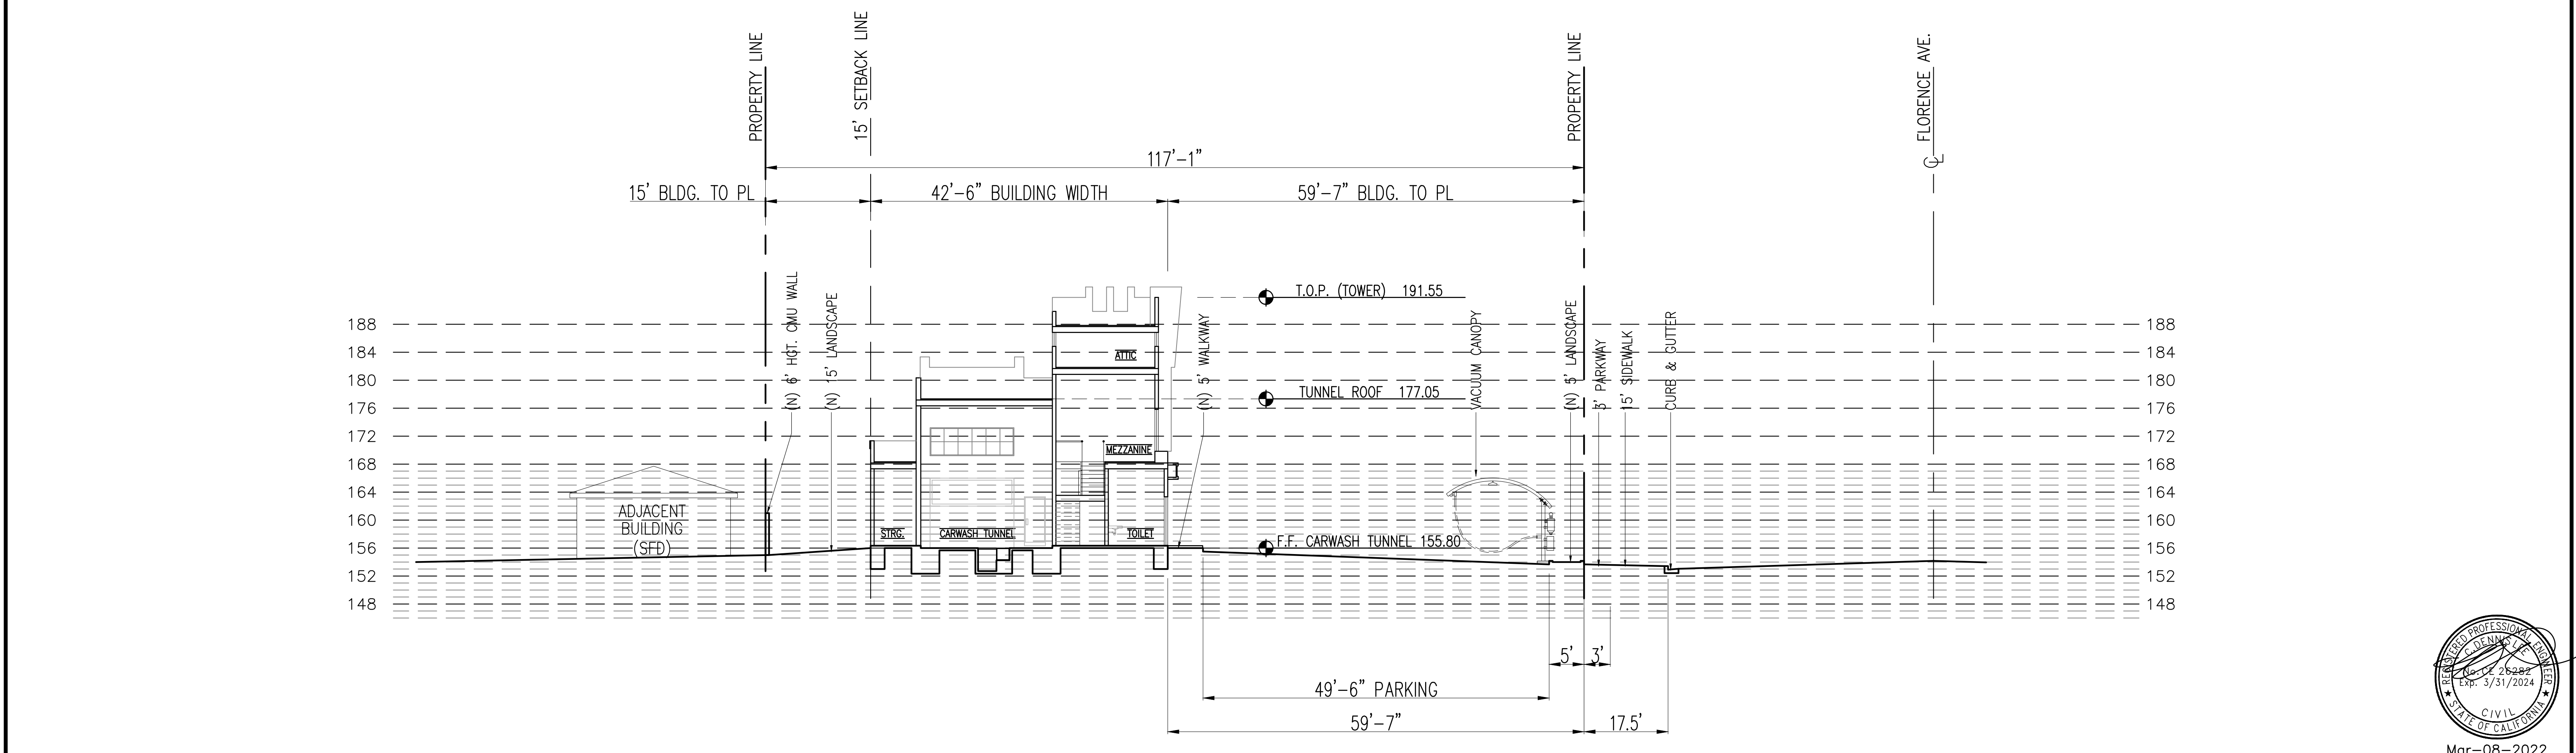

MISSION PLACE GRADING TRAVERSE CROSS SECTION 2
SCALE: 3/32" = 1'-0"



AUTOMATED EXPRESS CARWASH

3100 E. FLORENCE AVE.

HUNTINGTON PARK, CA

PROJECT INFORMATION				
PROJECT NO:	20-3857			
CULTEC SALES REP:	FRED DOTSON 475-289-7102 FDOTSON@CULTEC.COM			
CULTEC TECHNICAL MANAGER:	DAN GERA 475-289-7064 DGERA@CULTEC.COM			
CULTEC CAD TECH:	GABBY CIOFFI-HENRY 475-289-7112 GHENRY@CULTEC.COM			
COMMENTS:	REVISION	DATE	COMMENT	BY



CULTEC, Inc.

Subsurface Stormwater Management Systems

P.O. Box 280
878 Federal Road
Brookfield, CT 06804

PH: (203) 775-4416
PH: (800) 4-CULTEC
FX: (203) 775-1462
tech@cultec.com

NOTE: THESE SHOP DRAWINGS MAY CONTAIN COMPONENTS INCLUDING BUT NOT LIMITED TO MANHOLES, CATCH BASINS, STORM PIPES AND FITTINGS, MANIFOLDS, CASTINGS AND OTHER NECESSARY APPURTENANCES THAT MAY NOT BE SUPPLIED BY CULTEC, INC. IT IS THE RESPONSIBILITY OF THE CONTRACTOR AND/OR SUPPLIER TO CONFIRM WITH CULTEC THE MATERIALS PROVIDED.

BEFORE YOU BEGIN - REQUIRED MATERIALS AND EQUIPMENT

1. PROPER GEOTECHNICAL SOIL EVALUATION BY A QUALIFIED ENGINEER OR SOIL SCIENTIST TO DETERMINE SUITABILITY OF STRUCTURAL INSTALLATION
2. OSHA COMPLIANCE
3. CULTEC WARNING TAPE, OR EQUIVALENT
4. ASSURANCES FROM LOCAL UTILITIES THAT NO UNDERGROUND GAS, ELECTRICAL OR OTHER POTENTIALLY DANGEROUS PIPELINES OR CONDUITS ARE ALREADY BURIED AT THE SITE
5. ACCEPTABLE 1- 2 INCH (25 - 51 mm) WASHED, CRUSHED STONE AS DETAILED IN CULTEC'S INSTALLATION INSTRUCTIONS. CLEANLINESS OF STONE TO BE VERIFIED BY ENGINEER.
6. ACCEPTABLE FILL MATERIAL AS SHOWN IN CULTEC'S INSTALLATION INSTRUCTIONS.
7. ALL CULTEC CHAMBERS AND ACCESSORIES AS SPECIFIED IN THE ENGINEER'S PLANS INCLUDING CULTEC NO. 410 NON-WOVEN GEOTEXTILE, CULTEC STORMFILTER AND CULTEC NO. 4800 WOVEN GEOTEXTILE, WHERE APPLICABLE.
8. RECIPROCATING SAW OR ROUTER
9. STONE BUCKET
10. STONE CONVEYOR AND/OR TRACKED EXCAVATOR
11. TRANSIT OR LASER LEVEL MEASURING DEVICE
12. COMPACTION EQUIPMENT WITH MAXIMUM GROSS VEHICLE WEIGHT OF 12,000 LBS (5,440 KGS). VIBRATORY ROLLERS MAY ONLY BE USED ON THE STONE BASE PRIOR TO THE INSTALLATION OF CHAMBERS.
13. CHECK CULTEC CHAMBERS FOR DAMAGE PRIOR TO INSTALLATION. DO NOT USE DAMAGED CULTEC CHAMBERS, CONTACT YOUR SUPPLIER IMMEDIATELY TO REPORT DAMAGE OR PACKING-LIST DISCREPANCIES.

REQUIREMENTS FOR CULTEC CHAMBER SYSTEM INSTALLATIONS


1. INSTALLING CONTRACTORS ARE EXPECTED TO COMPREHEND AND USE THE MOST CURRENT INSTALLATION INSTRUCTIONS PRIOR TO BEGINNING A SYSTEM INSTALLATION. IF THERE IS ANY QUESTION AS TO WHETHER YOU POSSESS THE MOST CURRENT INSTRUCTIONS, CONTACT CULTEC AT (203) 775-4416 OR VISIT WWW.CULTEC.COM.
2. CONTACT CULTEC AT LEAST THIRTY DAYS PRIOR TO SYSTEM INSTALLATION TO ARRANGE FOR A PRE-CONSTRUCTION MEETING.
3. ALL CULTEC SYSTEM DESIGNS MUST BE CERTIFIED BY A REGISTERED PROFESSIONAL ENGINEER.
4. USE CULTEC INSTALLATION INSTRUCTIONS AS A GUIDELINE ONLY FOR MINIMUM/MAXIMUM REQUIREMENTS. ACTUAL DESIGN MAY VARY. REFER TO APPROVED CONSTRUCTION DRAWINGS FOR JOB-SPECIFIC DETAILS. BE SURE TO FOLLOW THE ENGINEER'S DRAWINGS AS YOUR PRIMARY GUIDE.
5. THE FOUNDATION STONE SHALL BE LEVEL AND COMPACTED PRIOR TO CHAMBER INSTALLATION.
6. OVERLAPPING RIB CONNECTIONS OF CHAMBERS SHALL BE FULLY SHOULDERED PRIOR TO STONE PLACEMENT.
7. CENTER-TO-CENTER SPACING SHALL BE CHECKED AND MAINTAINED THROUGHOUT INSTALLATION PROCESS.
8. ANY DISCREPANCIES WITH THE SYSTEM SUB-GRADE SOIL'S BEARING CAPACITY MUST BE REPORTED TO THE DESIGN ENGINEER.
9. NON-WOVEN GEOTEXTILE MUST BE USED AS SPECIFIED IN THE ENGINEER'S DRAWINGS.
10. CULTEC REQUIRES THE CONTRACTOR TO REFER TO CULTEC'S INSTALLATION INSTRUCTIONS CONCERNING VEHICULAR TRAFFIC. RESPONSIBILITY FOR PREVENTING VEHICLES THAT EXCEED CULTEC'S REQUIREMENTS FROM TRAVELING ACROSS OR PARKING OVER THE CHAMBER SYSTEM LIES SOLELY WITH THE CONTRACTOR THROUGHOUT THE ENTIRE SITE CONSTRUCTION PROCESS. THE PLACEMENT OF WARNING TAPE, TEMPORARY FENCING, AND/OR APPROPRIATELY LOCATED SIGNS IS HIGHLY RECOMMENDED. IMPRINTED WARNING TAPE IS AVAILABLE FROM CULTEC. FOR ACCEPTABLE VEHICLE LOAD INFORMATION, REFER TO CULTEC INSTALLATION INSTRUCTIONS.
11. TRAFFIC OF INSTALLATION EQUIPMENT OR OTHER VEHICULAR TRAFFIC OVER TOP OF THE CULTEC STORMWATER SYSTEM IS STRICTLY RESTRICTED AND PROHIBITED UNTIL SATISFACTORY COVER AND COMPACTION IS ACHIEVED ACCORDING TO CULTEC'S MANUFACTURER INSTALLATION INSTRUCTIONS.
12. EROSION AND SEDIMENT-CONTROL MEASURES MUST MEET LOCAL CODES AND THE DESIGN ENGINEER'S SPECIFICATIONS THROUGHOUT THE ENTIRE SITE CONSTRUCTION PROCESS.
13. CULTEC SYSTEMS MUST BE DESIGNED AND INSTALLED IN ACCORDANCE WITH CULTEC'S MINIMUM REQUIREMENTS. FAILURE TO DO SO WILL VOID THE LIMITED WARRANTY.
14. CONTACT CULTEC, INC. AT 203-775-4416 WITH ANY QUESTIONS OR FURTHER CLARIFICATION OF REQUIREMENTS.
15. PLACEMENT OF EMBEDMENT STONE MUST BE IN ACCORDANCE WITH CULTEC'S INSTALLATION INSTRUCTIONS. STONE COLUMN HEIGHT DEFERENTIAL MUST NEVER EXCEED 12" (305 mm) BETWEEN CHAMBER ROWS, ADJACENT CHAMBERS OR STONE PERIMETER. STONE MUST BE PLACED OVER THE CROWN OF THE CHAMBERS TO ANCHOR THE CHAMBERS IN PLACE AND MAINTAIN ROW SPACING.
16. EMBEDMENT STONE MUST ONLY BE PLACED BY EXCAVATOR OR TELESCOPING CONVEYOR BOOM. PLACEMENT OF EMBEDMENT STONE WITH BULLDOZER IS NOT AN ACCEPTABLE METHOD OF INSTALLATION AND MAY CAUSE DAMAGE TO THE CHAMBERS. ANY CHAMBERS DAMAGED USING AN UNACCEPTABLE METHOD OF BACKFILL ARE NOT COVERED UNDER THE CULTEC LIMITED WARRANTY.

THIS DRAWING WAS PREPARED TO SUPPORT THE PROJECT ENGINEER OF RECORD FOR THE PROPOSED SYSTEM. IT IS THE ULTIMATE RESPONSIBILITY OF THE PROJECT ENGINEER OF RECORD TO ENSURE THAT THE CULTEC SYSTEM'S DESIGN IS IN FULL COMPLIANCE WITH ALL APPLICABLE LAWS AND REGULATIONS. IT IS THE PROJECT ENGINEER OF RECORD'S RESPONSIBILITY TO ENSURE THAT THE CULTEC PRODUCTS ARE DESIGNED IN ACCORDANCE WITH CULTEC'S MINIMUM REQUIREMENTS. CULTEC DOES NOT APPROVE PLANS, SIZING, OR SYSTEM DESIGNS.



Mar-08-2022

THESE DRAWINGS AS INSTRUMENT OF SERVICE ARE THE PROPERTY OF LEEDCO ENGINEERS, INC. AND SHALL NOT BE REPRODUCED WITHOUT THE CONSENT OF LEEDCO ENGINEERS, INC.

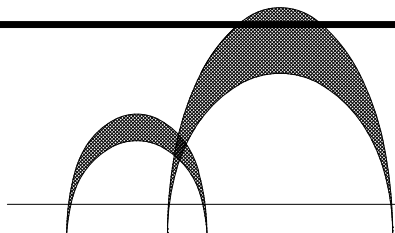

LEEDCO ENGINEERS, INC.
STRUCTURES • FOUNDATIONS

3380 FLAIR DRIVE, SUITE 225, EL MONTE, CA. 91731 (626) 234-2247

TITLE: NEW AUTOMATED EXPRESS CAR WASH

OWNER: MOOGUN INVESTMENT, LLC

JOB ADDRESS: 3100 E. FLORENCE AVE., HUNTINGTON PARK, CA. 90255

CULTEC SYSTEM
TITLE PAGE

APPROVED BY:

C. D. LEE

DRAWN BY:

G.M.A.


JOB NO.:

8107

DATE:

03-08-2022

C-4

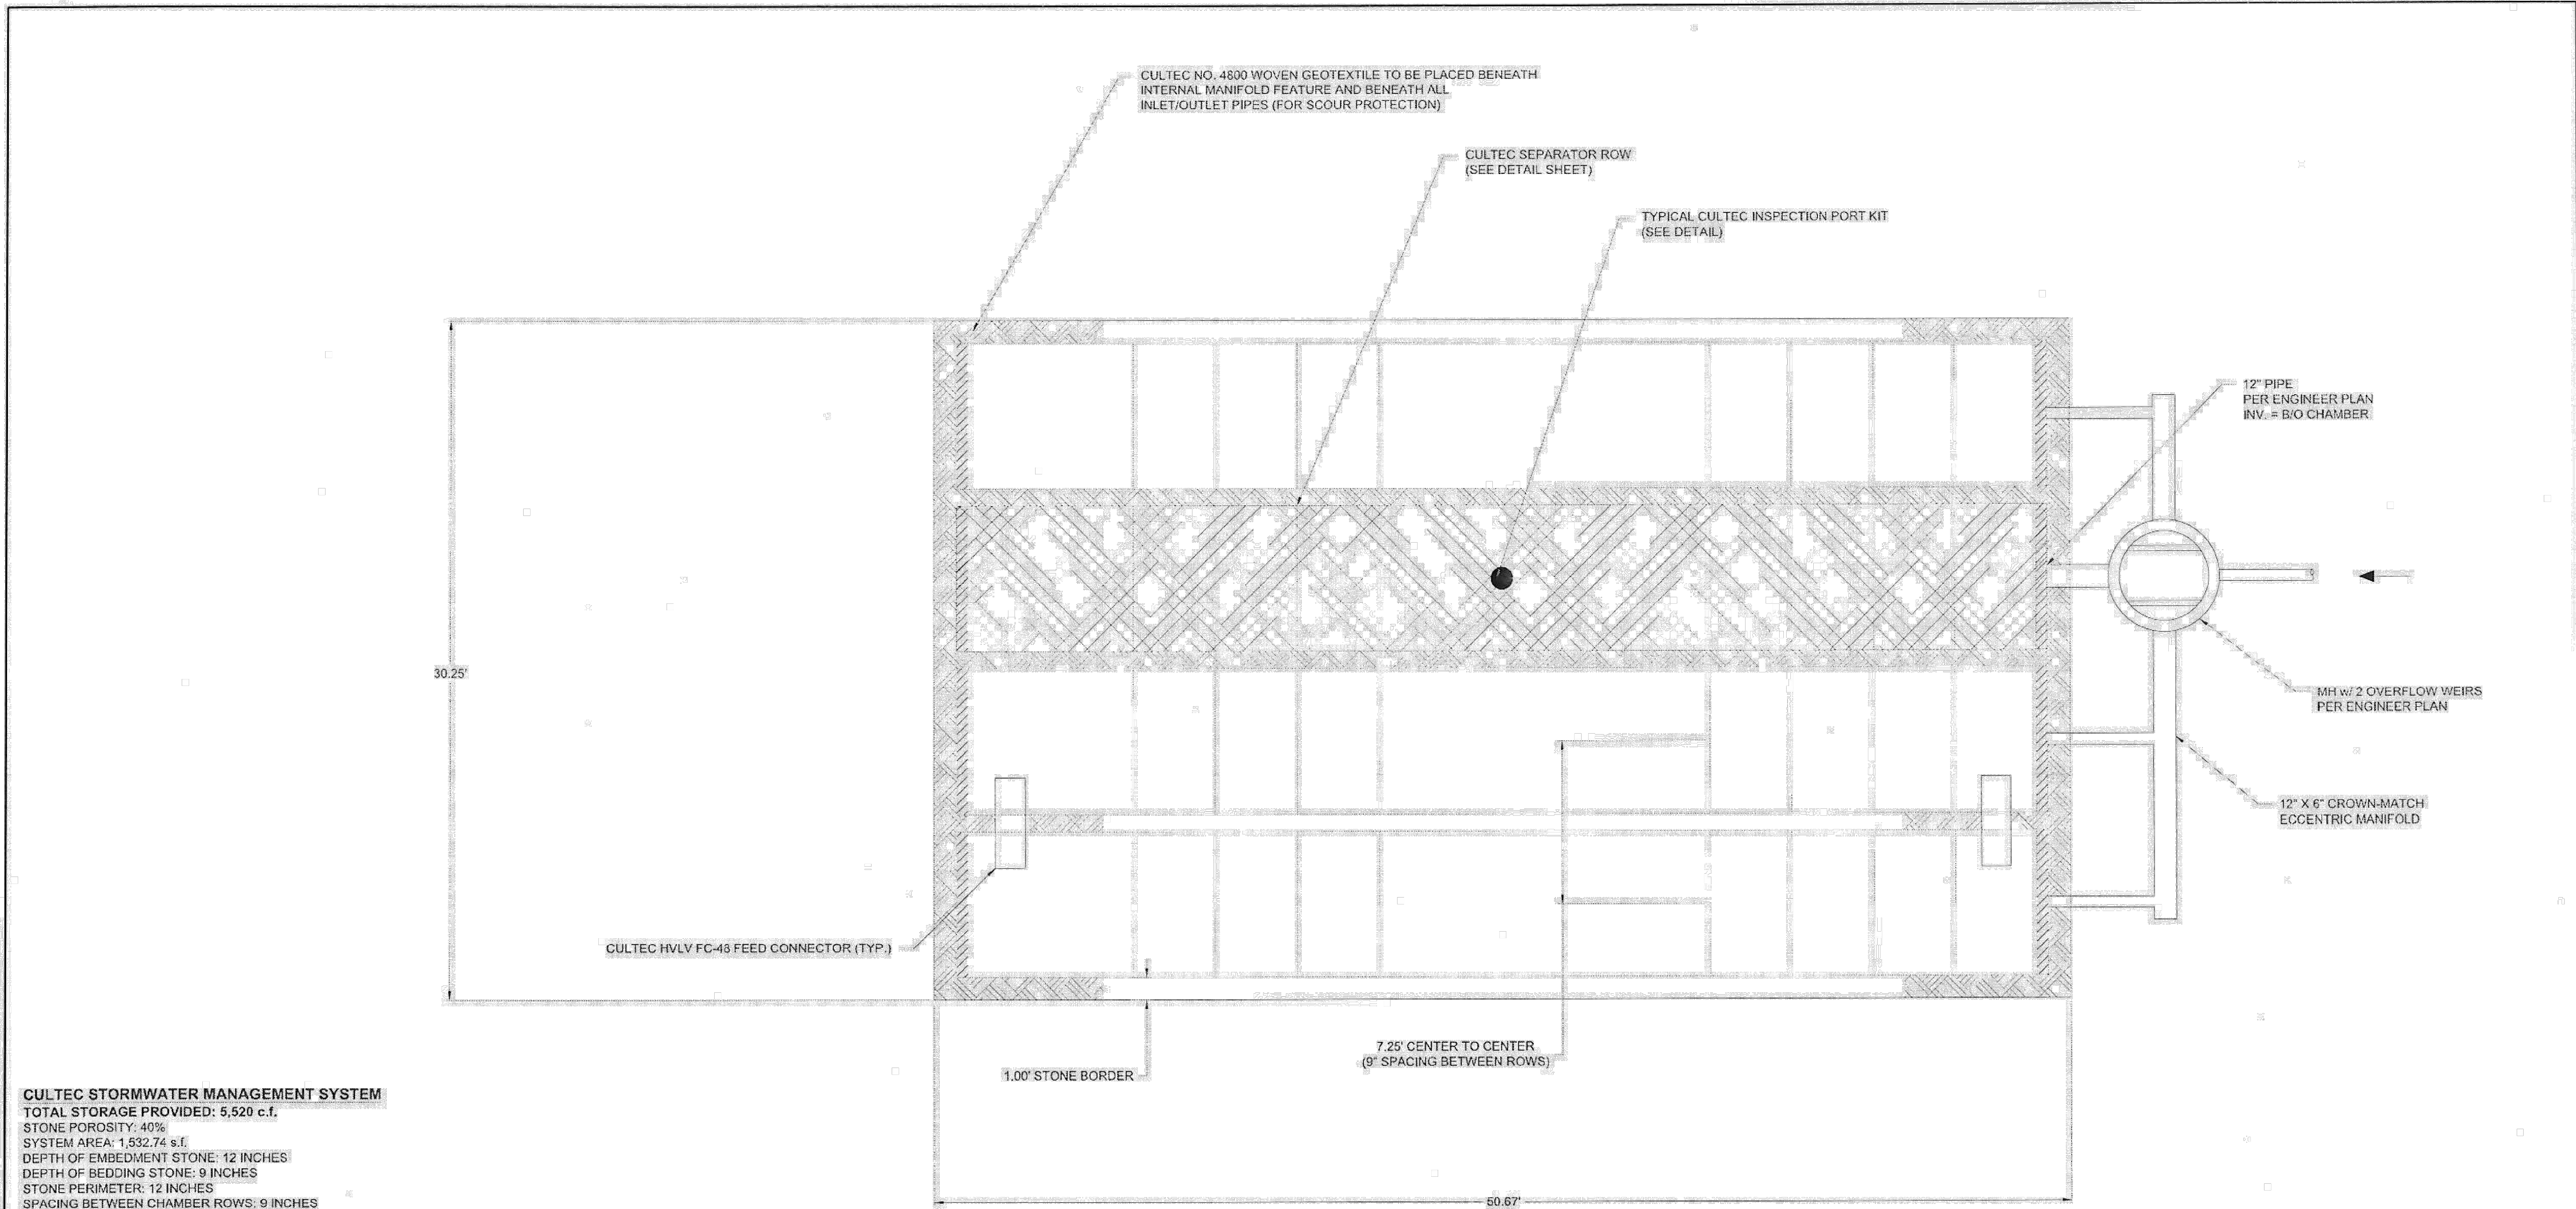


CULTEC STORMWATER MANAGEMENT SYSTEM
TOTAL STORAGE PROVIDED: 5,520 c.f.
STONE POROSITY: 40%
SYSTEM AREA: 1,532.74 s.f.
DEPTH OF EMBEDMENT STONE: 12 INCHES
DEPTH OF BEDDING STONE: 9 INCHES
STONE PERIMETER: 12 INCHES
SPACING BETWEEN CHAMBER ROWS: 9 INCHES

NOTE: * ALL EXTERNAL SYSTEM STRUCTURES, INLET/OUTLET PIPES, AND PROPOSED ELEVATIONS MUST BE DESIGNED AND APPROVED BY ENGINEER. ALL SYSTEM ELEVATIONS PROVIDED MUST BE VERIFIED BY THE DESIGN ENGINEER AND THE DESIGN ENGINEER MUST ENSURE CHAMBER BURIAL REQUIREMENTS ARE MET.

MATERIALS LIST SUPPLIED BY CULTEC
(SYSTEM MATERIALS LIST)

CULTEC RECHARGER 902HD CHAMBER	52	PIECES
CULTEC RECHARGER 902HD END CAP	8	PIECES
CULTEC HVLV FC-48 FEED CONNECTORS	2	PIECES
CULTEC NO. 410 NON-WOVEN GEOTEXTILE	626	SQ. YARDS
CULTEC NO. 4800 WOVEN GEOTEXTILE	173	LINEAL FEET
CULTEC INSPECTION PORT KIT	1	PIECES
30 MIL. PVC THERMOPLASTIC LINER	N/A	SQ. YARDS

CULTEC RECHARGER® 902HD LEGEND

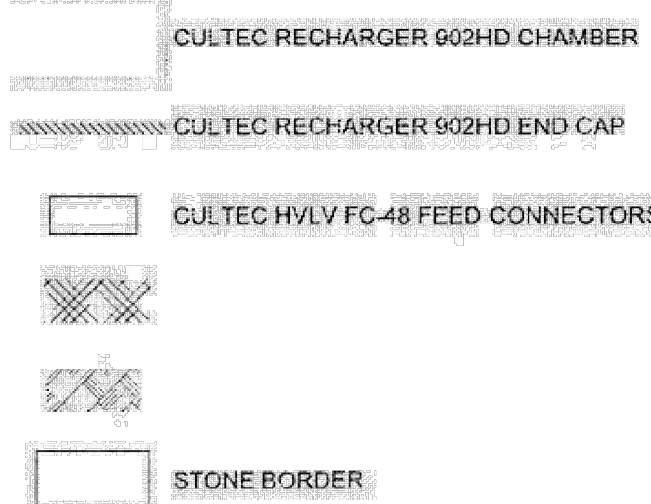


1 SYSTEM LAYOUT DETAIL




CULTEC, Inc.
Stormwater Management Systems
P.O. Box 280
878 Federal Road
Brookfield, CT 06804
PH: (203) 775-4416
PH: (800) 4-CULTEC
FX: (203) 775-1462
WWW.CULTEC.COM
LITEC
THE DRAWING IS THE PROPERTY OF CULTEC, INC. AND IS NOT TO BE REPRODUCED OR COPIED IN ANY MANNER WITHOUT THE WRITTEN PERMISSION OF CULTEC, INC. THE USER OF THIS DRAWING AGREES TO HOLD CULTEC, INC. HARMLESS FROM ALL CLAIMS, DAMAGES, LOSSES, AND EXPENSES, INCLUDING ATTORNEY'S FEES, ARISING OUT OF OR FROM THE USE OF THIS DRAWING.

CULTEC STORMWATER CHAMBER			
PROJECT NO:	20-3857.00	DATE:	9/17/2020
DESIGNED BY:	GCH	CHECKED BY:	DG
SCALE:	N.T.S.	SHEET NO:	2 OF 5

AUTOMATED EXPRESS CARWASH
3100 E. FLORENCE AVE.
HUNTINGTON PARK, CA
SYSTEM LAYOUT SHEET

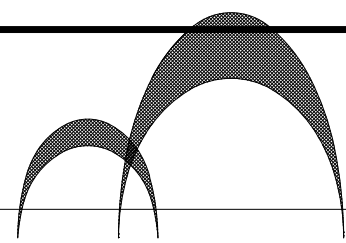

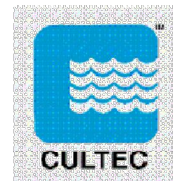

CULTEC Recharger 902HD Stormwater System Calculations

Consulting Engineer:

Calculations Performed By:

Gabrielle Cioffi-Henry

Cultec, Inc.

878 Federal Rd.

Brookfield, CT 06804

PH: 203-775-4416

FX: 203-775-5887

Project Information:

Automated Express Carwash

3100 E. Florence Ave

Huntington Park, CA

Date:

9/21/20

Project Number:

20-3857.00

System Information

Proposed bed layout of

4 Rows

19

No. of Units per Row

Given:

Storage required

0

CF

m³

No. 4800 Fabric For Internal/External Manifolds

60.5

Number of Inlet/Outlet Pipes

4

Stone Base

9 inches

229 mm

Stone Above

12 inches

305 mm

Chamber Spacing

9 inches

229 mm

No. of HVLV FC-48 Feed Connectors

2

No. CULTEC Inspection Ports

1

Stone Porosity

40 %

Stone Border Width

1

feet

0.305 m

Other Parameters:

Length of Separator Row

48.7

feet

14.844 m

Type of Lining

None

☐ Sand Filter Depth (If Applicable)

feet

0.000 m

☐ Slopped Sides (1:1) (If Applicable)

Maximum Finished Grade Elevation:

159.80

Minimum Finished Grade Elevation (Unpaved):

155.00

Minimum Finished Grade Elevation (Base of Flexible Pavement):

154.50

Minimum Finished Grade Elevation (Top of Rigid Pavement):

154.50

Top of Stone Elevation:

152.50

Top of Chamber Elevation:

151.50

Bottom of Chamber Elevation:

147.50

Bottom of Stone Elevation:

146.75

Assumptions

Model Name		Chamber Height	Design Unit Height	Chamber Width	Chamber Spacing	Design Unit Width	Chamber Volume per Linear Foot	Design Unit Volume	Installed Chamber Length
		inches	feet	inches	inches	feet	cu. ft/ft	cu. ft/ft	feet
Recharger® 902HD Chamber	English	48	5.750	78	9	7.25	17.31	27.061	3.667
	Metric	1219	1.753	1981	229	2.21	1.608	2.514	1.119
Recharger® 902HD End Cap	English	48.5	5.750	78	9	7.25	5.509	19.980	0.501
	Metric	1232	1.753	1981	229	2.21	0.512	1.856	0.153
HVLV™ FC-48 Feed Connectors	English	12	n/a	16	n/a	n/a	0.913	n/a	0.750
	Metric	305	n/a	406	n/a	n/a	0.085	n/a	0.229

Storage Provided within CULTEC Recharger 902HD Stormwater Chamber, End Caps and HVLV FC-48 Feed Connector Internal Manifold System - not including stone

Number of Recharger 902HD chambers by design	=	52 pcs	
52 pcs x 3.667	=	190.67 feet	58.12 m
Number of Recharger 902HD end caps	=	8 pcs	
8 pcs x 0.501	=	4.01 feet	1.22 m
Number of HVLV FC-48 Feed Connectors	=	2 pcs	
2 pcs x 0.750	=	1.50 feet	0.46 m
Total footage of Recharger 902HD chambers	=	190.67 feet	58.12 m
Total footage of Recharger 902HD end caps	=	4.01 feet	
Total footage of HVLV FC-48 Feed Connectors	=	1.50 feet	0.46 m
Storage provided within Recharger 902HD chambers	=	3300.47 CF	93.47 m ³
Storage provided within Recharger 902HD end caps	=	22.08 CF	0.63 m ³
Storage provided within HVLV FC-48 Feed Connectors	=	1.37 CF	0.04 m ³
Total Storage within Recharger 902HD chambers and feed connectors	=	3323.92 CF	94.13 m ³

Storage Provided within Entire CULTEC Stormwater System - including stone

Bed width	30.25 feet	9.22 m
Bed length	50.67 feet	15.44 m
Bed Depth	5.75 feet	1.75 m
Total Area	1532.74 sq. ft.	142.39 m ²
Volume of Effective Excavation (not including additional cover)	8813.26 CF	249.59 m ³
Perimeter of Bed	161.84 feet	49.33 m
Total Storage within chambers, end caps and feed connectors	3323.92 CF	94.13 m ³
Total Stone Required	5489.34 CF	155.46 m ³
	203 CY	
	285 tons	
Storage provided within stone	2195.73 CF	62.18 m ³
Total Storage within CULTEC Stormwater System	=	5520 CF 156 m ³

Req. storage attained.

CULTEC MATERIALS LIST

Model	Model #	Quantity	Unit of Measure	Quantity	Unit of Measure
Recharger 902HD Heavy Duty Chamber	902HD	52	pcs		
Recharger 902HD End Cap	902HD EC	8	pcs		
HVLV FC-48 Feed Connectors	FC-48	2	pcs		
CULTEC No. 410 Non-Woven Geotextile	NWIG410	626.03	Sq. Yards	523	m2
CULTEC No. 4800 Woven Geotextile 7.5' x 100' (2.29 m x 30.48 m)	75WG4800	173	feet	53	m
CULTEC Inspection Port Kit	INSP KIT 126	1	pcs		
Total Stone		203	cubic yards	155	cubic meters

DISCLAIMER: This is a value-engineered project based on a competitor's design.

The following inputs and calculations are based upon limited design information provided to CULTEC by a third-party. An engineer should review the inputs to confirm accuracy of the assumptions.

CULTEC STORMWATER CHAMBER

PROJECT NO: 20-3857.00

DESIGNED BY: GCH

SCALE: N.T.S.

DATE: 9/17/2020

CHECKED BY: DG

SHEET NO: 3 OF 5

AUTOMATED EXPRESS CARWASH

3100 E. FLORENCE AVE.

HUNTINGTON PARK, CA

SYSTEM CALCULATION SHEET

CULTEC, Inc.

Subsurface Stormwater Management Systems

P.O. Box 280

PH: (203) 775-4416


878 Federal Road

Brookfield, CT 06804


www.cultec.com

tech@cultec.com

FX: (203) 775-1462

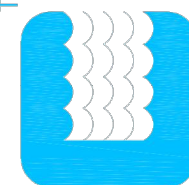

Mar-08-2022

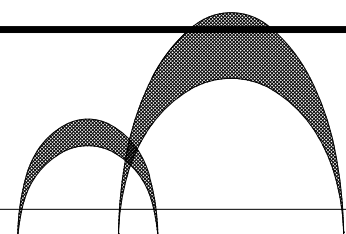

CULTEC RECHARGER® 902HD SPECIFICATIONS
GENERAL
CULTEC RECHARGER® 902HD CHAMBERS ARE DESIGNED FOR UNDERGROUND STORMWATER MANAGEMENT. THE CHAMBERS MAY BE USED FOR RETENTION, RECHARGING, DETENTION OR CONTROLLING THE FLOW OF ON-SITE STORMWATER RUNOFF.

CHAMBER PARAMETERS

- THE CHAMBERS SHALL BE MANUFACTURED IN THE U.S.A. OR CANADA BY CULTEC, INC. OF BROOKFIELD, CT (CULTEC.COM, 203-775-4416).
- THE CHAMBERS SHALL BE DESIGNED AND TESTED IN ACCORDANCE WITH ASTM F2787 "STANDARD PRACTICE FOR STRUCTURAL DESIGN OF THERMOPLASTIC CORRUGATED WALL STORMWATER COLLECTION CHAMBERS". THE LOAD CONFIGURATION SHALL INCLUDE:
 - INSTANTANEOUS AASHTO DESIGN TRUCK LIVE LOAD AT MINIMUM COVER.
 - MAXIMUM PERMANENT (50-YEAR) COVER LOAD.
 - WEEK PARKED AASHTO DESIGN TRUCK LOAD.
- THE CHAMBERS SHALL MEET THE REQUIREMENTS OF ASTM F3430-20 "STANDARD SPECIFICATION FOR CELLULAR POLYPROPYLENE (PP) CORRUGATED WALL STORMWATER COLLECTION CHAMBERS".
- THE INSTALLED CHAMBER SYSTEM SHALL PROVIDE RESISTANCE TO THE LOADS AND LOAD FACTORS AS DEFINED IN THE AASHTO LRFD BRIDGE DESIGN SPECIFICATIONS SECTION 12.12, WHEN INSTALLED ACCORDING TO CULTEC'S RECOMMENDED INSTALLATION INSTRUCTIONS. THE STRUCTURAL DESIGN OF THE CHAMBERS SHALL INCLUDE THE FOLLOWING:
 - THE CREEP MODULUS SHALL BE 50-YEAR AS SPECIFIED IN ASTM F3430.
 - THE MINIMUM SAFETY FACTOR FOR LIVE LOADS SHALL BE 1.75.
 - THE MINIMUM SAFETY FACTOR FOR DEAD LOADS SHALL BE 1.95.
- THE CHAMBER SHALL BE STRUCTURAL FOAM INJECTION MOLDED OF BLUE VIRGIN HIGH MOLECULAR WEIGHT IMPACT-MODIFIED POLYPROPYLENE.
- THE CHAMBER SHALL BE ARCHED IN SHAPE.
- THE CHAMBER SHALL BE OPEN-BOTTOMED.
- THE CHAMBER SHALL BE JOINED USING AN INTERLOCKING OVERLAPPING RIB METHOD. CONNECTIONS MUST BE FULLY SHOULDERED OVERLAPPING RIBS, HAVING NO SEPARATE COUPLINGS.
- THE NOMINAL CHAMBER DIMENSIONS OF THE CULTEC RECHARGER® 902HD SHALL BE 48 INCHES (1219 MM) TALL, 78 INCHES (1981 MM) WIDE AND 4.25 FEET (1.30 M) LONG. THE INSTALLED LENGTH OF A JOINED RECHARGER 902HD SHALL BE 3.67 FEET (1.12 M).
- MULTIPLE CHAMBERS MAY BE CONNECTED TO FORM DIFFERENT LENGTH ROWS. EACH ROW SHALL BEGIN AND END WITH A SEPARATELY FORMED CULTEC RECHARGER® 902HD END CAP. MAXIMUM INLET OPENING ON THE END CAP IS 30 INCHES (762 MM) HDPE OR 36 INCHES (914 MM) PVC.
- THE CHAMBER SHALL HAVE TWO SIDE PORTALS TO ACCEPT CULTEC HVLV® FC-48 FEED CONNECTORS TO CREATE AN INTERNAL MANIFOLD. MAXIMUM ALLOWABLE PIPE SIZE IN THE SIDE PORTAL IS 16 INCHES (254 MM) HDPE AND 12 INCHES (305 MM) PVC.
- THE NOMINAL CHAMBER DIMENSIONS OF THE CULTEC HVLV® FC-48 FEED CONNECTOR SHALL BE 12 INCHES (305 MM) TALL, 16 INCHES (406 MM) WIDE AND 49 INCHES (1245 MM) LONG.
- THE NOMINAL STORAGE VOLUME OF THE RECHARGER 902HD CHAMBER SHALL BE 17.33 FT³ (0.51 M³) / UNIT - WITHOUT STONE. THE NOMINAL STORAGE VOLUME OF A JOINED RECHARGER 902HD SHALL BE 63.47 FT³ / UNIT (1.80 M³ / UNIT) - WITHOUT STONE.
- THE NOMINAL STORAGE VOLUME OF THE HVLV® FC-48 FEED CONNECTOR SHALL BE 0.913 FT³ (0.025 M³) / UNIT - WITHOUT STONE.
- THE RECHARGER 902HD CHAMBER SHALL HAVE 4 CORRUGATIONS.
- THE CHAMBER SHALL BE CAPABLE OF ACCEPTING A 6 INCH (152 MM) INSPECTION PORT OPENING AT THE TOP CENTER OF EACH CHAMBER, CENTERED ON THE CORRUGATION CREST.
- THE CHAMBER SHALL BE MANUFACTURED IN A FACILITY EMPLOYING CULTEC'S QUALITY CONTROL AND ASSURANCE PROCEDURES.
- MAXIMUM ALLOWABLE COVER OVER THE TOP OF THE CHAMBER SHALL BE 8.3 FEET (2.53 M).

END CAP PARAMETERS

- THE CULTEC RECHARGER® 902HD END CAP (REFERRED TO AS "END CAP") SHALL BE MANUFACTURED IN THE U.S.A. BY CULTEC, INC. OF BROOKFIELD, CT (CULTEC.COM, 203-775-4416).
- THE END CAP SHALL BE TWIN-SHEET THERMOFORMED OF VIRGIN HIGH MOLECULAR WEIGHT POLYETHYLENE.
- THE END CAP SHALL BE JOINED AT THE BEGINNING AND END OF EACH ROW OF CHAMBERS USING AN INTERLOCKING OVERLAPPING RIB METHOD. CONNECTIONS MUST BE FULLY SHOULDERED OVERLAPPING RIBS, HAVING NO SEPARATE COUPLINGS.
- THE NOMINAL DIMENSIONS OF THE END CAP SHALL BE 48 INCHES (1219 MM) TALL, 78 INCHES (1981 MM) WIDE AND 9.7 INCHES (246 MM) LONG. WHEN JOINED WITH A RECHARGER 902HD CHAMBER, THE INSTALLED LENGTH OF THE END CAP SHALL BE 6.2 INCHES (157 MM).
- THE NOMINAL STORAGE VOLUME OF THE END CAP SHALL BE 5.34 FT³ (0.50 M³) / UNIT - WITHOUT STONE. THE NOMINAL STORAGE VOLUME OF AN INTERLOCKED END CAP SHALL BE 2.76 FT³ / UNIT (0.08 M³ / UNIT) - WITHOUT STONE.
- MAXIMUM INLET OPENING ON THE END CAP IS 30 INCHES (762 MM) HDPE OR 36 INCHES (914 MM) PVC.
- THE END CAP SHALL PROVIDE RESISTANCE TO THE LOADS AND LOAD FACTORS AS DEFINED IN THE AASHTO LRFD BRIDGE DESIGN SPECIFICATIONS SECTION 12.12.

GENERAL NOTES

PIPE	A	B
6" (150 mm)	N/A	N/A
8" (200 mm)	N/A	N/A
10" (250 mm)	N/A	N/A
12" (300 mm)	29.50" (749 mm)	2.25" (57 mm)
15" (375 mm)	28.50" (723 mm)	2.25" (57 mm)
18" (450 mm)	23.50" (597 mm)	2.50" (64 mm)
24" (600 mm)	16.50" (420 mm)	3.00" (76 mm)

*THE TYPICAL INVERT TABLE ABOVE IS BASED ON THE INSIDE DIAMETER OF STANDARD CORRUGATED PLASTIC PIPE. THE HEAVY DUTY END CAP HAS PRE-MARKED TYPICAL LINES FOR PIPE DIAMETERS 12" (300mm), 15" (375mm), 18" (450mm) AND 24" (600mm).
CROWN OF THE PIPE MUST REMAIN A MINIMUM OF 4" (100mm) FROM THE EDGE OF THE HEAVY DUTY END CAP.

CULTEC RECHARGER 902HD TYPICAL PIPE INVERTS

CULTEC HVLV FC-48 FEED CONNECTOR PRODUCT SPECIFICATIONS

GENERAL

CULTEC HVLV FC-48 FEED CONNECTORS ARE DESIGNED TO CREATE AN INTERNAL MANIFOLD FOR CULTEC RECHARGER MODEL 902HD STORMWATER CHAMBERS.

FEED CONNECTOR PARAMETERS

- THE FEED CONNECTOR SHALL BE MANUFACTURED BY CULTEC, INC. OF BROOKFIELD, CT (203-775-4416 OR 1-800-428-5832).
- THE FEED CONNECTOR SHALL BE VACUUM THERMOFORMED OF BLACK HIGH MOLECULAR WEIGHT HIGH DENSITY POLYETHYLENE (HDPE).
- THE FEED CONNECTOR SHALL BE ARCHED IN SHAPE.
- THE FEED CONNECTOR SHALL BE OPEN-BOTTOMED.
- THE NOMINAL DIMENSIONS OF THE CULTEC HVLV FC-48 FEED CONNECTOR SHALL BE 12 INCHES (305 mm) TALL, 16 INCHES (406 mm) WIDE AND 49 INCHES (1245 mm) LONG.
- THE NOMINAL STORAGE VOLUME OF THE HVLV FC-48 FEED CONNECTOR SHALL BE 0.913 FT³ / UNIT (0.025 M³) / UNIT - WITHOUT STONE.
- THE HVLV FC-48 FEED CONNECTOR SHALL HAVE 4 CORRUGATIONS.
- THE HVLV FC-48 FEED CONNECTOR MUST BE FORMED AS A WHOLE UNIT HAVING TWO OPEN ENDS WALLS AND HAVING NO SEPARATE END PLATES OR SEPARATE END WALLS. THE UNIT SHALL FIT INTO THE SIDE PORTALS OF THE CULTEC RECHARGER STORMWATER CHAMBER AND ACT AS CROSS FEED CONNECTIONS CREATING AN INTERNAL MANIFOLD.
- THE FEED CONNECTOR SHALL BE DESIGNED TO WITHSTAND AASHTO HS-20 DEFINED LOADS WHEN INSTALLED ACCORDING TO CULTEC'S RECOMMENDED INSTALLATION INSTRUCTIONS.
- THE FEED CONNECTOR SHALL BE MANUFACTURED IN AN ISO 9001:2004 CERTIFIED FACILITY.

CULTEC NO. 410™ NON-WOVEN GEOTEXTILE

CULTEC NO. 410™ NON-WOVEN GEOTEXTILE MAY BE USED WITH CULTEC CONTACTOR® AND RECHARGER® STORMWATER INSTALLATIONS TO PROVIDE A BARRIER THAT PREVENTS SOIL INTRUSION INTO THE STONE.

GEOTEXTILE PARAMETERS


- THE GEOTEXTILE SHALL BE PROVIDED BY CULTEC, INC. OF BROOKFIELD, CT (203-775-4416 OR 1-800-428-5832).
- THE GEOTEXTILE SHALL BE BLACK IN APPEARANCE.
- THE GEOTEXTILE SHALL HAVE A TYPICAL WEIGHT OF 4.5 OZ/SY (142 G/M²).
- THE GEOTEXTILE SHALL HAVE A TENSILE STRENGTH VALUE OF 120 LBS (53 N) PER ASTM D4632 TESTING METHOD.
- THE GEOTEXTILE SHALL HAVE AN ELONGATION @ BREAK VALUE OF 50% PER ASTM D4632 TESTING METHOD.
- THE GEOTEXTILE SHALL HAVE A TULLEN BURST VALUE OF 225 PSI (1551 KPA) PER ASTM D3786 TESTING METHOD.
- THE GEOTEXTILE SHALL HAVE A PUNCTURE STRENGTH VALUE OF 65 LBS (289 N) PER ASTM D4533 TESTING METHOD.
- THE GEOTEXTILE SHALL HAVE A CBR PUNCTURE VALUE OF 340 LBS (1513 N) PER ASTM D6243 TESTING METHOD.
- THE GEOTEXTILE SHALL HAVE A TRAPEZOID TEAR VALUE OF 50 LBS (222 N) PER ASTM D4533 TESTING METHOD.
- THE GEOTEXTILE SHALL HAVE A ADS VALUE OF 70 U.S. SIEVE (0.212 MM) PER ASTM D4751 TESTING METHOD.
- THE GEOTEXTILE SHALL HAVE A PERMITTIVITY VALUE OF 1/7 SEC-1 PER ASTM D4491 TESTING METHOD.
- THE GEOTEXTILE SHALL HAVE A WATER FLOW RATE VALUE OF 135 GAL/MIN/SF (5316 L/H/M²) PER ASTM D4491 TESTING METHOD.
- THE GEOTEXTILE SHALL HAVE A UV STABILITY @ 500 HOURS VALUE OF 70% PER ASTM D4355 TESTING METHOD.

CULTEC NO. 4800™ WOVEN GEOTEXTILE


CULTEC NO. 4800™ WOVEN GEOTEXTILE IS DESIGNED AS A UNDERLAYMENT TO PREVENT SCOURING CAUSED BY WATER MOVEMENT WITHIN THE CULTEC CHAMBERS AND FEED CONNECTORS UTILIZING THE CULTEC MANIFOLD FEATURE. IT MAY ALSO BE USED AS A COMPONENT OF THE CULTEC SEPARATOR ROW TO ACT AS A BARRIER TO PREVENT SOIL/CONTAMINANT INTRUSION INTO THE STONE WHILE ALLOWING FOR MAINTENANCE.

GEOTEXTILE PARAMETERS

- THE GEOTEXTILE SHALL BE PROVIDED BY CULTEC, INC. OF BROOKFIELD, CT (203-775-4416 OR 1-800-428-5832).
- THE GEOTEXTILE SHALL BE BLACK IN APPEARANCE.
- THE GEOTEXTILE SHALL HAVE A TENSILE STRENGTH OF 550 X 550 LBS (2,448 X 2,448 N) PER ASTM D4632 TESTING METHOD.
- THE GEOTEXTILE SHALL HAVE AN ELONGATION @ BREAK RESISTANCE OF 20 X 25% PER ASTM D4632 TESTING METHOD.
- THE GEOTEXTILE SHALL HAVE A WIDE WIDTH TENSILE RESISTANCE OF 5,070 X 5,070 LBS/FT (74 X 74 KN/M) PER ASTM D4595 TESTING METHOD.
- THE GEOTEXTILE SHALL HAVE A WIDE WIDTH TENSILE RESISTANCE @ 2% STRAIN OF 960 X 1,096 LBS/FT (14 X 16 KN/M) PER ASTM D4595 TESTING METHOD.
- THE GEOTEXTILE SHALL HAVE A WIDE WIDTH TENSILE RESISTANCE @ 5% STRAIN OF 2,740 X 2,740 LBS/FT (40 X 40 KN/M) PER ASTM D4595 TESTING METHOD.
- THE GEOTEXTILE SHALL HAVE A WIDE WIDTH TENSILE RESISTANCE @ 10% STRAIN OF 4,800 X 4,800 LBS/FT (70 X 70 KN/M) PER ASTM D4595 TESTING METHOD.
- THE GEOTEXTILE SHALL HAVE A CBR PUNCTURE RESISTANCE OF 1,700 LBS (7,560 N) PER ASTM D6241 TESTING METHOD.
- THE GEOTEXTILE SHALL HAVE A TRAPEZOIDAL TEAR RESISTANCE OF 180 X 180 LBS (80 X 80 N) PER ASTM D4533 TESTING METHOD.
- THE GEOTEXTILE SHALL HAVE AN APPARENT OPENING SIZE OF 40 US STD. SIEVE (0.425 MM) PER ASTM D4751 TESTING METHOD.
- THE GEOTEXTILE SHALL HAVE A PERMITTIVITY RATING OF 0.15 SEC-1 PER ASTM D4491 TESTING METHOD.
- THE GEOTEXTILE SHALL HAVE A WATER FLOW RATING OF 11.5 GPM/FT² (470 LPM/M²) PER ASTM D4491 TESTING METHOD.
- THE GEOTEXTILE SHALL HAVE A UV RESISTANCE OF 80% @ 500 HRS. PER ASTM D4355 TESTING METHOD.

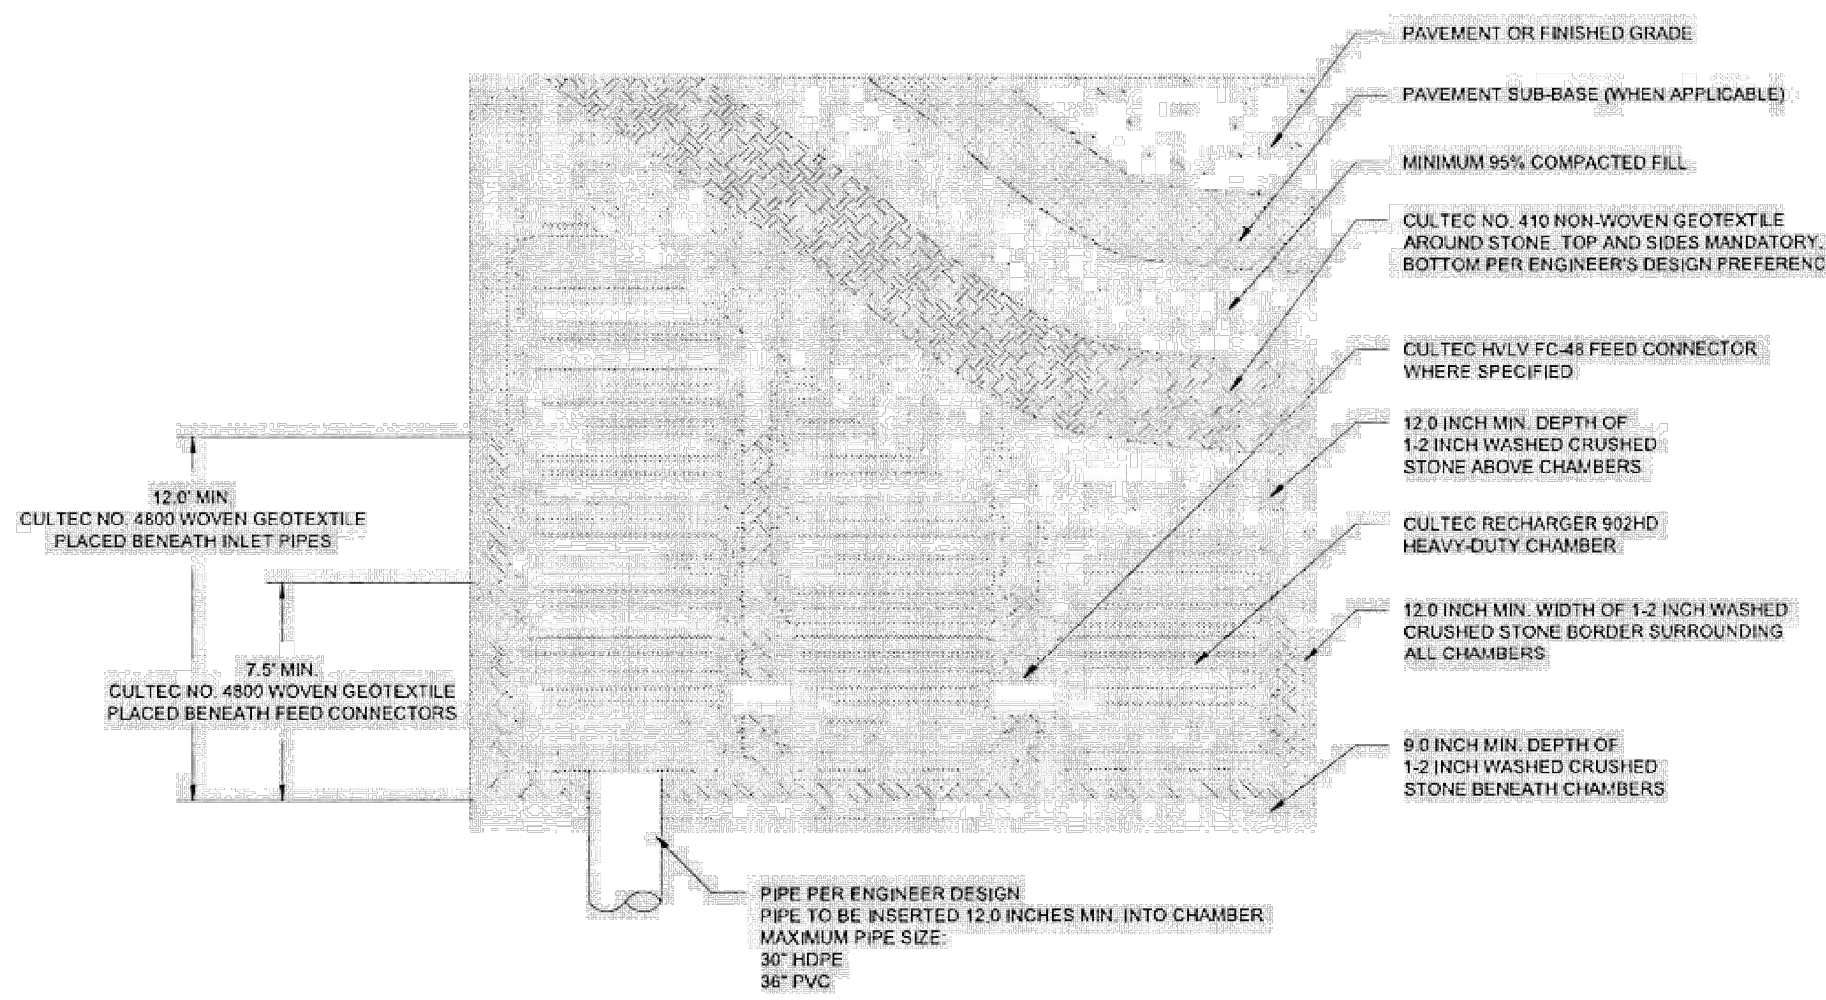


CULTEC RECHARGER 902HD HEAVY DUTY PLAN VIEW

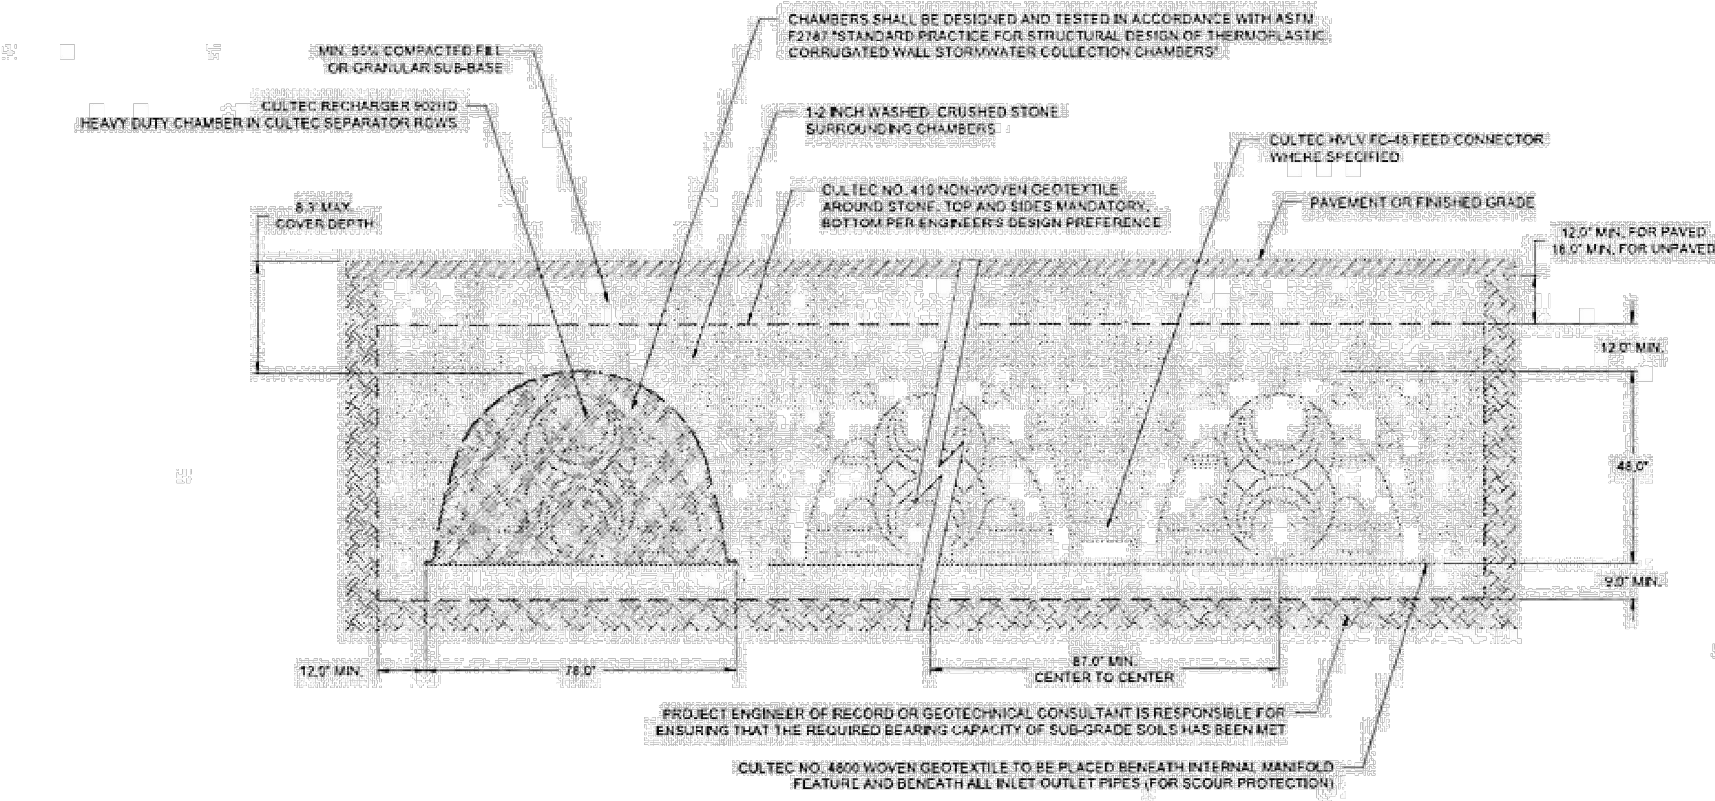

- NOTES:**
- THE CHAMBERS SHALL BE DESIGNED AND TESTED IN ACCORDANCE WITH ASTM F2787 "STANDARD PRACTICE FOR STRUCTURAL DESIGN OF THERMOPLASTIC CORRUGATED WALL STORMWATER COLLECTION CHAMBERS". THE LOAD CONFIGURATION SHALL INCLUDE:
 - INSTANTANEOUS AASHTO DESIGN TRUCK LIVE LOAD AT MINIMUM COVER.
 - MAXIMUM PERMANENT (50-YEAR) COVER LOAD.
 - WEEK PARKED AASHTO DESIGN TRUCK LOAD.
 - THE CHAMBERS SHALL MEET THE REQUIREMENTS OF ASTM F3430-20 "STANDARD SPECIFICATION FOR CELLULAR POLYPROPYLENE (PP) CORRUGATED WALL STORMWATER COLLECTION CHAMBERS".
 - THE INSTALLED CHAMBER SYSTEM SHALL PROVIDE RESISTANCE TO THE LOADS AND LOAD FACTORS AS DEFINED IN THE AASHTO LRFD BRIDGE DESIGN SPECIFICATIONS SECTION 12.12, WHEN INSTALLED ACCORDING TO CULTEC'S RECOMMENDED INSTALLATION INSTRUCTIONS. THE STRUCTURAL DESIGN OF THE CHAMBERS SHALL INCLUDE THE FOLLOWING:
 - THE CREEP MODULUS SHALL BE 50-YEAR AS SPECIFIED IN ASTM F3430.
 - THE MINIMUM SAFETY FACTOR FOR LIVE LOADS SHALL BE 1.75.
 - THE MINIMUM SAFETY FACTOR FOR DEAD LOADS SHALL BE 1.95.


CULTEC RECHARGER 902HD HEAVY DUTY CROSS SECTION

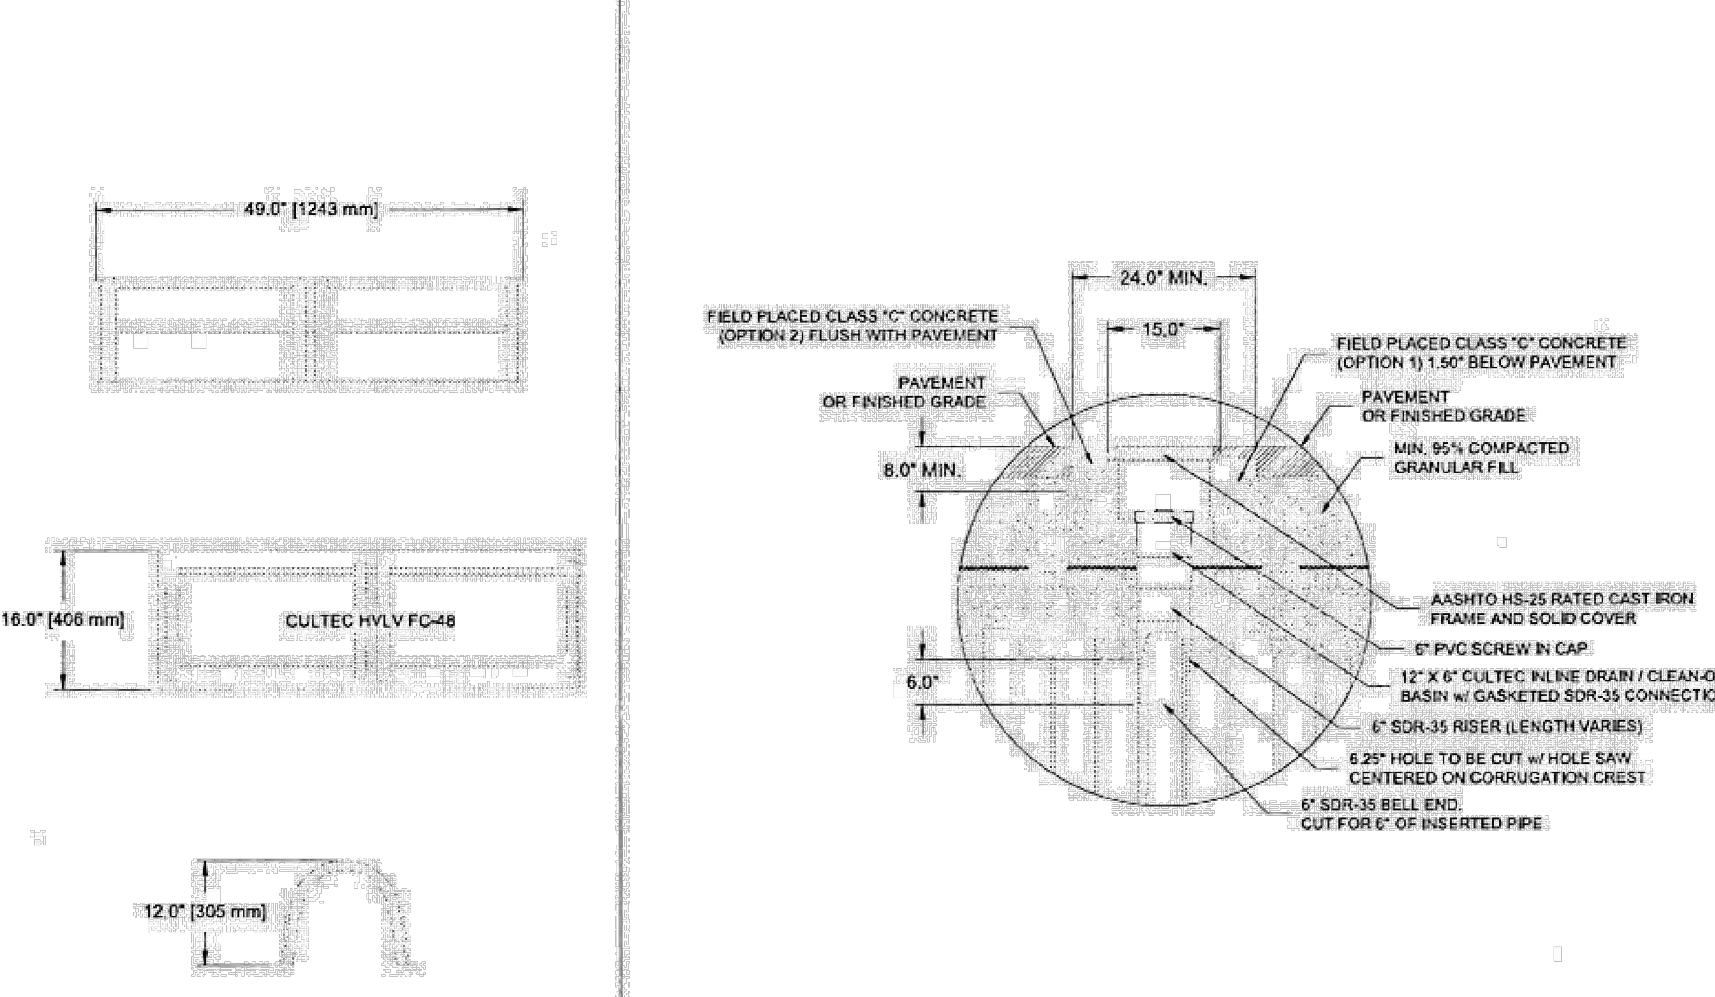


FEED CONNECTOR THREE VIEW

OPTIONAL CULTEC INSPECTION PORT - ZOOM DETAIL

CULTEC RECHARGER 902HD HEAVY DUTY THREE VIEW

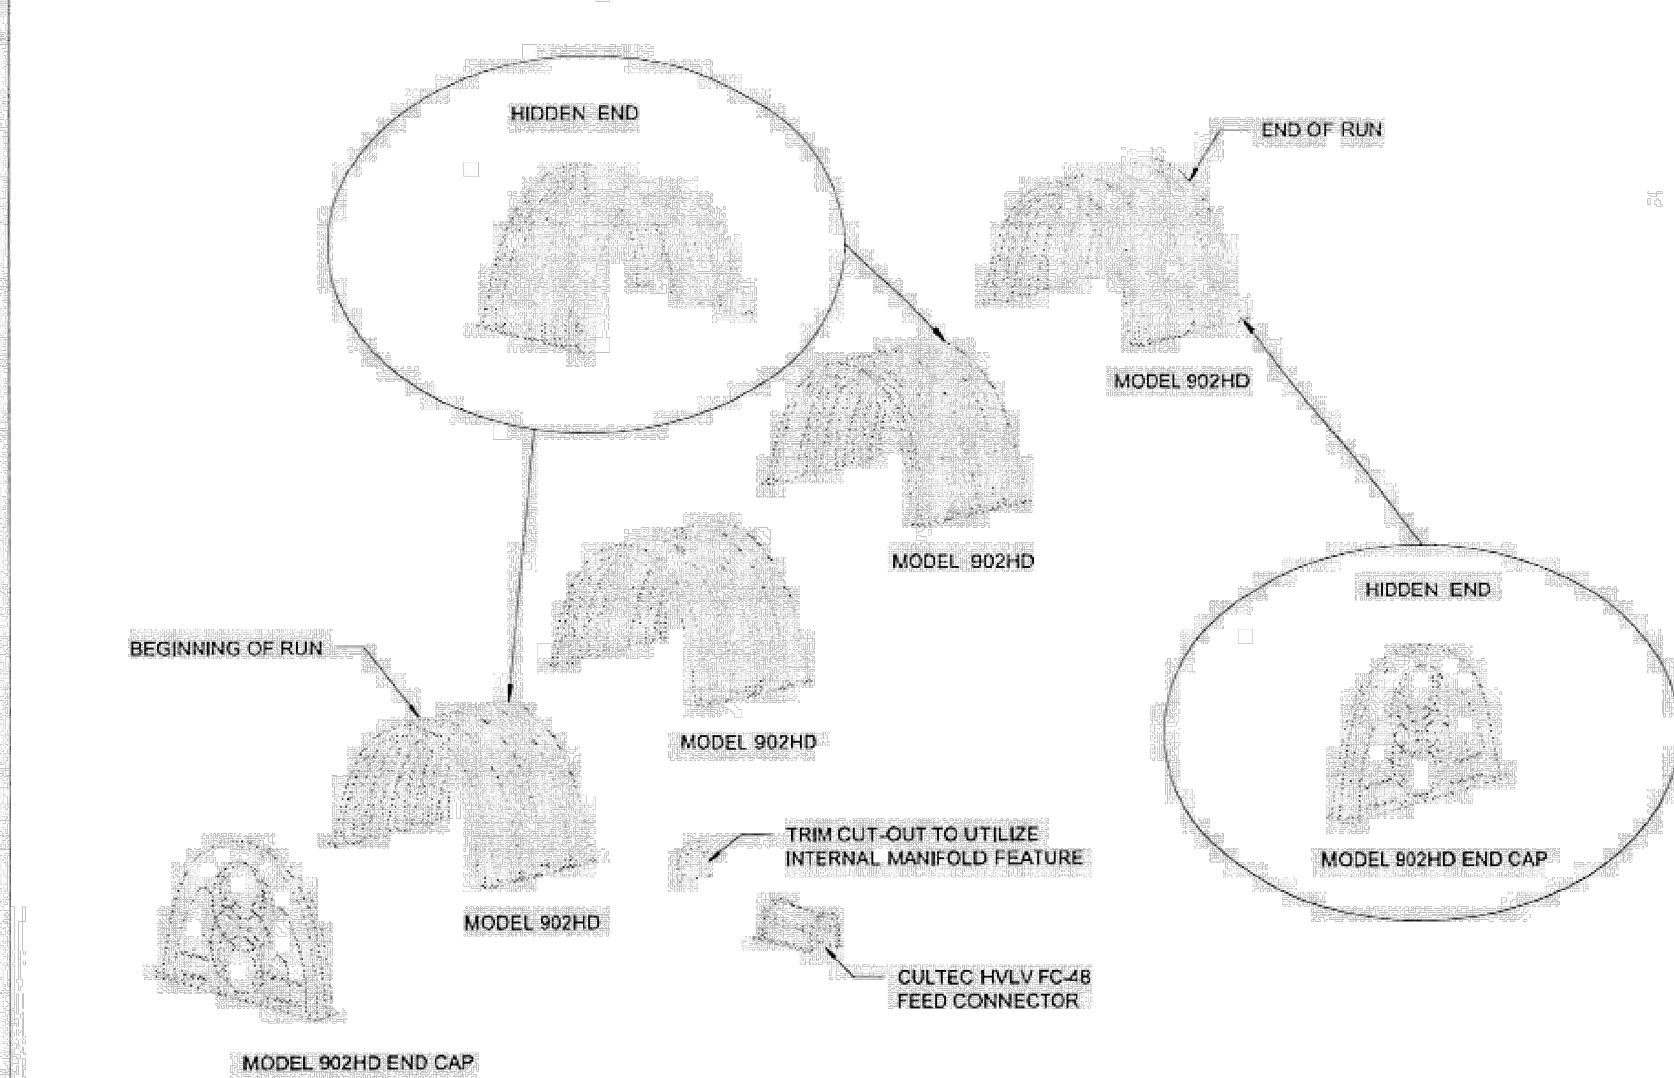

CULTEC RECHARGER 902HD HEAVY DUTY TYPICAL INTERLOCK

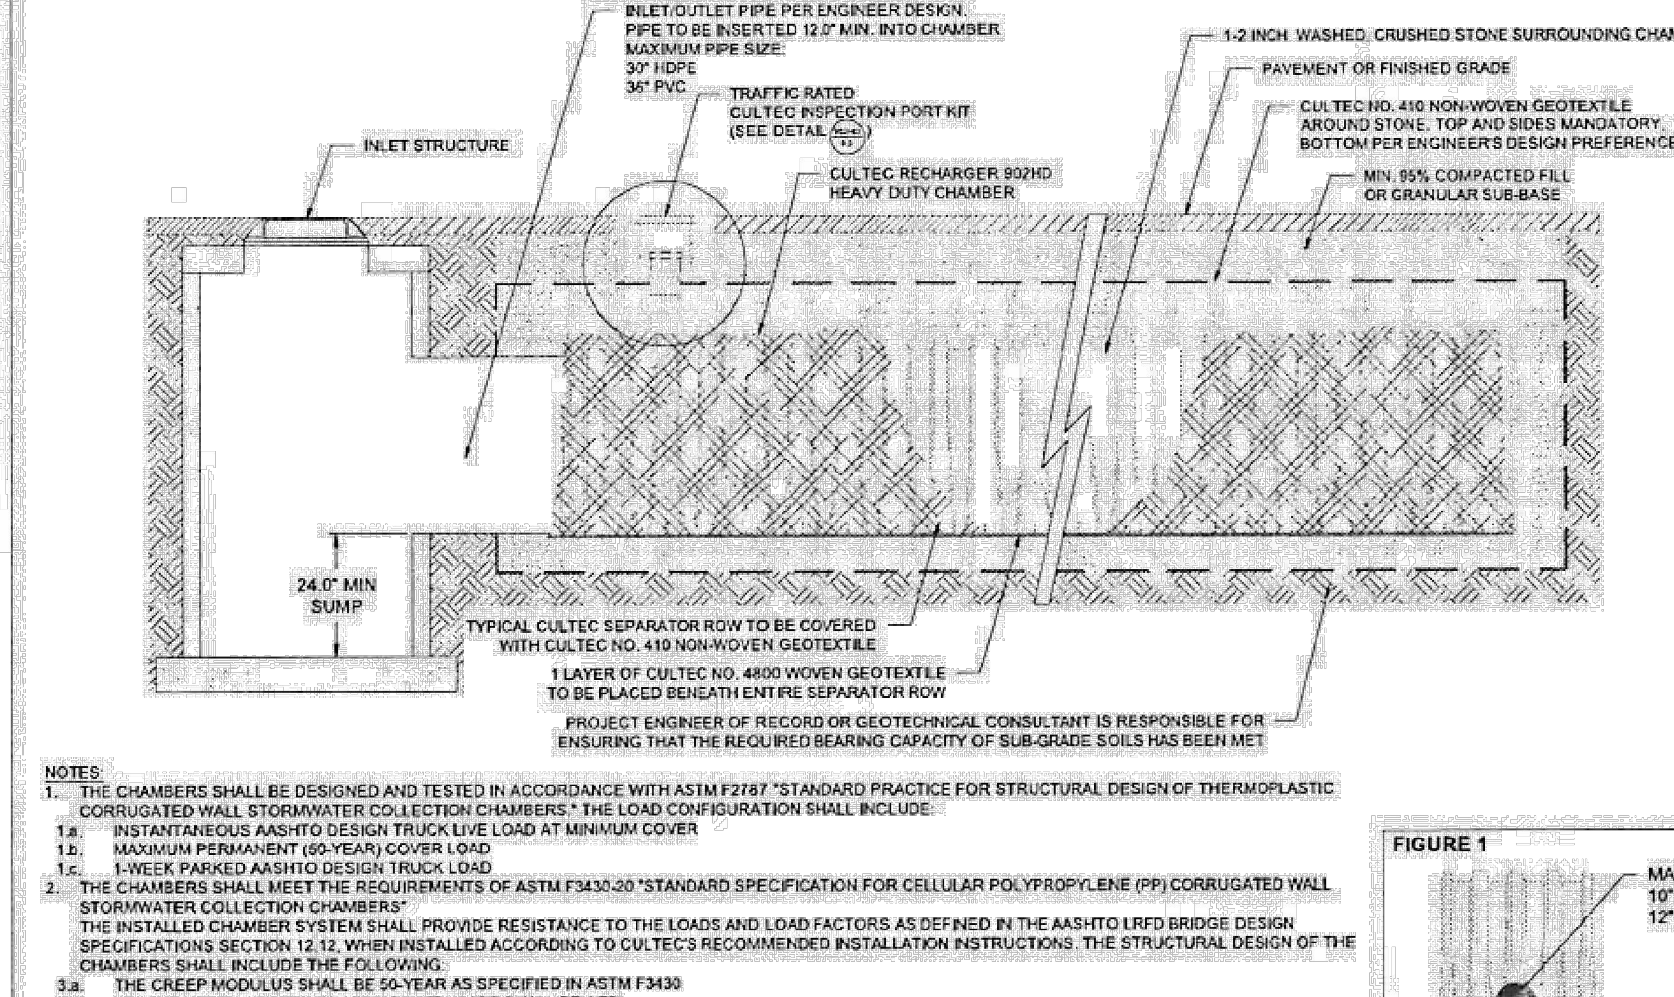


CULTEC SEPARATOR ROW - CULTEC INSPECTION PORT DETAIL (IF APPLICABLE)

AUTOMATED EXPRESS CARWASH

3100 E. FLORENCE AVE.
HUNTINGTON PARK, CA
902HD DETAIL SHEET

CULTEC, Inc.

Subsidiary Stormwater Management Systems
P.O. Box 280
878 Federal Road
Brookfield, CT 06804
www.cultec.com
tech@cultec.com

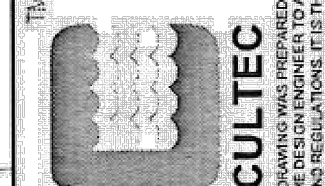

THESE DRAWINGS AS INSTRUMENT OF SERVICE ARE THE PROPERTY OF LEEDCO ENGINEERS, INC. AND SHALL NOT BE REPRODUCED WITHOUT THE CONSENT OF LEEDCO ENGINEERS, INC.




LEEDCO ENGINEERS, INC.
STRUCTURES • FOUNDATIONS
3380 FLAIR DRIVE, SUITE 225, EL MONTE, CA. 91731 (626) 234-2247

TITLE: NEW AUTOMATED EXPRESS CAR WASH
OWNER: MOOGUN INVESTMENT, LLC
JOB ADDRESS: 3100 E. FLORENCE AVE., HUNTINGTON PARK, CA. 90255

CULTEC SYSTEM DETAILS

APPROVED BY: C. D. LEE
DESIGNED BY: G.M.A.
JOB NO.: 8107
DATE: 03-08-2022

C-7

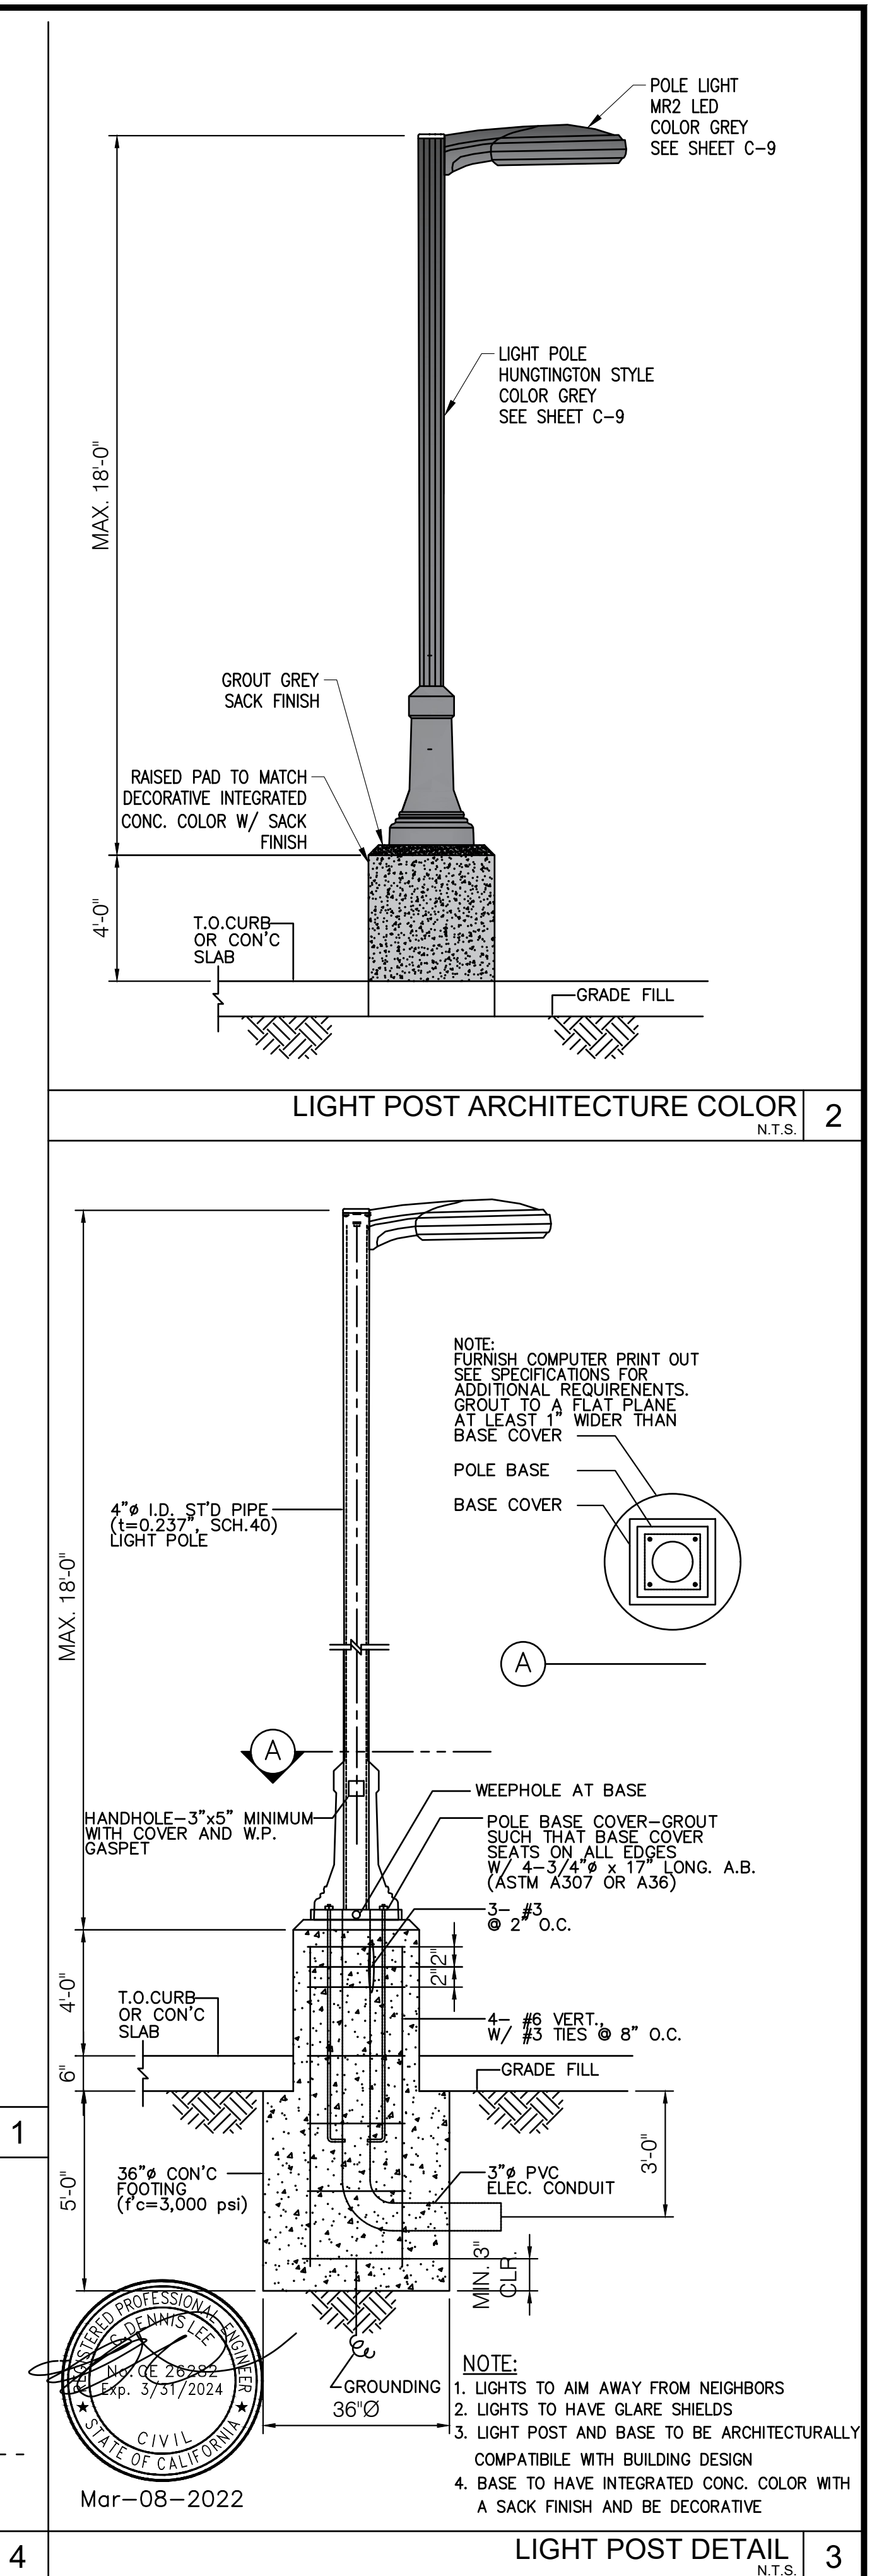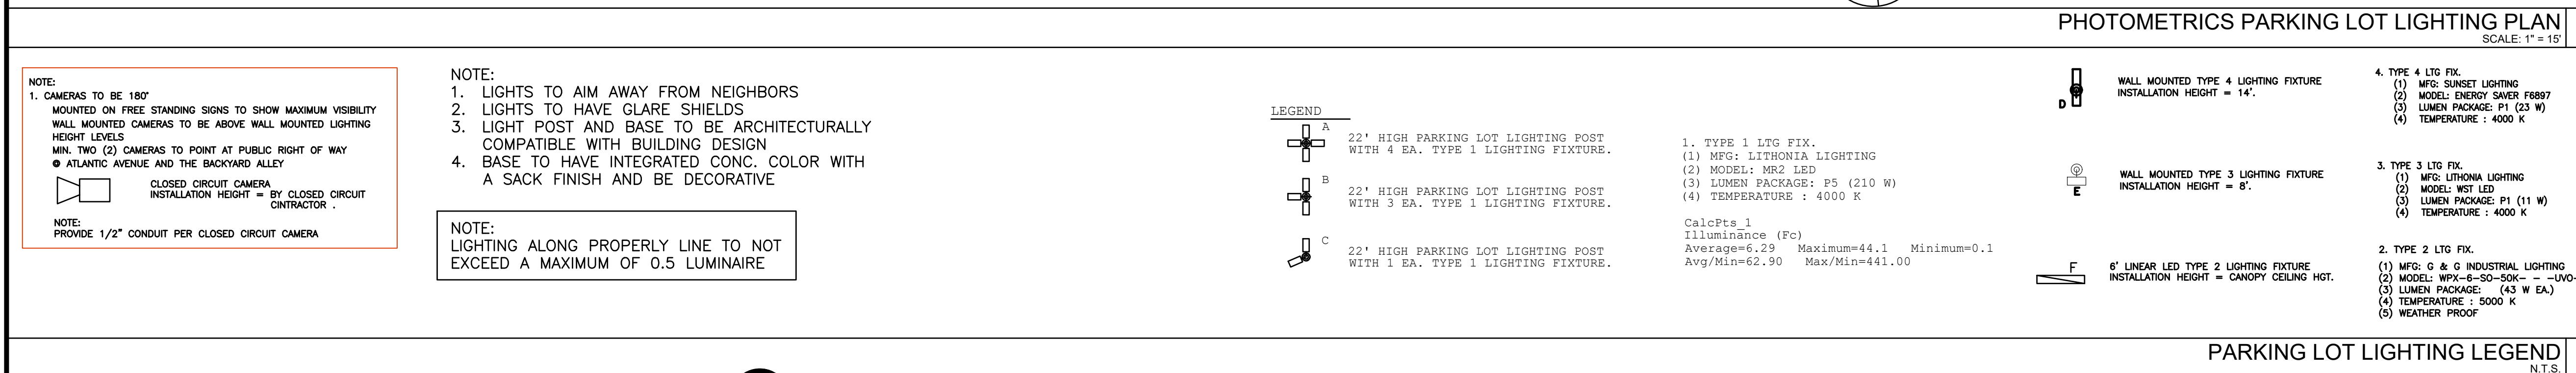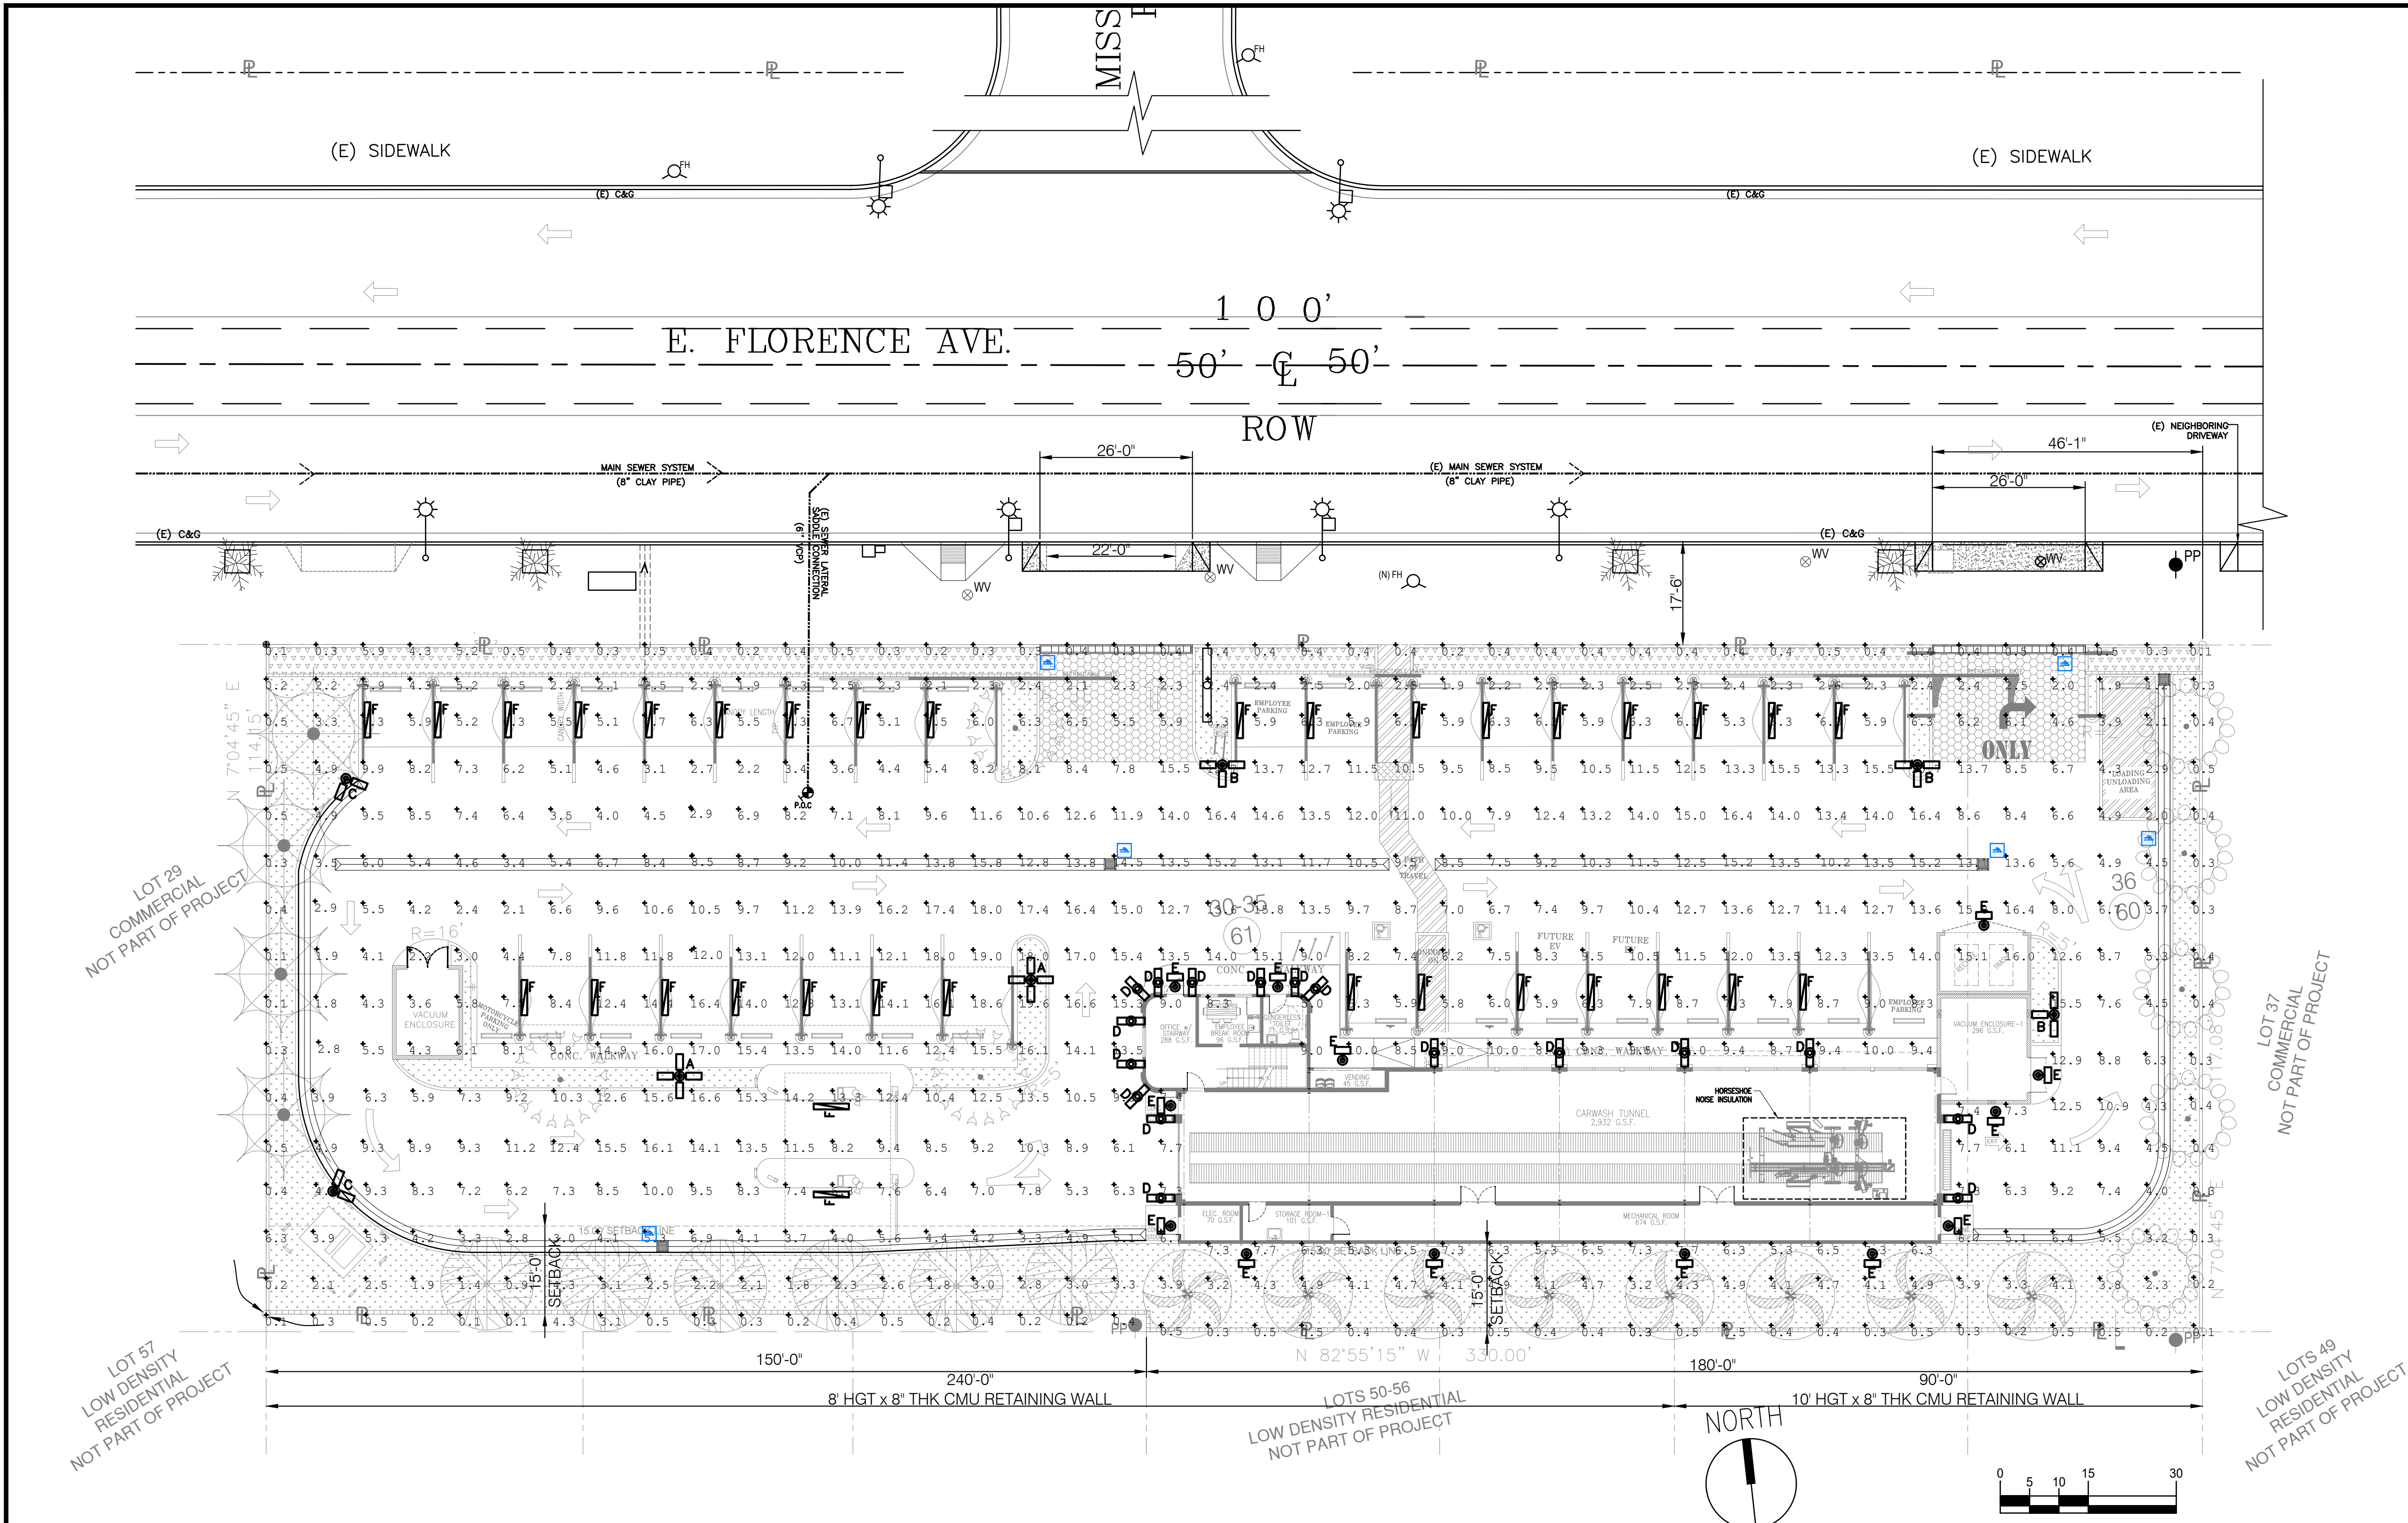



WST LED

Architectural Wall Scone

Catalog Number	
Finish	
Type	









PHOTOMETRIC WALL MOUNT TYPE 2 LIGHTING

E

P


Specifications Luminaire

Height:	8-1/2" (21.59 cm)	Width:	17" (43.18 cm)
Depth:	10.3/16" (25.7 cm)	Weight:	20 lbs (9.1 kg)



Optional Back Box (PBBW)

Height:	8.49" (21.56 cm)	Width:	17.01" (43.21 cm)
Depth:	1.70" (4.32 cm)		

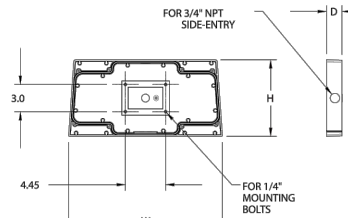

Optional Back Box (BBW)

Height:	4" (10.2 cm)	Width:	5-1/2" (14.0 cm)
Depth:	1-1/2" (3.8 cm)		



One Lithonia Way • Gorgens, Georgia 30012 • Phone: 800.279.8041 • www.lithonia.com

© 2011-2019 Acuity Brands Lighting, Inc. All rights reserved.

WSTLED Rev 06/20/18

Capable Luminaire

This item is an A+ capable luminaire, which has been designed and tested to provide consistent color appearance and system-level interoperability.

- All configurations of this luminaire meet the Acuity Brands' specification for chromatic consistency
- This luminaire is A+ Certified when ordered with DTL's controls marked by a **shaded background**. DTL DLI equipped luminaires meet the A+ specification for luminaire to photocontrol interoperability
- This luminaire is part of an A+ Certified solution for ROAM® or xPoint™ Wireless control networks, providing out-of-the-box control compatibility with simple commissioning, marked by a **shaded background** with drivers and control options marked by a **shaded background**

To learn more about A+, visit www.acuitybrands.com/aplus.

See ordering tree for details.

A+ Certified Solutions for ROAM require the order of one ROAM node per luminaire. Sold Separately: [Link to Roam Link to DTL DLI](#)

SunSet[®]
LIGHTING

TWO LIGHT SQUARE EXTERIOR
F6892 / ENERGY SAVER: F6897

**PHOTOMETRIC
TOWER ELEMENT/CARWASH FASCIA
WALL MOUNT**

PHOTOMETRIC DIAGRAM: The diagram shows a top-down view of the fixture with a beam spread of 15°. Below it, a side view shows the mounting height of 6'-1/8" and the fixture's extension from the wall.

3D RENDERING: A black, rectangular wall-mounted fixture with a small square extension on the side.

SPECIFICATIONS

GENERAL: • HEIGHT: 15" • WIDTH: 4-3/8" • EXTENSION: 6-1/8" • IN/OUT: OUTDOOR DAMP	ELECTRICAL: • F6892-31 / F6892-44 / F6892-58: 2 MEDIUM BASE 50 WATT OR 75 WATT MAX A19 LAMPS NOT INCLUDED 120 VOLTS • F6897-31 / F6897-44 / F6897-58: 2- 23 WATT GU-24 CFL	MOUNTING: • WALL FINISHES: • BLACK - 31 (BK) • OIL BRONZE - 44 (OB) • SILVER POWDER COAT - 58 (SPC)
--	---	---


ENERGY SAVER[™]

Please contact your representative for more color options.

luminaire

SUNSET LIGHTING • A DIVISION OF LUMINAIRE
P: 800-777-4440 | P: 800-888-7872 | E: INFO@SALES@LUMINAIRE.US.COM
1845 TURBINE AVE. LOS ANGELES, CA 90040 | WWW.LUMINAIRE.US.COM

[illegible]

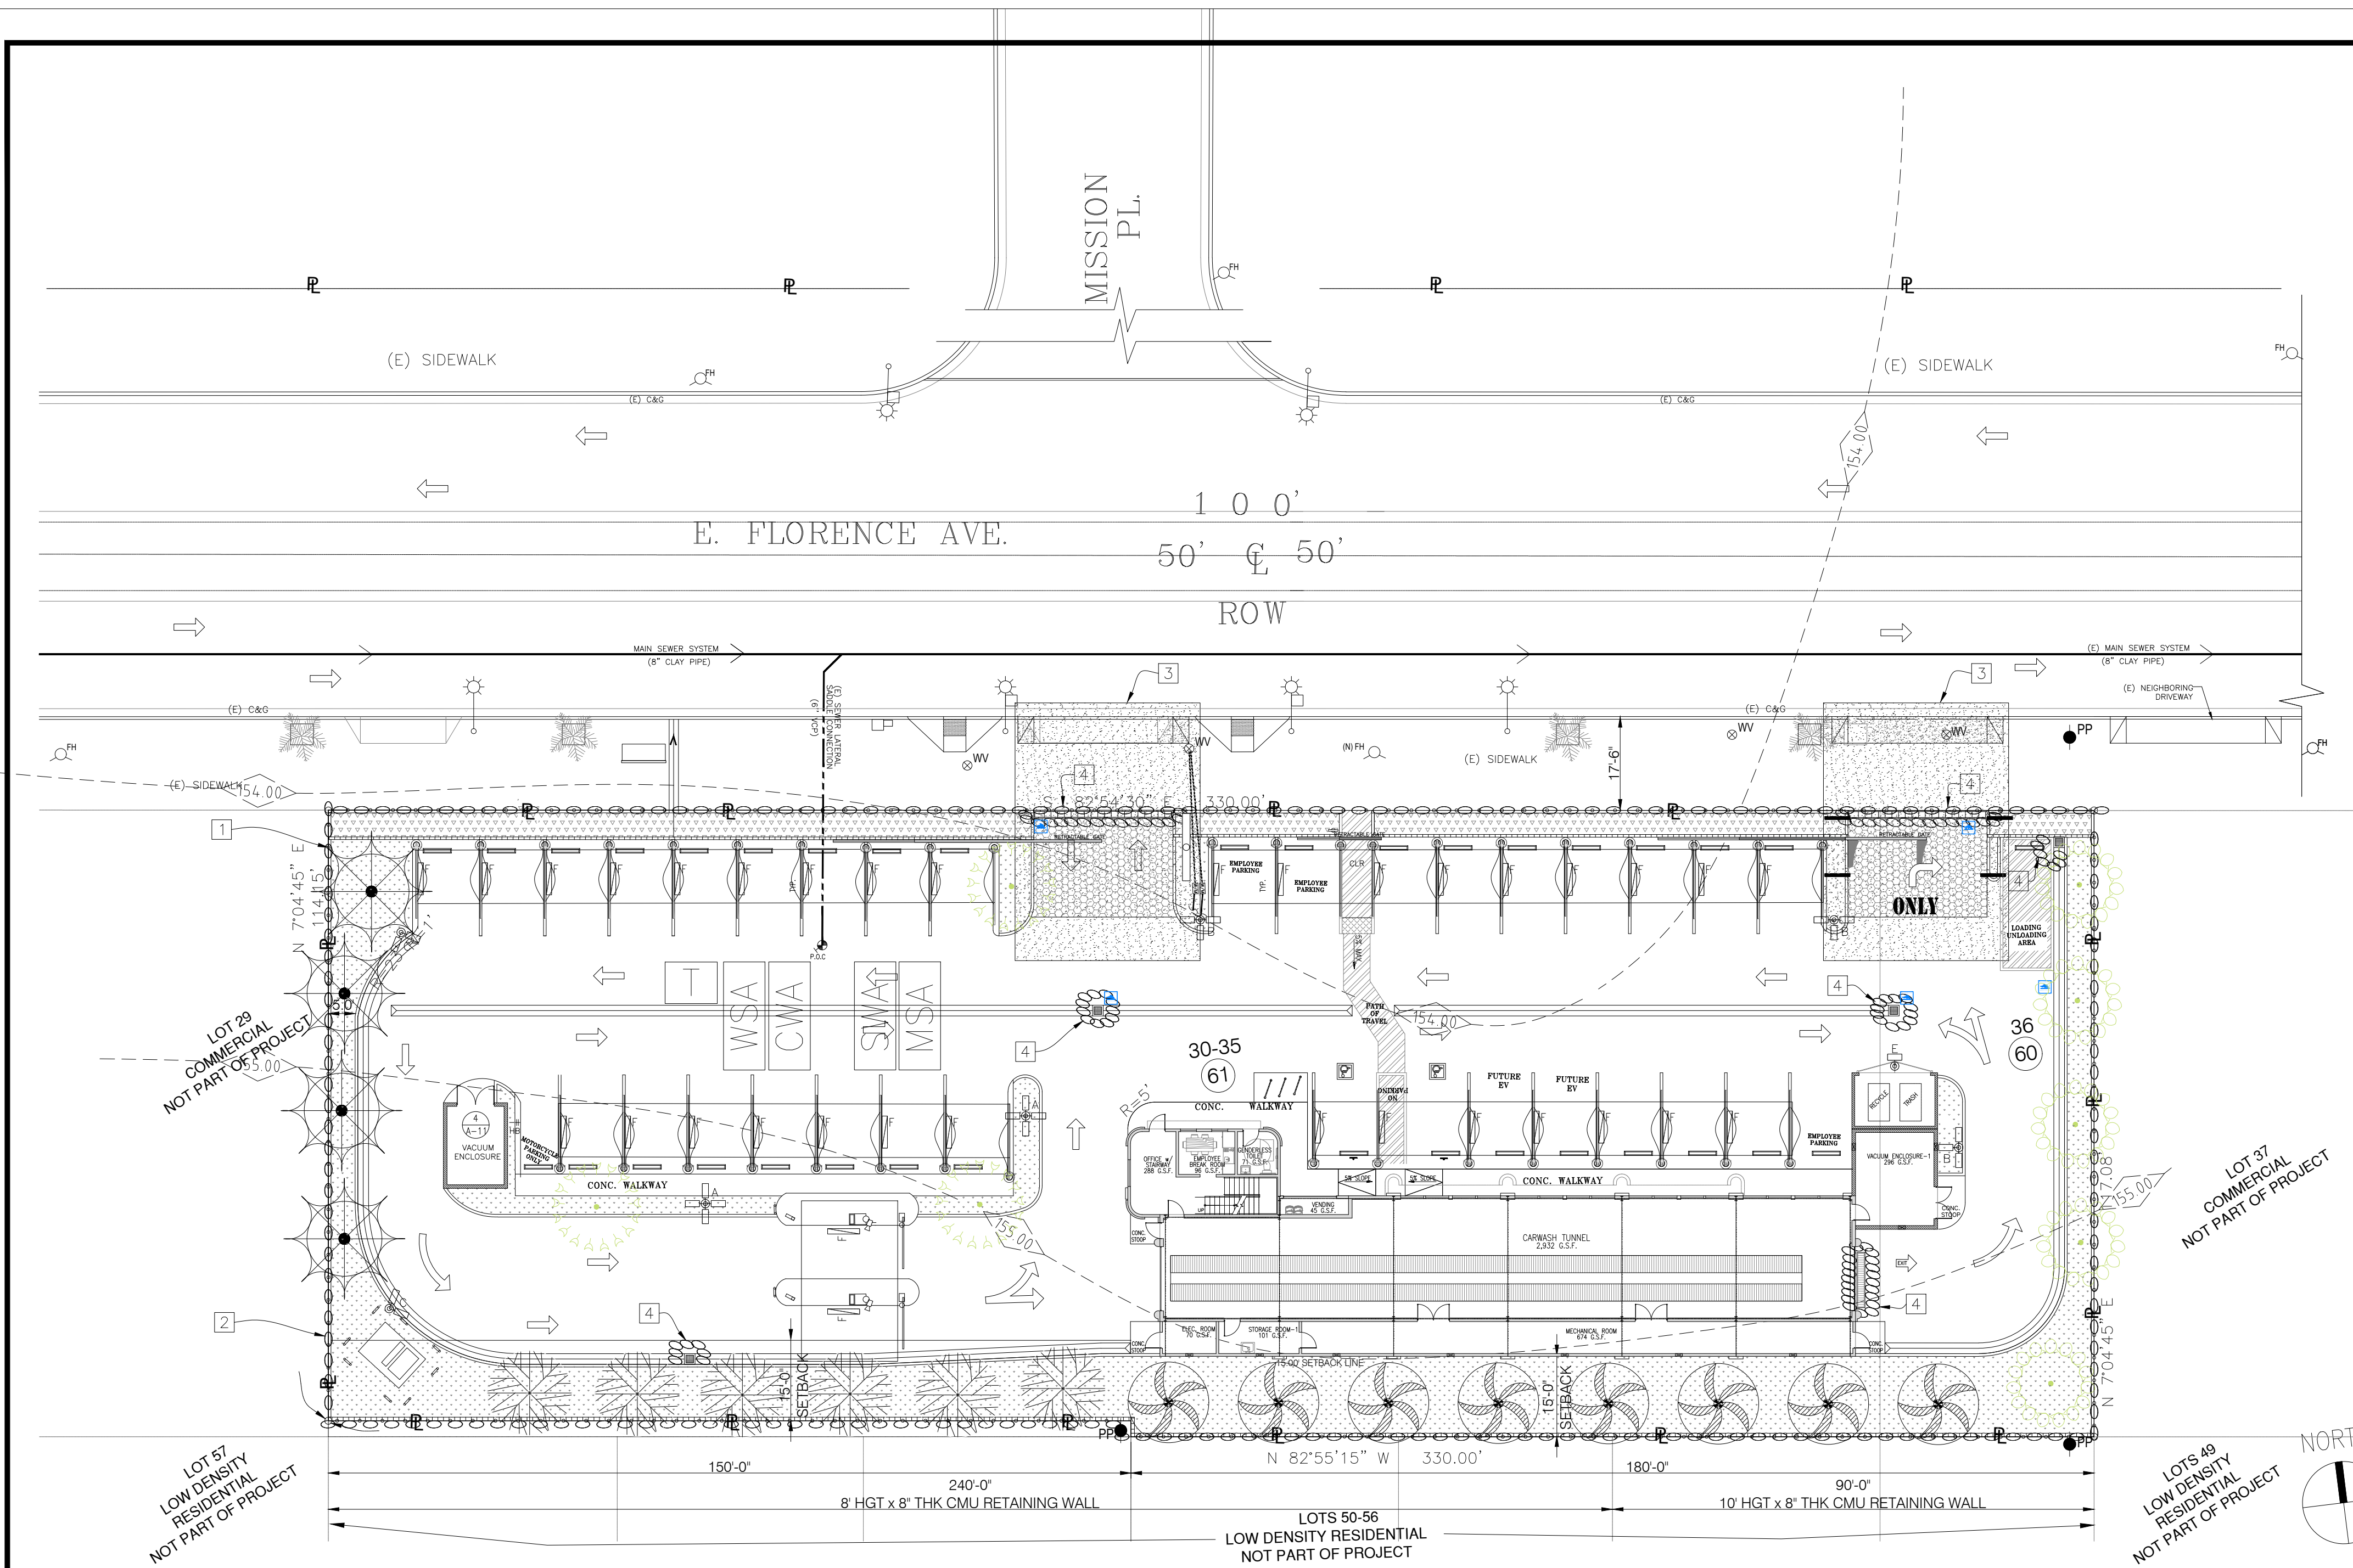

- LEGEND**
- EXISTING CONTOUR LINES
 - EXISTING CONTOUR LINE ELEVATION
 - PROPERTY LINE
 - TEMPORARY SILT FENCE
 - TEMPORARY SAND BAGS DURING CONSTRUCTION.
 - STABILIZED CONSTRUCTION ENTRANCE/EXIT (MIN. 30'WIDE X 50' LONG) GRAVEL OR CRUSHED STONE OVER EXISTING SURFACE (TEMPORARY DURING CONSTRUCTION)
 - MATERIAL DELIVERY & STORAGE AREA PER CONSTRUCTION SITE BMP WM-1
 - SOLID WASTE MANAGEMENT AREA PER CONSTRUCTION SITE BMP WM-5
 - CONCRETE WASTE MANAGEMENT AREA PER CONSTRUCTION SITE BMP WM-8
 - WASTE STORAGE AREA
 - TOILET
 - CATCH BASIN, 24"x24" U.N.O.
 - STORM DRAIN STENCIL
 - DRAINAGE DITCH AND GRATING
 - DIRECTION OF TRAFFIC FLOW
 - TRUE NORTH

- POST CONSTRUCTION BMPs**
- STORM DRAIN FACILITIES (PRIVATE MAINTAINED)
 - CONCRETE SWALE (PRIVATE MAINTAINED)
 - PARKING LOT CONCRETE PAVEMENT (PRIVATE MAINTAINED)
 - PERMANENT LANDSCAPING (PRIVATE MAINTAINED)
 - PUBLIC LANDSCAPE ON PROPERTY FRONTAGE (PRIVATE MAINTAINED)

EROSION CONTROL CONSTRUCTION NOTES



- INSTALL SILT FENCE PER DETAIL HEREON AROUND PROPERTY LINE
- INSTALL GRAVEL BAGS (3 HIGH) PER CASQA BMP SE-8
- INSTALL STABILIZED CONSTRUCTION ACCESS PER DETAIL HEREON
- INSTALL SUMP CATCH BASIN PROTECTION PER DETAIL HEREON

NOTES

- REFER TO HYDROLOGY STUDY FOR STORM FLOW CALCULATIONS.
- REFER TO EROSION CONTROL PLAN FOR APPLICABLE BMP's.
- ALL CONTRIBUTORY DRAINAGE CONVEYED AWAY FROM THE SITE IN A SAFE AND NON-DESTRUCTIVE MANNER TO A STORM DRAIN INLET AS SHOWN ON THE MAP.
- BUILDING WASH WATER, LOT IRRIGATION WATER, OR OTHER WATERS USED ON LOTS DURING CONSTRUCTION WILL INFILTRATE INTO EACH INDIVIDUAL LOT. ANY EXCESS WILL FLOW TO THE STREET AND INTO THE STORM DRAIN SYSTEM. THE CONTRACTOR SHALL USE APPLICABLE BMPs TO PREVENT SEDIMENT FROM ENTERING THE PUBLIC RIGHT-OF-WAY. ANY SEDIMENT DEPOSITED IN THE PUBLIC RIGHT-OF-WAY SHALL BE PROPERLY CLEANED AS SPECIFIED AS SOON AS POSSIBLE AFTER THE OCCURRENCE.
- THE CONTRACTOR SHALL PROVIDE STREET CLEANING/SWEEPING AS NEEDED TO KEEP THE PUBLIC RIGHT-OF-WAY FREE OF SEDIMENTS, TRASH, DEBRIS, AND OTHER FOREIGN MATERIAL.
- FLUSH WATER FROM WATERLINE CONSTRUCTION SHALL BE OUTLETTED SO AS NOT TO CAUSE EROSION, AND MAY FLOW TO THE PUBLIC STORM DRAIN SYSTEM.
- THERE ARE NO ANTICIPATED OR EXISTING SOURCES OF TOXIC MATERIALS


EROSION CONTROL PLAN
SCALE: 1" = 20'

1

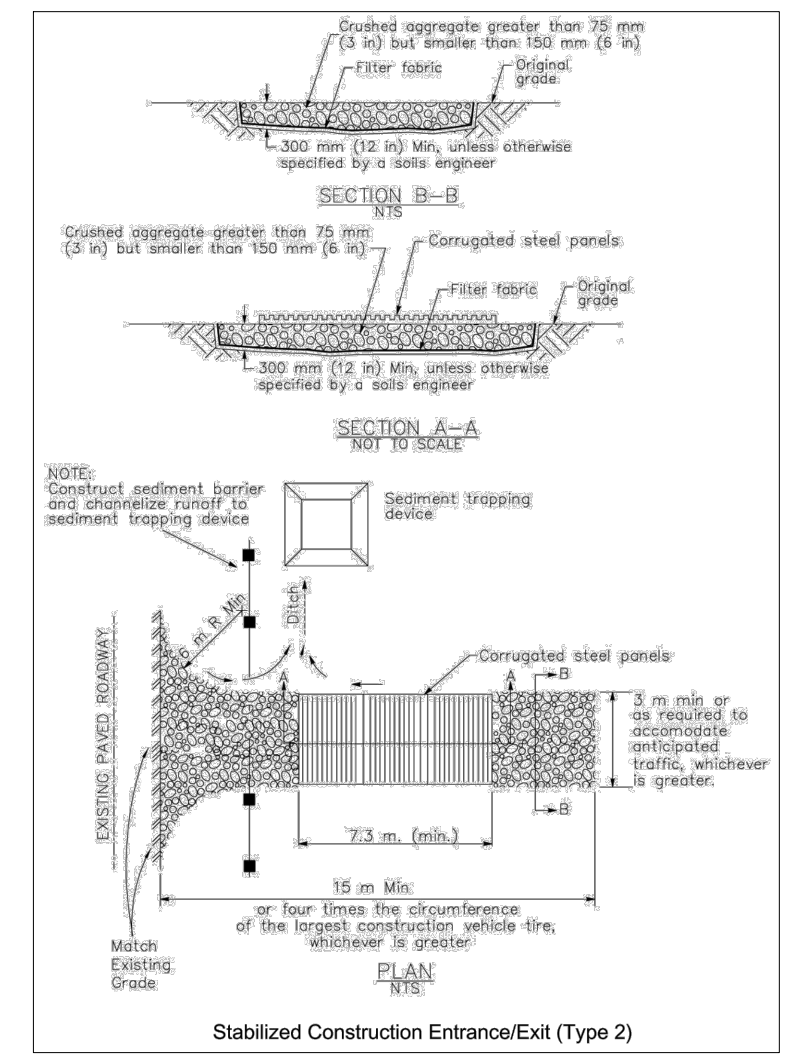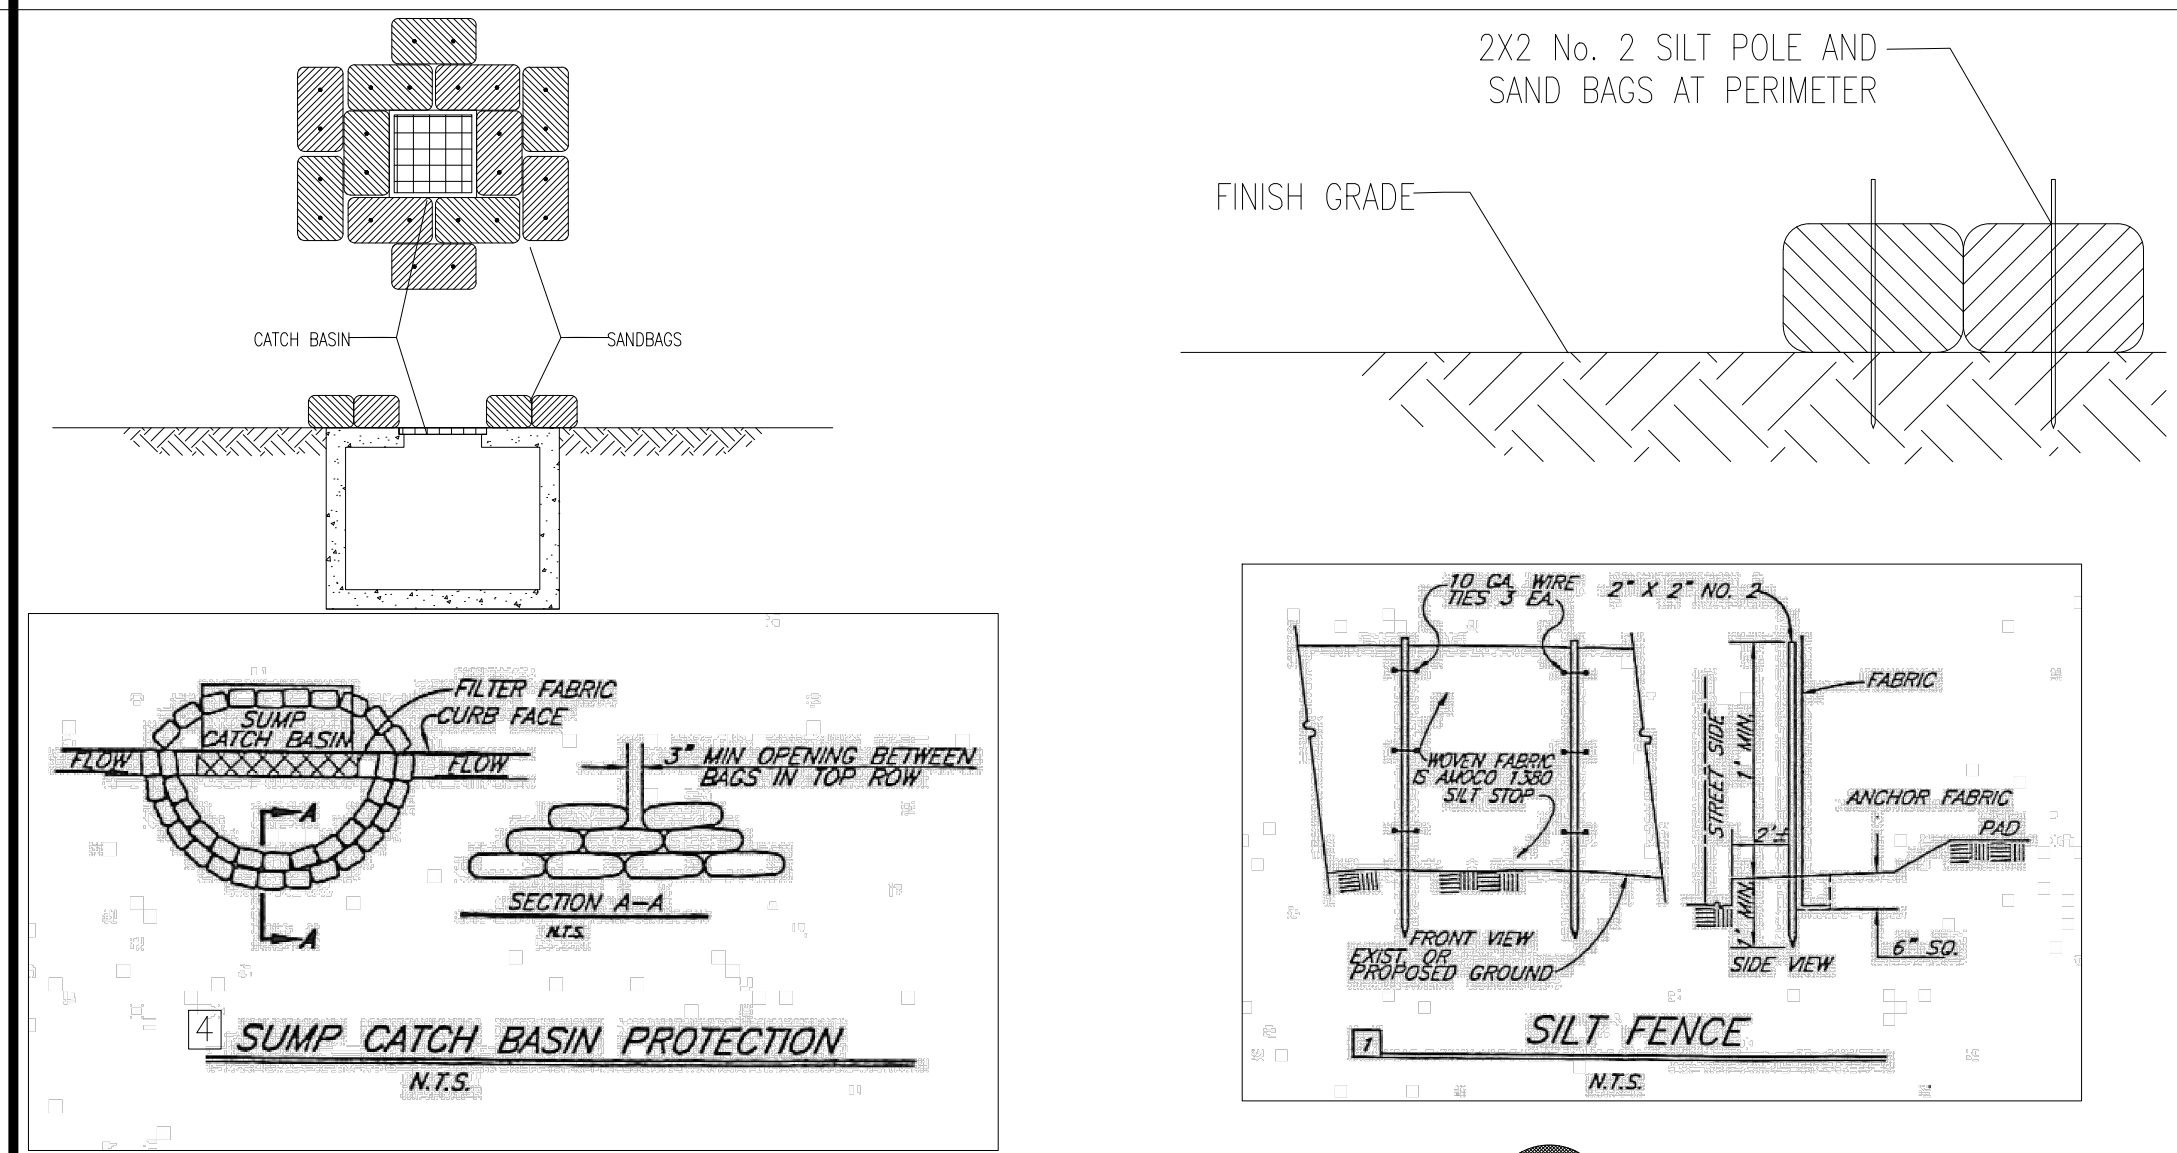


DATUM STATEMENT:
BASIS OF BEARING
THE BASIS OF BEARINGS FOR THIS SURVEY IS THE CENTERLINE OF FLORENCE AVENUE AS SHOWN ON TRACT NO. 5495, IN THE CITY OF HUNTINGTON PARK, COUNTY OF LOS ANGELES, STATE OF CALIFORNIA, AS PER MAP RECORDED IN BOOK 59, PAGES 58 AND 59 OF MAPS, IN THE OFFICE OF THE COUNTY RECORDER OF SAID COUNTY BEING SOUTH 82°53'20" EAST


BENCH MARK:
FND. DPW TAG N CB FLORENCE AVE 2FT E/O BCR @ NE COR ARBUTUS ST
BM NO. PY5959
ELEVATION 154.131
QUAD YR. 2013

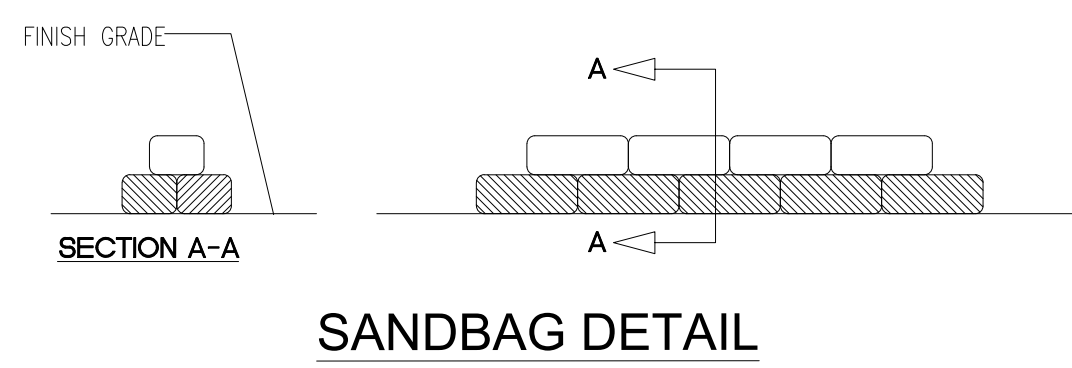

DIG ALERT:
DIAL TOLL FREE 811 AT LEAST TWO DAYS BEFORE YOU DIG
UNDERGROUND SERVICE ALERT OF SOUTHERN CALIFORNIA

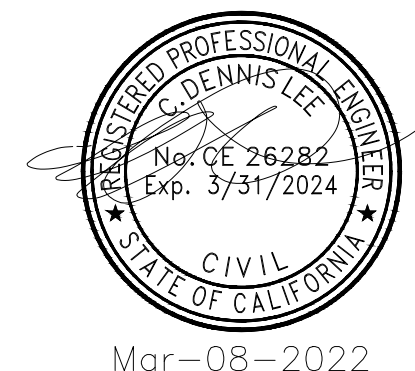

THESE DRAWINGS AS INSTRUMENT OF SERVICE ARE THE PROPERTY OF LEEDCO ENGINEERS, INC. AND SHALL NOT BE REPRODUCED WITHOUT THE CONSENT OF LEEDCO ENGINEERS, INC.

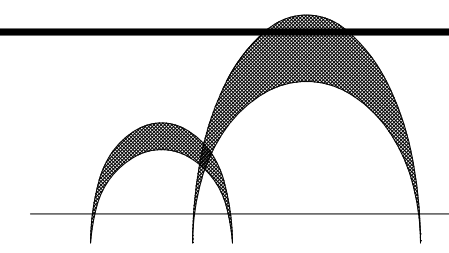

LEEDCO ENGINEERS, INC.
STRUCTURES · FOUNDATIONS
3380 FLAIR DRIVE, SUITE 225, EL MONTE, CA 91731 (626) 234-2247

TITLE: NEW AUTOMATED EXPRESS CAR WASH
OWNER: MOOGUN INVESTMENT, LLC
JOB ADDRESS: 3100 E. FLORENCE AVE., HUNTINGTON PARK, CA. 90255


EROSION CONTROL PLAN

APPROVED BY: C. D. LEE
JOB NO.: 8107
DATE: 03-08-2022
DRAWN BY: G.M.A.

C-10

Silt Fence

SE-1

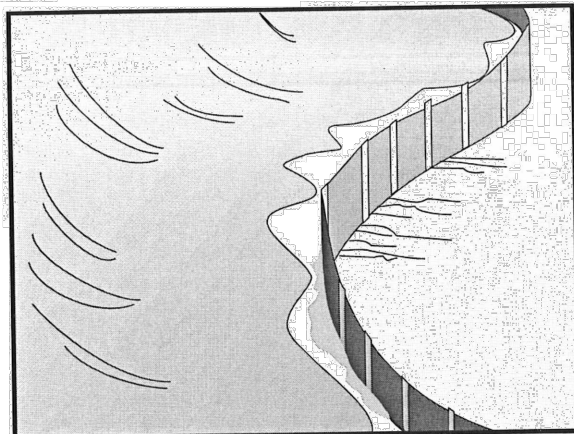

Description and Purpose

A silt fence is made of a woven geotextile that has been entrenched, attached to supporting poles, and sometimes backed by a plastic or wire mesh for support. The silt fence detains water, promoting sedimentation of coarse sediment behind the fence. Silt fence does not retain silt fine particles like clays or silts.

Suitable Applications

Silt fences are suitable for perimeter control, placed below areas where sheet flows discharge from the site. They could also be used as interior controls below disturbed areas where runoff may occur in the form of sheet and rill erosion and around inlets within disturbed areas (SE-10). Silt fences should not be used in locations where the flow is concentrated. Silt fences should always be used in combination with erosion controls. Suitable applications include:

- At perimeter of a project.
- Below the toe or down slope of exposed and erodible slopes.
- Along streams and channels.
- Around temporary spoil areas and stockpiles.
- Around inlets.
- Below other small cleared areas.

Categories	
EC	Erosion Control
SE	Sediment Control ☒
TC	Tracking Control
WE	Wind Erosion Control
NS	Non-Stormwater Management Control
WM	Waste Management and Materials Pollution Control
Legend:	
☒	Primary Category
☐	Secondary Category

Targeted Constituents	
Sediment (coarse sediment)	☒
Nutrients	
Trash	
Metals	
Bacteria	
Oil and Grease	
Organics	


Potential Alternatives	
SE-5 Fiber Rolls	
SE-6 Gravel Bag Berm	
SE-12 Manufactured Linear Sediment Controls	
SE-13 Compost Socks and Berms	
SE-14 Baffle Bags	

If User/Subscriber modifies this fact sheet in any way, the CASQA name/logo and footer below must be removed from each page and not appear on the modified version.



Sandbag Barrier

SE-8

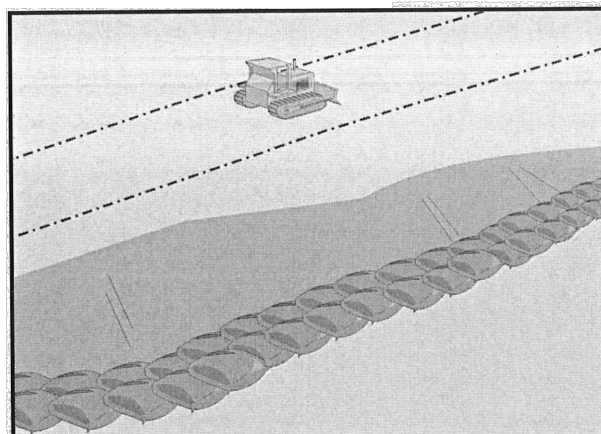

Description and Purpose

A sandbag barrier is a series of sand-filled bags placed on a level contour to intercept or to divert sheet flows. Sandbag barriers placed on a level contour pond sheet flow runoff, allowing sediment to settle out.

Suitable Applications

Sandbag barriers may be a suitable control measure for the applications described below. It is important to consider that sand bags are less porous than gravel bags and ponding or flooding can occur behind the barrier. Also, sand is easily transported by runoff if bags are damaged or ruptured. The SWPPP Preparer should select the location of a sandbag barrier with respect to the potential for flooding, damage, and the ability to maintain the BMP.

- As a linear sediment control measure:
 - Below the toe of slopes and erodible slopes.
 - As sediment traps at culvert/pipe outlets.
 - Below other small cleared areas.
 - Along the perimeter of a site.
 - Down slope of exposed soil areas.
 - Around temporary stockpiles and spoil areas.
 - Parallel to a roadway to keep sediment off paved areas.
 - Along streams and channels.

Categories	
EC	Erosion Control
SE	Sediment Control ☒
TC	Tracking Control
WE	Wind Erosion Control
NS	Non-Stormwater Management Control
WM	Waste Management and Materials Pollution Control
Legend:	
☒	Primary Category
☐	Secondary Category

Targeted Constituents	
Sediment	☒
Nutrients	
Trash	
Metals	
Bacteria	
Oil and Grease	
Organics	


Potential Alternatives	
SE-1 Silt Fence	
SE-5 Fiber Rolls	
SE-6 Gravel Bag Berm	
SE-12 Manufactured Linear Sediment Controls	
SE-14 Baffle Bags	

If User/Subscriber modifies this fact sheet in any way, the CASQA name/logo and footer below must be removed from each page and not appear on the modified version.



Wind Erosion Control

WE-1

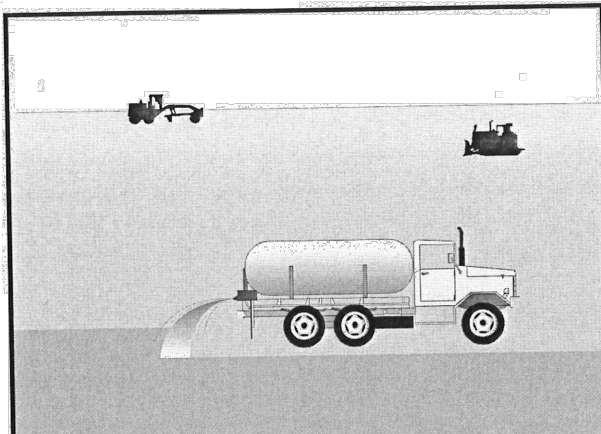

Description and Purpose

Wind erosion or dust control consists of applying water or other chemical dust suppressants as necessary to prevent or alleviate dust nuisance generated by construction activities. Covering small stockpiles or areas is an alternative to applying water or other dust palliatives.

California's Mediterranean climate, with a short "wet" season and a typically long, hot "dry" season, allows the soils to thoroughly dry out. During the dry season, construction activities are at their peak, and disturbed and exposed areas are increasingly subject to wind erosion, sediment tracking and dust generated by construction equipment. Site conditions and climate can make dust control more of an erosion problem than water based erosion. Additionally, many local agencies, including Air Quality Management Districts, require dust control and/or dust control permits in order to comply with local nuisance laws, opacity laws (visibility impairment) and the requirements of the Clean Air Act. Wind erosion control is required to be implemented at all construction sites greater than 1 acre by the General Permit.

Suitable Applications

Most BMPs that provide protection against water-based erosion will also protect against wind-based erosion and dust control requirements required by other agencies will generally meet wind erosion control requirements for water quality protection. Wind erosion control BMPs are suitable during the following construction activities:

Categories	
EC	Erosion Control
SE	Sediment Control ☒
TC	Tracking Control
WE	Wind Erosion Control ☒
NS	Non-Stormwater Management Control
WM	Waste Management and Materials Pollution Control
Legend:	
☒	Primary Category
☐	Secondary Category


Targeted Constituents	
Sediment	☒
Nutrients	
Trash	
Metals	
Bacteria	
Oil and Grease	
Organics	

Potential Alternatives	
EC-5 Soil Binders	




Stabilized Construction Entrance/Exit

TC-1

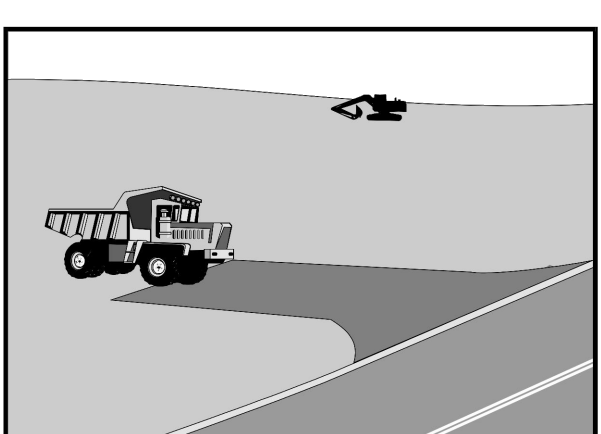

Definition and Purpose


- Use at construction sites:
 - Where dirt or mud can be tracked onto public roads.
 - Adjacent to water bodies.
 - Where poor soils are encountered.
 - Where dust is a problem during dry weather conditions.
- This BMP may be implemented on a project-by-project basis in addition to other BMPs when determined necessary and feasible by the Resident Engineer (RE).
- Site conditions will dictate design and need.
- Limit the points of entrance/exit to the construction site.
- Limit speed of vehicles to control dust.
- Properly grade each construction entrance/exit to prevent runoff from leaving the construction site.
- Route runoff from stabilized entrances/exits through a sediment-trapping device before discharge.
- Design stabilized entrance/exit to support the heaviest vehicles and equipment that will use it.

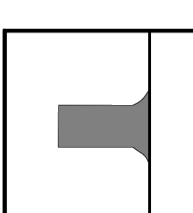

BMP Objectives	
• Soil Stabilization	
• Sediment Control	
• Tracking Control	
• Wind Erosion Control	
• Non-Storm Water Management	
• Materials and Waste Management	


Storm Drain Inlet Protection

SC-10

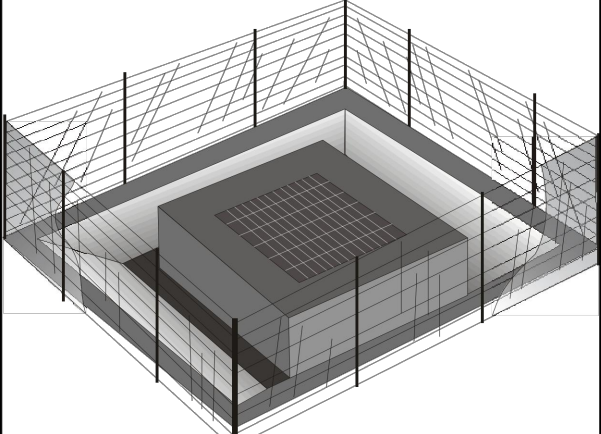

Definition and Purpose

- Devices used at storm drain inlets that are subject to runoff from construction activities to detain and/or to filter sediment-laden runoff to allow sediment to settle and/or to filter sediment prior to discharge into storm drainage systems or watercourses.
- Where ponding will not encroach into highway traffic.
- Where sediment laden surface runoff may enter an inlet.
- Where disturbed drainage areas have not yet been permanently stabilized.
- Where the drainage area is 0.4 ha (1 ac) or less.
- Appropriate during wet and snow-melt seasons.
- Requires an adequate area for water to pond without encroaching upon traveled way and should not present itself to be an obstacle to oncoming traffic.
- May require other methods of temporary protection to prevent sediment-laden storm water and non-storm water discharge from entering the storm drain system.
- Sediment removal may be difficult in high flow conditions or if runoff is heavily sediment laden. If high flow conditions are expected, use other on-site sediment trapping techniques (e.g. check dams) in conjunction with inlet protection.
- Frequent maintenance is required.
- For drainage areas larger than 0.4 ha (1 ac), runoff shall be routed to a sediment trapping device designed for larger flows. See BMPs SC-2, "Sediment/Disinting Basin," and SC-3 "Sediment Trap."

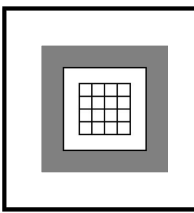

BMP Objectives	
• Soil Stabilization	
• Sediment Control	
• Tracking Control	
• Wind Erosion Control	
• Non-Storm Water Management	
• Materials and Waste Management	

BEST MANAGEMENT PRACTICES FOR CONSTRUCTION ACTIVITIES*

Storm Water Pollution Control Requirements for Construction Activities Minimum Water Quality Protection Requirements for All Development Construction Projects/Certification Statement

The following is intended as minimum notes or as an attachment for building and grading plans and represent the minimum standards of good housekeeping that must be implemented on all construction sites regardless of size. (Applies to all permits)

- Every effort should be made to eliminate the discharge of non-stormwater from the project site at all times.
- Eroded sediments and other pollutants must be retained on site and may not be transported from the site via sheetflow, swales, area drains, natural drainage courses or wind.
- Stockpiles of earth and other construction related materials must be protected from being transported from the site by the forces of wind or water.
- Fuels, oils, solvents and other toxic materials must be stored in accordance with their listing and are not to contaminate the soil and surface waters. All approved storage containers are to be protected from the weather. Spills must be cleaned up immediately and disposed of in a proper manner. Spills may not be washed into the drainage system.
- Excess or waste concrete may not be washed into the public way or any other drainage system. Provisions shall be made to retain concrete wastes on site until they can be disposed of as solid waste.
- Trash and construction related solid wastes must be deposited into a covered receptacle to prevent contamination of rainwater and dispersal by wind.
- Sediments and other materials may not be tracked from the site by vehicle traffic. The construction entrance roadways must be stabilized so as to inhibit sediments from being deposited into the public way. Accidental depositions must be swept up immediately and may not be washed down by rain or other means.
- Any slopes with disturbed soils or denuded of vegetation must be stabilized so as to inhibit erosion by wind and water.

"I certify that this document and all attachments were prepared under my direction or supervision in accordance with a system designed to ensure that qualified personnel properly gather and evaluate the information submitted. Based on my inquiry of the person or persons who manage the system or those persons directly responsible for gathering the information, to the best of my knowledge and belief, the information submitted is true, accurate, and complete. I am aware that submitting false and/or inaccurate information, failing to update the ESCP to reflect current conditions, or failing to properly and/or adequately implement the ESCP may result in revocation of grading and/or other permits or other sanctions provided by law."

Print Name **C. Dennis Lee**

(Owner or authorized agent of the owner)

Signature

Date **12/02/2021**

(Owner or authorized agent of the owner)

*The above Best Management Practices are detailed in the latest edition of the California BMP Handbook or Caltrans Stormwater Quality Handbooks.

Erosion and Sediment Controls


- Erosion control measures shall be maintained at all times.
- Erosion control measures shall be installed as per the approved grading & erosion control plans.
- All operational storm drain inlets shall be protected from sediment inflow.
- Sediment control measures (traps, filters, barriers, etc.) shall be maintained at all times.
- Temporary soil stock and other stock piled granular materials shall be kept covered, contained or bermed.
- Sediment-laden runoff shall not flow under, around or through diversion structures.
- Sediment, sediment-laden runoff or dewatering effluent shall not flow off the site.
- Sediment, debris or mud shall not be deposited or tracked onto public roads or rights-of-way.
- Seeded or landscaped areas shall be maintained to provide effective ground cover.

Chemical and Waste Controls

- All chemicals (paints, fuels, concrete mix, fertilizers, etc.) shall be properly stored to prevent storm water contamination.
- All waste products (building materials, wood, sheet metal, broken concrete or paving, paints, etc.) shall be disposed of or recycled properly.
- All contaminated waters generated during construction shall be properly contained, treated and/or disposed of.
- All storm drain inlets in the vicinity of the site shall be protected from inflow during saw-cutting, sealing, paving, and building washing operations.
- All heavy equipment shall be parked in a designated area, well away from storm drain inlets.
- All equipment repaired or maintained on site, shall have drip pans, absorbent pads, berms or other methods used to prevent contamination of soil runoff.
- A spill response plan shall be in place and all spills shall be cleaned up properly and promptly using dry cleaning methods.
- Trash receptacles shall be provided for containing solid wastes generated on site, and shall be covered during the rainy season. *
- All chemical spills or leaks (stains, sludge, etc.) on site shall be taken care of immediately.
- Chemicals, contaminated runoff, litter, blowing debris or dust shall be properly maintained on site and removed appropriately.
- Chemical wastes, slurries, wash waters, vehicle fluids, or other discharges shall be handled appropriately and not allowed to enter storm drain inlets.
- Lawn clippings, pruning waste or yard waste shall not be disposed of in the street, gutters or storm drain inlets.

TEMPORARY EROSION CONTROL NOTES:

- EROSION CONTROL IS REQUIRED FOR GRADING OPERATIONS ON A YEAR ROUND BASIS. APPROVED PLANS ARE REQUIRED FOR ALL WORK REQUIRING A GRADING PERMIT.
- IN CASE OF EMERGENCY, CALL NATHANAEAL YUN OF TS, INC. AT (861) 877-1771 (24-HOUR PHONE NO.)
- THE ENGINEER OF RECORD WILL SUPERVISE EROSION CONTROL WORK AND ENSURE THAT WORK IS IN ACCORDANCE WITH APPROVED PLANS.
- CITY APPROVAL OF PLANS DOES NOT RELIEVE THE DEVELOPER FROM RESPONSIBILITY FOR THE CORRECTION OF ERROR AND OMISSION DISCOVERED DURING CONSTRUCTION. UPON REQUEST, THE REQUIRED PLAN REVISIONS SHALL BE PROMPTLY SUBMITTED TO THE PUBLIC WORKS DIRECTOR FOR APPROVAL.
- THE PUBLIC WORKS DIRECTOR RESERVES THE RIGHT TO MAKE CHANGES OR MODIFICATIONS TO THIS PLAN DEEMED NECESSARY.
- STANDBY CREW FOR EMERGENCY WORK SHALL BE MADE AVAILABLE AT ALL TIMES. NECESSARY MATERIALS SHALL BE AVAILABLE ON SITE AND STOCKPILED AT CONVENIENT LOCATIONS TO FACILITATE RAPID CONSTRUCTION OF TEMPORARY EROSION AND SEDIMENT CONTROL BEST MANAGEMENT PRACTICES (BMPs) OR TO REPAIR ANY DAMAGED BMPs WHEN RAIN IS IMMINENT.
- AN EFFECTIVE COMBINATION OF EROSION AND SEDIMENT CONTROL BMPs SHALL BE IMPLEMENTED AND MAINTAINED TO PREVENT AND/OR MINIMIZE THE TRANSPORT OF SOIL IN RUNOFF FROM DISTURBED SOIL AREAS ON THE CONSTRUCTION SITE AT ALL TIMES. IN ADDITION, BMPs SHALL BE INSPECTED PRIOR TO PREDICTED STORM EVENTS AND FOLLOWING STORM EVENTS. BMPs SHALL NOT BE MOVED OR MODIFIED WITHOUT THE APPROVAL OF THE CITY INSPECTOR.
- ALL REMOVABLE PROTECTIVE DEVICES SHOWN SHALL BE IN PLACE AT THE END OF EACH WORKING DAY WHEN THE FIVE-DAY RAIN PROBABILITY FORECAST EXCEEDS 40 PERCENT, AS FORECASTED BY THE NATIONAL FORECAST OFFICE.
- AFTER A RAIN EVENT EXCEEDING ONE-QUARTER INCH IN ANY 12 HOUR PERIOD, OR UPON DIRECTION OF THE PUBLIC WORKS DIRECTOR, ALL SILT AND DEBRIS SHALL BE REMOVED FROM CHECK DAMS, SILT FENCES, AND DESILTING BASINS, AND THE BASINS SHALL BE PUMPED DRY AND RESTORED TO ORIGINAL DESIGN CONDITION. ANY EROSION CONTROL MEASURES DAMAGED DURING A RAIN EVENT SHALL ALSO BE IMMEDIATELY REPAIRED.
- DESILTING BASINS ARE TO BE CONSTRUCTED AS GRADING OF INDIVIDUAL GRADING AREAS ARE COMPLETE PER ROUGH GRADING PLANS.
- THE CONTRACTOR SHALL BE RESPONSIBLE AND SHALL TAKE NECESSARY PRECAUTIONS TO PREVENT PUBLIC TRESPASS ONTO AREAS WHERE IMPOUNDED WATER CREATES A HAZARDOUS CONDITIONS.
- AREAS SHALL BE MAINTAINED IN SUCH A STATE THAT FIRE ACCESS SHALL BE MAINTAINED AT ALL TIMES (INCLUDING ACCESS TO NEIGHBORING PROPERTIES)
- GRADED AREAS AROUND THE SITE PERIMETER MUST DRAIN AWAY FROM THE FACE OF SLOPE AT THE CONCLUSION OF EACH WORKING DAY.
- TEMPORARY EROSION PROTECTION IS REQUIRED FOR MANUFACTURED SLOPES PRIOR TO PERMANENT PLANTING.
- ALL DISTURBED SLOPES SHALL BE PLANTED AND PROTECTED WITHIN 45 DAYS OF THE COMPLETION OF EACH STAGE OF GRADING. SUITABLE MEASURES TO PREVENT SLOPE EROSION INCLUDING, BUT NOT LIMITED TO, RAPID GROWTH VEGETATION SUFFICIENT TO STABILIZE THE SOIL, SHALL BE INSTALLED ON ALL DISTURBED AREAS UNTIL SUCH TIME AS THE PERMANENT VEGETATIVE COVER SUFFICIENTLY MATURES TO PROVIDE PERMANENT STABILITY.
- NO OBSTRUCTION OR DISTURBANCE OF NATURAL DRAINAGE COURSES OR EXISTING STORM DRAIN INLETS SHALL OCCUR DURING GRADING OPERATIONS, UNLESS ADEQUATE TEMPORARY/PERMANENT DRAINAGE FACILITIES HAVE BEEN APPROVED AND INSTALLED TO CARRY SURFACE WATER TO THE NEAREST PRACTICAL STREET, STORM DRAIN OR NATURAL WATER COURSE. ALL EXISTING DRAINAGE COURSES ON THE PROJECT SITE MUST BE MAINTAINED IN A STATE TO ALLOW FOR CONTINUOUS FUNCTION.
- THE CONTRACTOR SHALL CONDUCT HIS OPERATIONS IN SUCH A MANNER THAT STORM RUNOFF WILL BE CONTAINED WITHIN THE PROJECT OR CHanneled INTO THE STORM DRAIN SYSTEM WHICH SERVES THE RUNOFF AREA. STORM RUNOFF FROM ONE AREA SHALL NOT BE ALLOWED TO DIVERT TO ANOTHER RUNOFF AREA.
- CONFORMANCE WITH THE REQUIREMENTS OF THESE PLANS SHALL IN NO WAY RELIEVE THE CONTRACTOR FROM HIS RESPONSIBILITIES TO THIS SITE AND ADJACENT PROPERTIES DURING GRADING OPERATIONS. TEMPORARY DRAINAGE CONTROL SHALL BE PROVIDED TO PREVENT PONDING WATER AND DAMAGE TO ADJACENT PROPERTIES. TEMPORARY DRAINAGE SHALL CONSIST OF, BUT NOT BE LIMITED TO, CONSTRUCTING SUCH FACILITIES AND TAKING SUCH MEASURES AS ARE NECESSARY TO PREVENT, CONTROL AND ABATE WATER, MUD AND EROSION DAMAGE TO PUBLIC AND PRIVATE PROPERTY AS A RESULT OF THE CONSTRUCTION OF THIS PROJECT.
- FILL AREAS WHILE BEING BROUGHT UP TO GRADE AND DURING PERIODS OF COMPLETION PRIOR TO FINAL GRADE, SHALL BE PROTECTED BY VARIOUS MEASURES TO ELIMINATE EROSION AND THE SILTATION OF DOWNSTREAM FACILITIES AND ADJACENT AREAS. THESE MEASURES MAY INCLUDE, BUT SHALL NOT BE LIMITED TO: TEMPORARY STORM DRAINS, EITHER IN THE FORM OF PIPES OR PAVED DITCHES TO DESILT RUNOFF; PROTECTION SUCH AS SAND BAGS AROUND INLETS WHICH HAVE NOT BEEN BROUGHT UP TO GRADE; AND EARTH BERMS AND APPROPRIATE GRADING TO DIRECT DRAINAGE AWAY FROM THE EDGE OF THE TOP OF SLOPES SHALL BE CONSTRUCTED AND MAINTAINED ON THOSE FILL AREAS WHERE EARTHWORK OPERATIONS ARE NOT IN PROGRESS.
- CLEARING AND GRUBBING SHOULD BE LIMITED TO AREAS THAT WILL RECEIVE IMMEDIATE GRADING. EROSION CONTROL MEASURES WILL BE REQUIRED TO PROTECT AREAS WHICH HAVE BEEN CLEARED AND GRUBBED PRIOR TO GRADING OPERATION, AND WHICH ARE SUBJECT TO RUNOFF DURING A RAIN EVENT. THESE MEASURES MAY INCLUDE BUT SHALL NOT BE LIMITED TO: GRADED DITCHES, BRUSH BARRIERS AND SILT FENCES. CARE SHALL BE EXERCISED TO PRESERVE VEGETATION BEYOND LIMITS OF GRADING.
- CONSTRUCTION SITES SHALL BE MANAGED TO MINIMIZE THE EXPOSURE TIME OF DISTURBED SOIL AREAS THROUGH PHASING AND SCHEDULING OF GRADING TO THE EXTENT FEASIBLE AND THE USE OF TEMPORARY AND PERMANENT SOIL STABILIZATION.
- STOCKPILES OF SOIL SHALL BE PROPERLY CONTAINED TO ELIMINATE OR REDUCE SEDIMENT TRANSPORT FROM THE SITE TO STREETS, DRAINAGE FACILITIES OR ADJACENT PROPERTIES VIA RUNOFF, VEHICLE TRACKING, OR WIND.
- CONSTRUCTION SITES SHALL BE MAINTAINED IN SUCH A CONDITION THAT WIND OR RUNOFF DOES NOT CARRY WASTES OR POLLUTANTS OFF THE SITE TO STREETS, DRAINAGE FACILITIES OR ADJOINING PROPERTIES.
- DISCHARGES OTHER THAN STORM WATER (NON-STORM WATER DISCHARGES) ARE PROHIBITED, EXCEPT AS AUTHORIZED BY AN INDIVIDUAL NPDES PERMIT. THE STATEWIDE GENERAL PERMIT FOR STORM WATER DISCHARGES ASSOCIATED WITH CONSTRUCTION ACTIVITY, OR OTHER APPLICABLE GENERAL NPDES PERMIT, POTENTIAL POLLUTANTS INCLUDE BUT ARE NOT LIMITED TO: SOLID OR LIQUID CHEMICAL SPILLS; WASTE FROM PAINTS, STAINS, SEALANTS, SOLVENTS, DETERGENTS, GLUES LINE, PESTICIDE, HERBICIDES, FERTILIZERS, WOOD PRESERVATIVES, AND ASBESTOS FIBERS, PAINT FLAKES OR STUCCO FRAGMENTS, FUELS, OILS, LUBRICANTS, AND HYDRAULIC, RADIATOR OR BATTERY FLUIDS; CONCRETE AND RELATED CUTTING OR CURING RESIDUES; FLOATABLE WASTES; WASTES FROM STREET CLEANING; SUPER-CHLORINATED POTABLE WATER FROM LINE FLUSHING AND TESTING; AND RUNOFF FROM EQUIPMENT AND VEHICLE WASHING. DURING CONSTRUCTION, DISPOSAL OF SUCH MATERIALS SHOULD OCCUR IN A SPECIFIED AND CONTROLLED TEMPORARY AREA ON SITE PHYSICALLY SEPARATED FROM POTENTIAL STORM WATER RUNOFF, WITH ULTIMATE DISPOSAL IN ACCORDANCE WITH LOCAL, STATE, AND FEDERAL REQUIREMENTS
- AT THE END OF EACH WORKDAY OF CONSTRUCTION ACTIVITY ALL CONSTRUCTION DEBRIS AND WASTE MATERIALS SHALL BE COLLECTED AND PROPERLY DISPOSED IN COVERED TRASH OR COVERED RECYCLE BINS.
- PAVED STREETS, SIDEWALKS AND OTHER IMPROVEMENTS SHALL BE MAINTAINED IN A NEAT AND CLEAN CONDITION, FREE OR LOSE SOIL, CONSTRUCTION DEBRIS AND TRASH. STREET SWEEPING OR OTHER EQUALLY EFFECTIVE MEANS SHALL BE DONE ON A REGULAR BASIS TO CONTROL SILT. SILT HAS BEEN DEPOSITED ON STREETS OR SIDEWALK. WATERING SHALL NOT BE USED TO CLEAN STREETS.
- DISCHARGING CONTAMINATED GROUNDWATER PRODUCED BY DEWATERING GROUNDWATER THAT HAS INTRATED INTO THE CONSTRUCTION SITE IS PROHIBITED. DISCHARGING OF CONTAMINATED SOILS VIA SURFACE EROSION IS ALSO PROHIBITED. DISCHARGING NON CONTAMINATED GROUNDWATER PRODUCED BY DEWATERING ACTIVITIES MAY REQUIRE A NPDES PERMIT FROM THE SANTA ANA REGIONAL WATER BOARD.
- ALL CONSTRUCTION CONTRACTOR AND SUBCONTRACTOR PERSONNEL ARE TO BE MADE AWARE OF THE REQUIRED BEST MANAGEMENT PRACTICES AND GOOD HOUSE KEEPING MEASURES FOR THE PROJECT SITE AND ANY ASSOCIATED CONSTRUCTION STAGING AREAS.

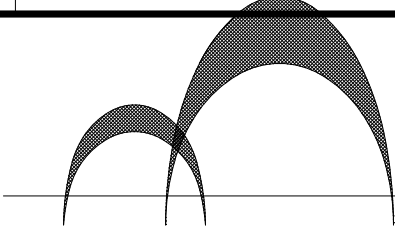

LEEDCO ENGINEERS, INC.
STRUCTURES • FOUNDATIONS

3380 FLAIR DRIVE, SUITE 225, EL MONTE, CA. 91731 (626) 234-2247

TITLE: NEW AUTOMATED EXPRESS CAR WASH
FOR
OWNER: MOOGUN INVESTMENT, LLC
JOB ADDRESS: 3100 E. FLORENCE AVE., HUNTINGTON PARK, CA. 90255


CASQA EROSION CONTROL SHEETS

APPROVED BY: C. D. LEE
JOB NO.: 8107
DRAWN BY: G.M.A.
DATE: 03-08-2022

C-11



Mar-08-2022

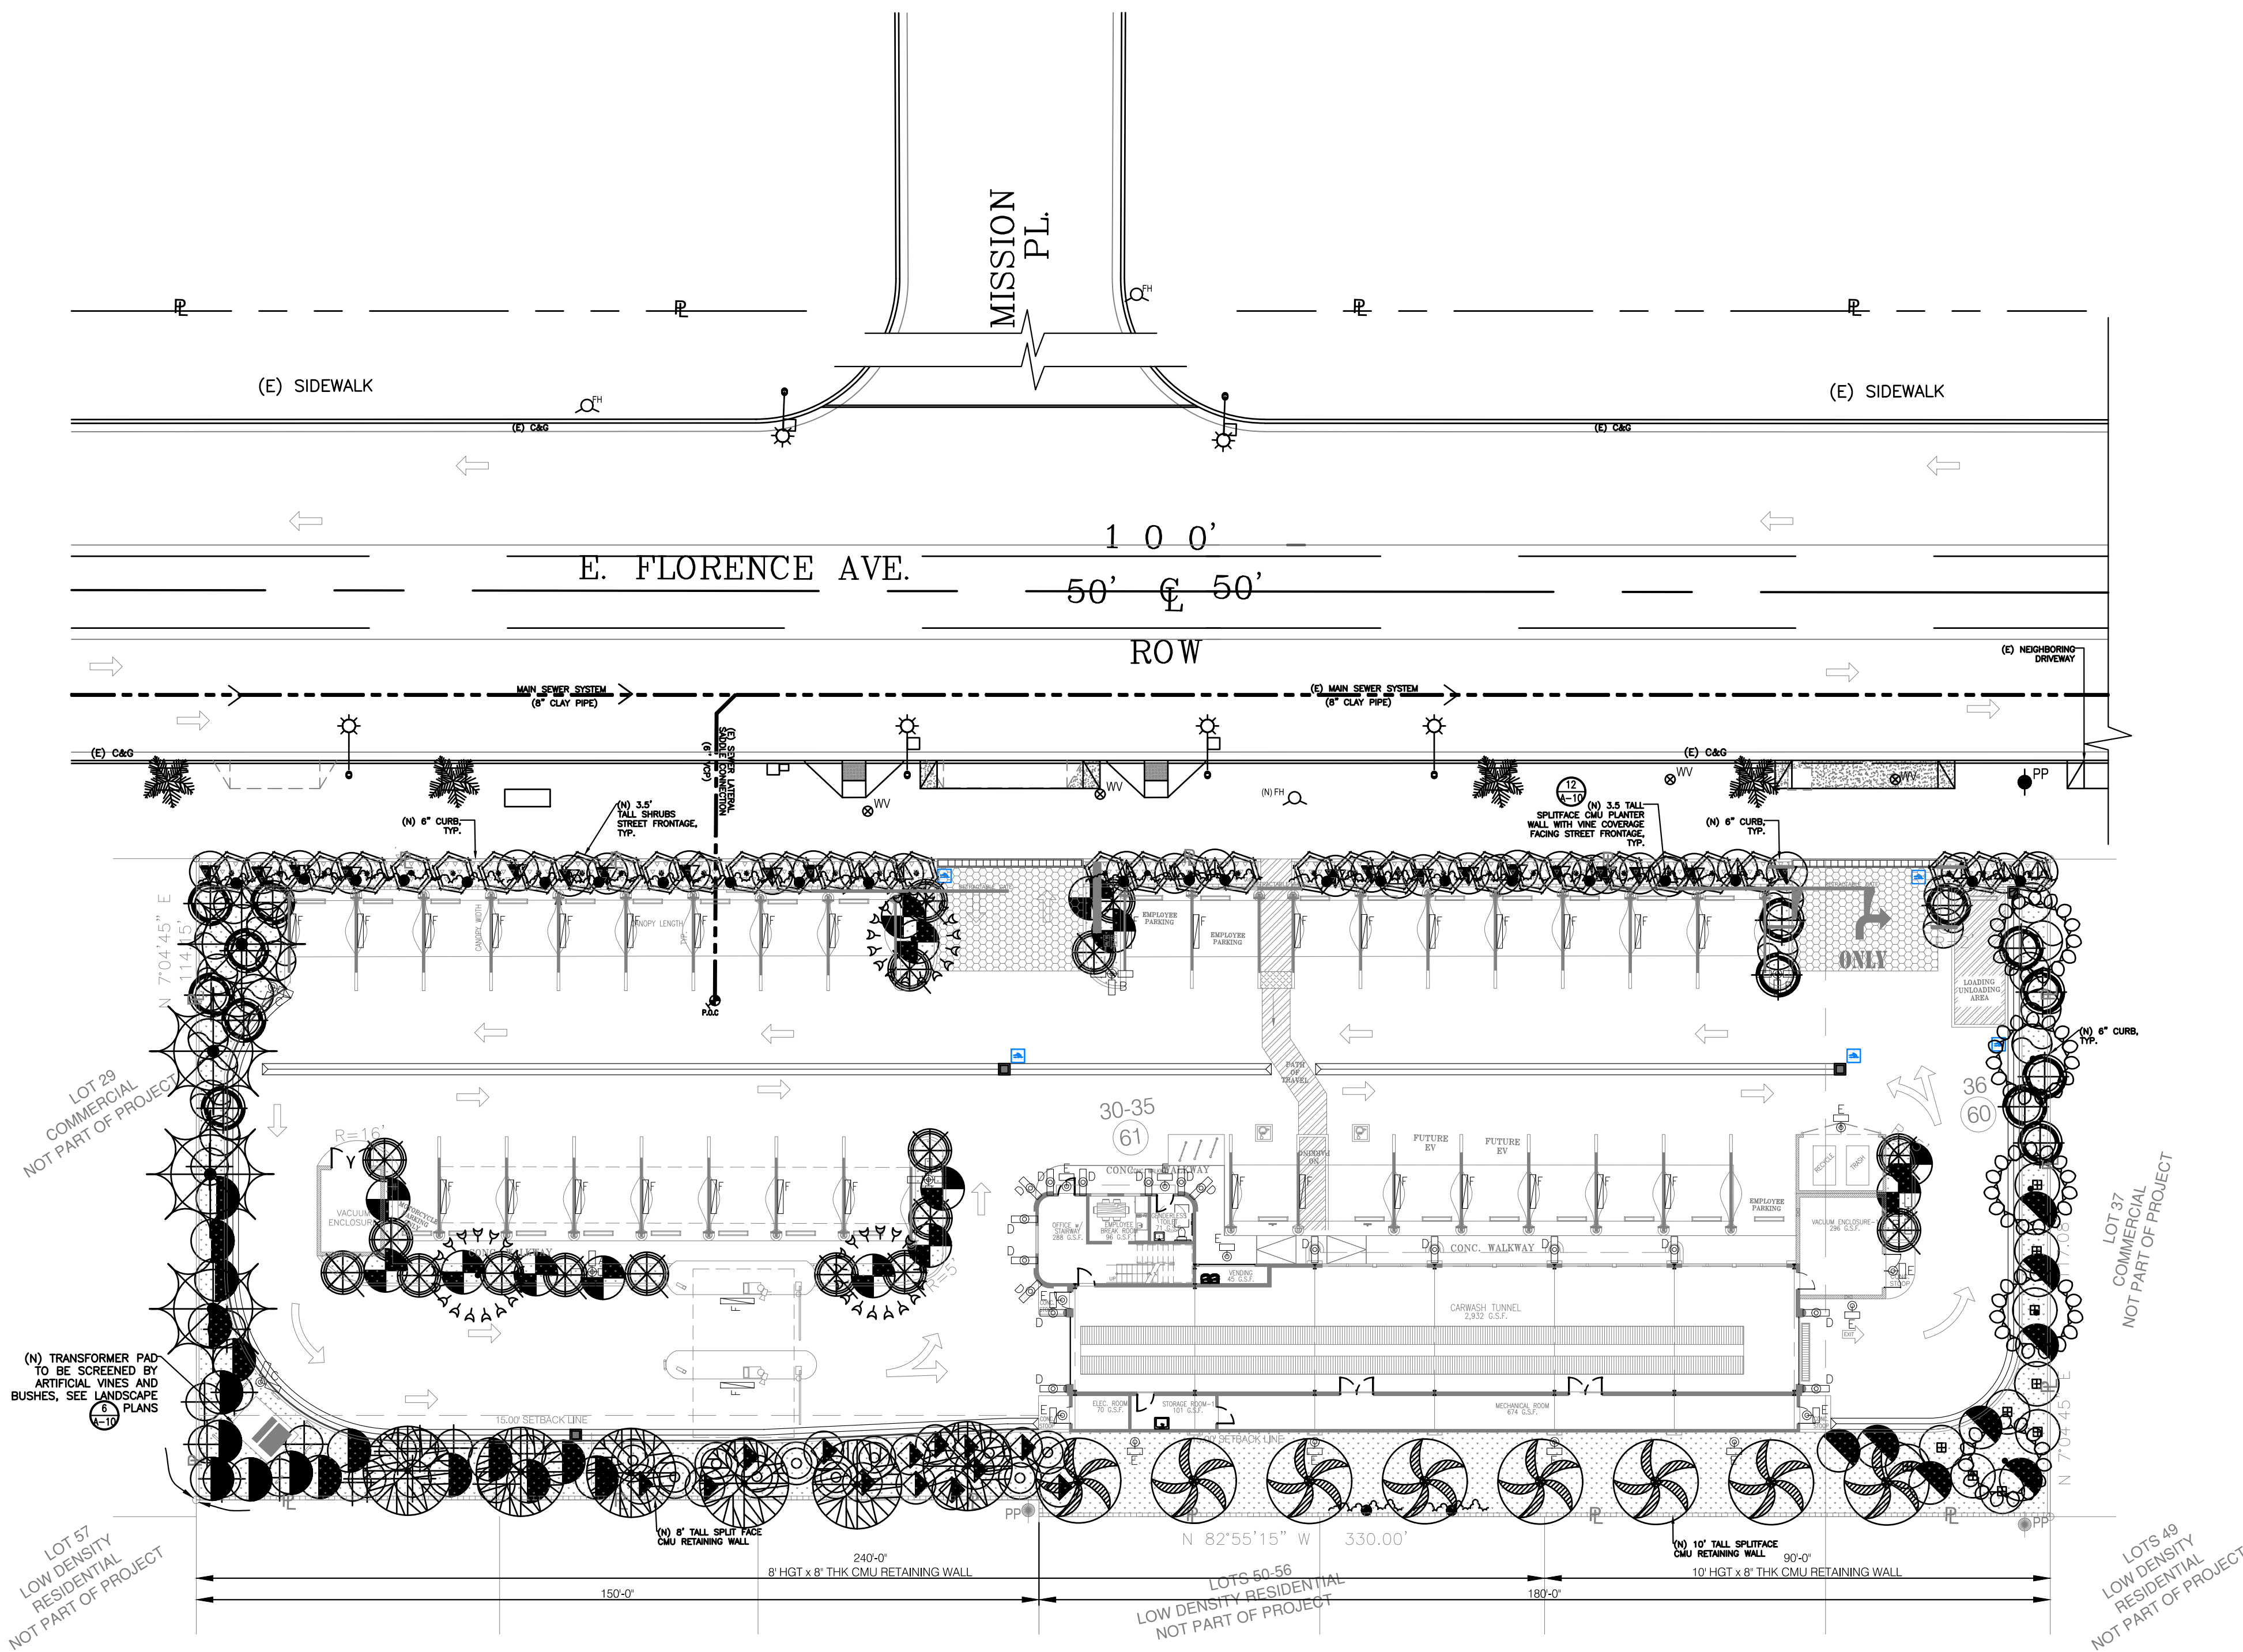

PLANT LEGEND

SYMBOL	ITEM NO.	BOTANICAL NAME	COMMON NAME	SIZE	QUANTITY	TYPE	RATING
	1	OLEA EUROPAEA L.	OLIVE TREE	24" BOX	4	TREE	L 0.3
	2	LAGERSTROEMIA INDICA 'CHOCTAW MUTITRUNK'	GRAPE MYRTLE	24" BOX	5	TREE	L 0.3
	3	PRUNUS CAROLINIANA 'COMPACTA'	DWARF CAROLINA LAUREL CHERRY	24" BOX	8	TREE	L 0.3
	4	PISTACIA CHINENSIS	CHINESE PISTACHE	24" BOX	6	TREE	L 0.3
	5	OLEA EUROPAEA 'SWAN HILL'	OLIVE	24" BOX	4	TREE	L 0.3
	6	PARKINSONIA FLORIDA	BLUE PALO VERDE	24" BOX	3	TREE	L 0.3
	7	CISTUS X PULVERULENTUS 'SUNSET'	MAGENTA ROCK ROSE 3.5' TALL MAXIMUM	5 GAL.	35	BUSH	L 0.3
	8	FICUS PUMILA	CREEPING FIG VINES	15 GAL.	23	ESPALIER	L 0.3
	9	COSMOS BIPINNATUS	MEXICAN ASTER	5 GAL.	16	GROUND COVERAGE	L 0.3
	10	OENOTHERA CAESPITOSA	TUFTED EVENING PRIMROSE	5 GAL.	19	GROUND COVERAGE	L 0.3
	11	MORAEA IRIDIODES	AFRICAN IRIS	5 GAL.	13	SHRUB	L 0.3
	12	MELAMPodium LEUCATHUM	BLACKFOOT DAISY	5 GAL.	8	GROUND COVERAGE	L 0.3
	13	ABELIA GRANDIFLORA 'EDWARD GOUCHER'	GLOSSY ABELIA	5 GAL.	10	SHRUB	L 0.3
	14	SALVIA GREGGII RED	AUTUMN SAGE	5 GAL.	15	SHRUBS	L 0.3
	15	NASSELLA TENUISSIMA	MEXICAN FEATHER GRASS	5 GAL.	10	SHRUBS	L 0.3
	16	LAVENDULA AUGUSTINA	LAVENDER	5 GAL.	13	SHRUB	L 0.3
	17	JUNIPERUS 'GOLD COAST'	GOLD COAST JUNIPER	5 GAL.	14	SHRUB	L 0.3
	18	ERIOPHYLLUM CONFERTIFLORUM	GOLDEN YARROW	5 GAL.	19	SHRUB	L 0.3
	19	FESTUCA GLAUCA	ELIJAH BLUE	5 GAL.	16	GROUND COVERAGE	L 0.3
	20	GAZANIA BIG KISS WHITE FLAME	TREASURE FLOWER	5 GAL.	17	GROUND COVERAGE	L 0.3
	21	3" ORGANIC FINE MULCH IN ALL PLANTER BEDS,					
	22	MIN. 2" ORGANIC BARK CHIPS AT STREET FRONTAGE LANDSCAPE					
	23	3" ORGANIC BARK MULCH COVERAGE AREA BEHIND CARWASH BUILDING					

• LOT AREA:	38,198 S.F. 0.876 ACRES
• LANDSCAPE AREA:	7,498 S.F./ 19.6%
FORMULA:	LANDSCAPE AREA/LOT AREA 7,498/38,198 = 19.6%
• HARDSCAPE AREA:	25,389 S.F./ 66%
FORMULA:	HARDSCAPE AREA/LOT AREA 25,389/38,198 = 66%

MAINTENANCE RESPONSIBILITY:
IMPROVEMENTS ARE TO BE MAINTAINED BY THE DEVELOPER UNTIL MAINTENANCE RESPONSIBILITY IS TURNED OVER TO THE OWNER OF THE PROJECT.

City of Huntington Park Tree Planting Requirements

1. MINIMUM TREE SIZE IS 24" BOX
2. ONE (1) TREE PER 300 S.F. OF PERIMETER LANDSCAPE AND THREE (3) ADDITIONAL 24" BOX TREES.
3. PERIMETER LANDSCAPE TOTAL = 7,006 S.F.
4. TOTAL TREES=26 TREES
7,006/300=23+3
5. REFER TO LANDSCAPE PLANS FOR TREE SPECIES PLANT LEGEND ALONG WITH ESPALIER VINES, SHRUBS, AND GROUND COVERAGE.



Mar-08-2022

LANDSCAPE PLANTING PLAN

SCALE: 1" = 20'

1

1. THERE ARE NO ENDANGERED TREES OR PLANTS WITHIN OR AROUND THE PROPOSED DEVELOPMENT.
2. THERE ARE NO TREES TO BE REMOVED.
3. TREES TO BE EVERGREEN AND DROUGHT TOLERANT
4. ALL PLANTS AND GROUND COVERAGE TO BE DROUGHT TOLERANT.
5. ALL PLANTING AREAS TO BE COVERED BY 3" FINE MULCH.
6. INSTALL ROOT BARRIER AROUND TREES.
7. DIG ALL PLANT PITS FOR BOX TREE PLANTING THREE (3) TIMES THE CONTAINER WIDTH AND SAME DEPTH.
8. BACKFILL ALL BOX TREES WITH EARTH WORKS CUSTOM TOP SOIL MIX OR OF EQUAL MIXTURE THAT IS TESTED AND APPROVED.
9. ALL ABOVE GROUND UTILITIES SHALL BE SCREENED WITH DENSE PLANT MATERIAL AND PAINTED TO BLEND WITH SURROUNDING PLANTING.
10. THE DEVELOPER, HIS SUCCESSORS AND ASSIGNS, SHALL BE RESPONSIBLE FOR INSTALLATION, MAINTENANCE, AND REPLACEMENT OF ALL LANDSCAPING MATERIALS SHOWN ON INDICATED ON THE APPROVED SITE PLAN OR LANDSCAPE PLAN ON FILE IN THE PLANNING DEPARTMENT. ALL LANDSCAPING WILL BE INSTALLED AS DELINEATED ON THE PLAN, PRIOR TO ISSUANCE OF CERTIFICATE OF OCCUPANCY.
11. THE PROPERTY OWNER IS RESPONSIBLE FOR MAINTENANCE OF ALL LANDSCAPE WITH LIVING AND NON-LIVING MATERIALS, INCLUDING THE RIGHT OF WAY PLANTER AREAS ALONG ORLANDEAR AVE. AND VALLEY BLVD.
12. ALL LANDSCAPED AREAS AND PLANT MATERIAL MUST BE WATERED BY AN AUTOMATED UNDERGROUND IRRIGATION SYSTEM. ALL CONTROLLERS FOR THESE SYSTEMS SHALL BE CONNECTED TO AN AUTOMATIC SHUTOFF RAIN SENSORS.
13. ALL LANDSCAPED AREAS AND PLANT MATERIAL MUST BE WATERED BY AN AUTOMATED UNDERGROUND IRRIGATION SYSTEM. ALL CONTROLLERS FOR THESE SYSTEMS SHALL BE CONNECTED TO AN AUTOMATIC SHUT-OFF RAIN SENSORS.
14. ORGANIC BARK CHIPS TO BE 2" MINIMUM SIZE.
15. THERE ARE NO MOUNDS OR DEPRESSIONS.
16. THERE ARE NO PROPOSED PUBLIC RIGHT OF WAY LANDSCAPE
17. TREES AND SHRUB TO BE PLANTED AROUND LIMITED USE AREA OF SITE OF VISIBILITY TO NOT PREVENT OBSTRUCTION OF VISIBILITY.

NOTES:

1. REMOVED DETAILS AND NOTES FOR BETTER CLARITY. REFER TO SITE PLAN SHEET A-1 FOR ADDITIONAL DETAILS AND CAR WASH STREET IMPROVEMENT PROJECT NOTES.
2. REFER TO SITE PLAN SHEET A-1 FOR DETAILS
3. REFER TO SHEET A-10 FOR CMU WALL AND TRANSFORMER PAD WITH ARTIFICIAL VINES
4. REFER TO SHEET C-8 FOR PHOTOMETRICS PLANS PARKING LOT LIGHTING

LANDSCAPE PLANTING NOTES

4


DESIGN NOTES

3

PLANTING SCHEDULES

2

THESE DRAWINGS AS INSTRUMENT OF SERVICE ARE THE PROPERTY OF LEEDCO ENGINEERS, INC. AND SHALL NOT BE REPRODUCED WITHOUT THE CONSENT OF LEEDCO ENGINEERS, INC.

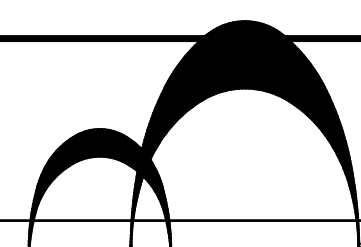

LEEDCO ENGINEERS, INC.
STRUCTURES • FOUNDATIONS

3380 FLAIR DRIVE, SUITE 225, EL MONTE, CA. 91731 (626) 234-2247



TITLE: NEW AUTOMATED EXPRESS CAR WASH
OWNER: MOOGUN INVESTMENT, LLC
JOB ADDRESS: 3100 E. FLORENCE AVE., HUNTINGTON PARK, CA. 90255

LANDSCAPE
PLANTING
PLAN

APPROVED BY:
C. D. LEE
DRAWN BY:
G.M.A.

JOB NO.:
8107
DATE:
03-08-2022

L-2

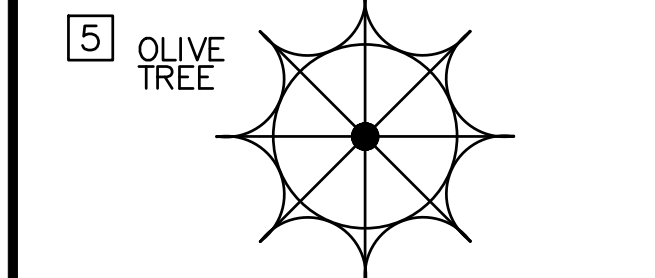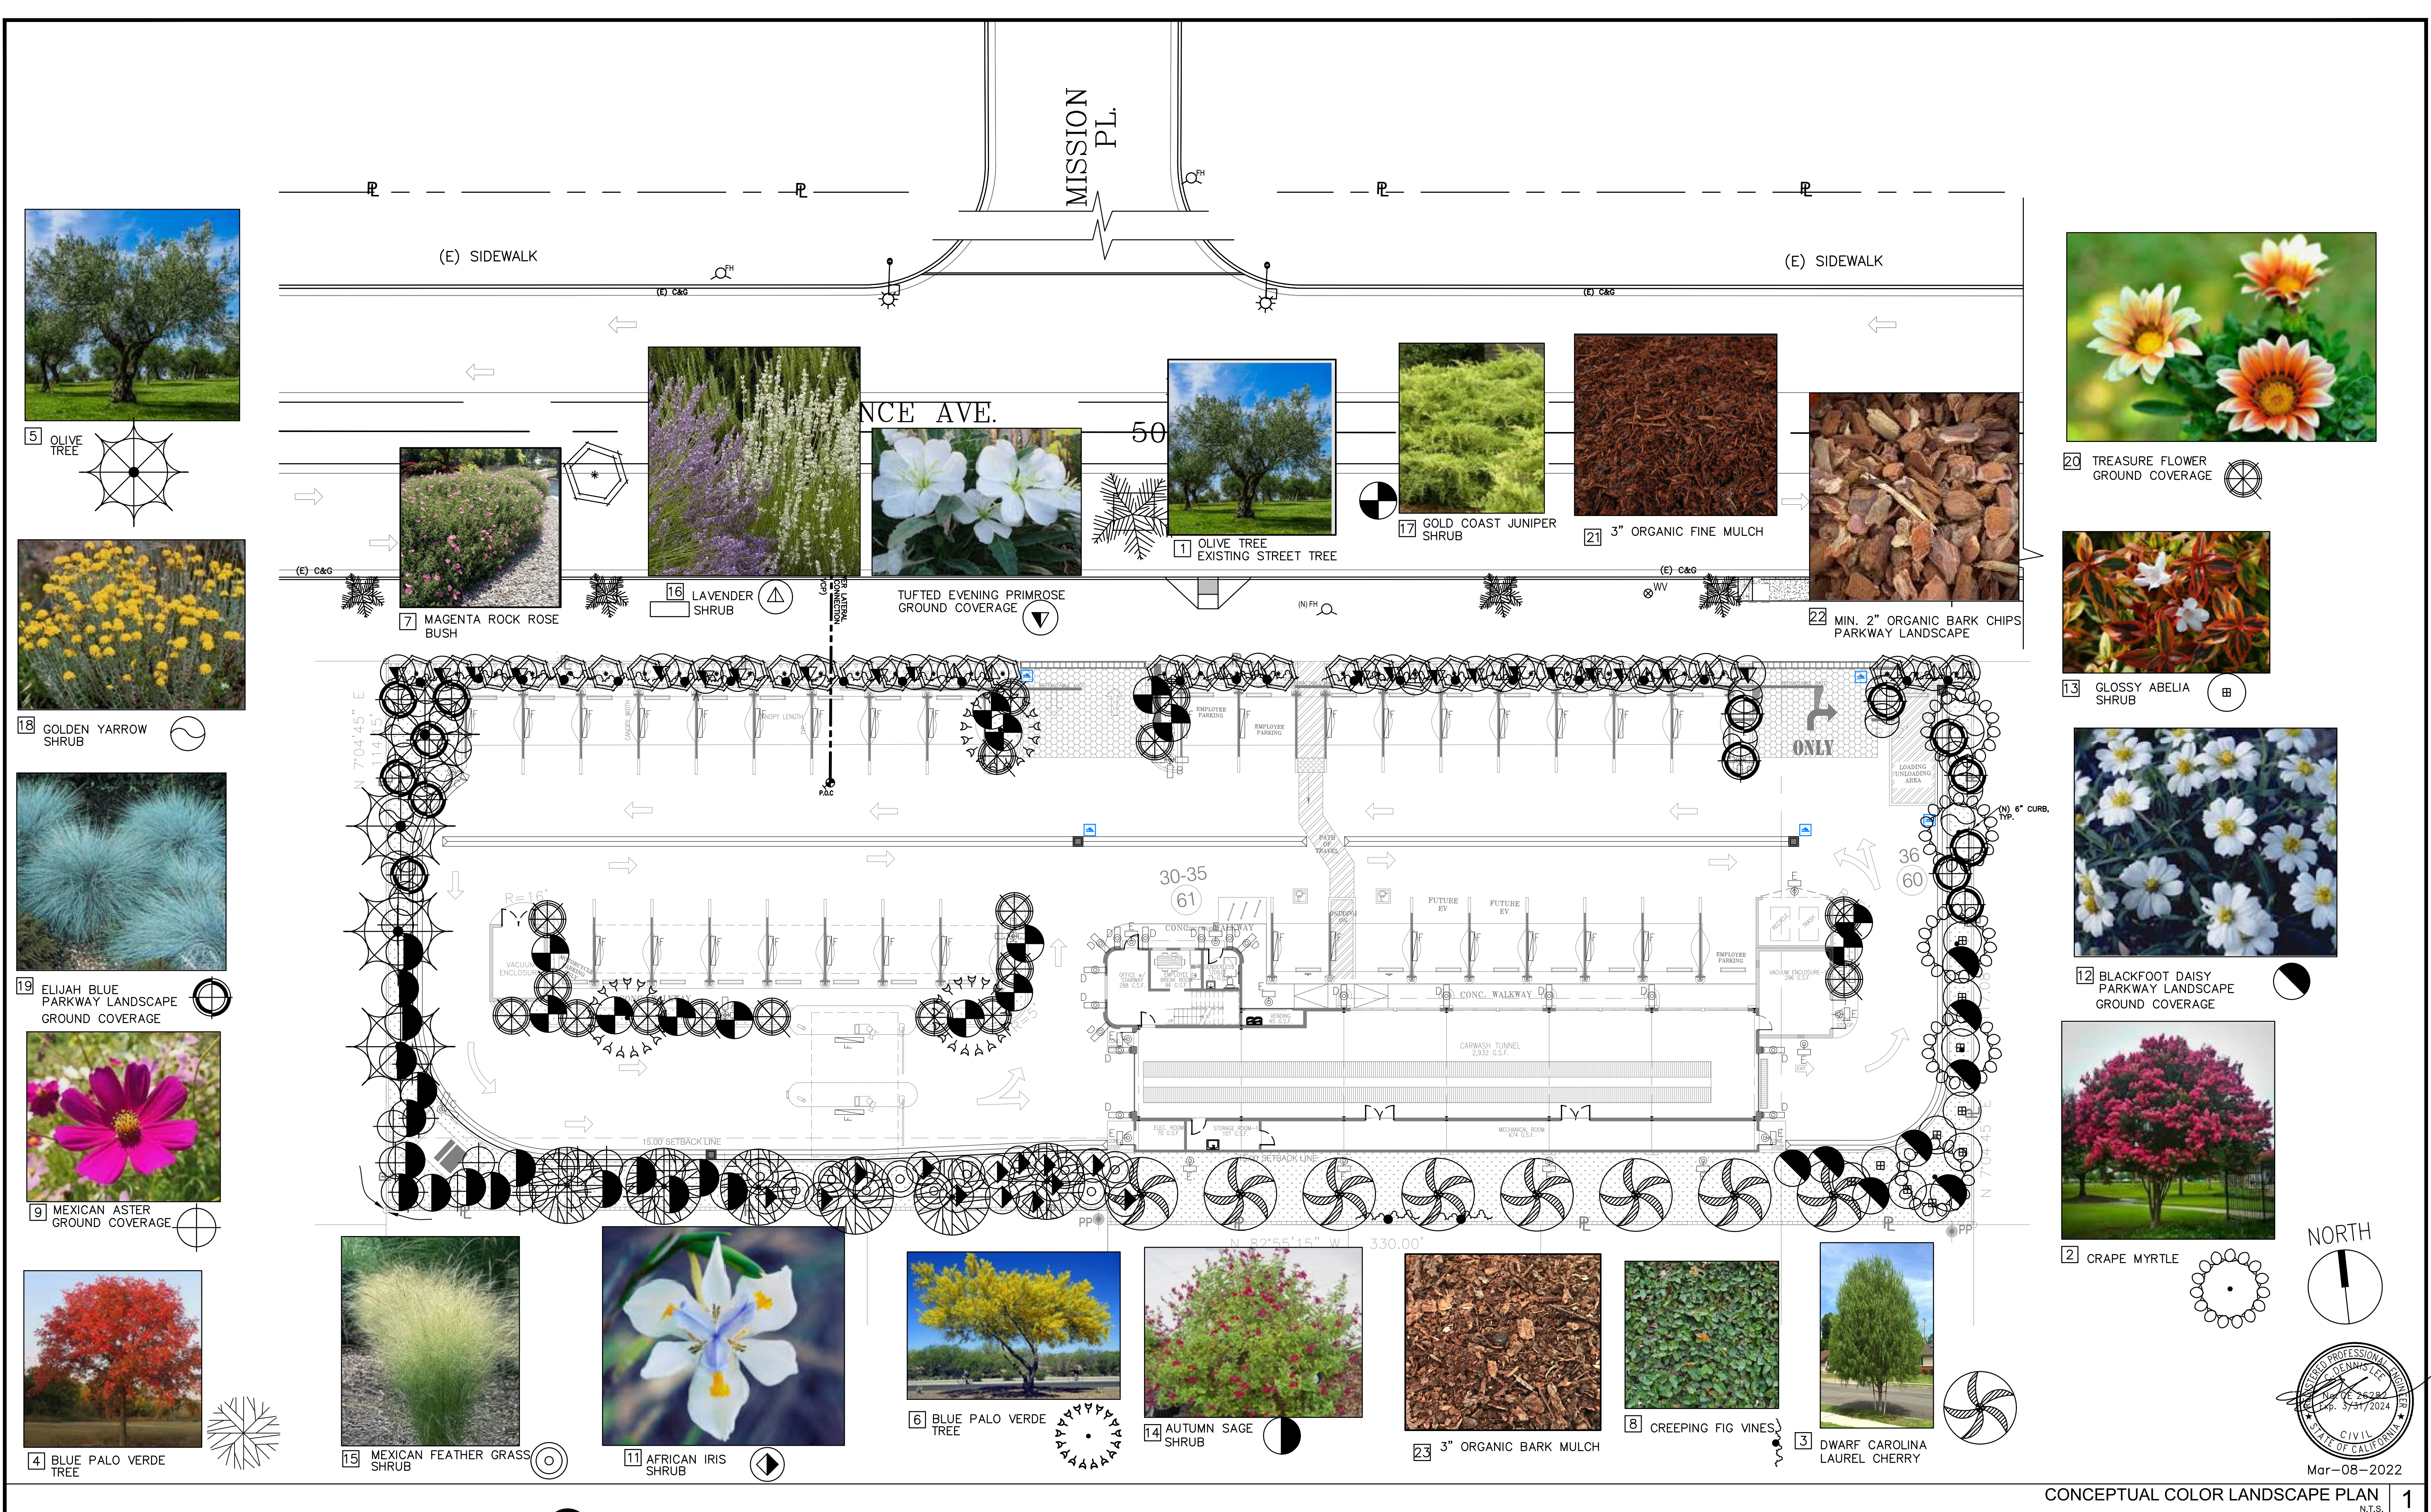

5 OLIVE TREE




18 GOLDEN YARROW SHRUB




19 ELIJAH BLUE PARKWAY LANDSCAPE GROUND COVERAGE



9 MEXICAN ASTER GROUND COVERAGE

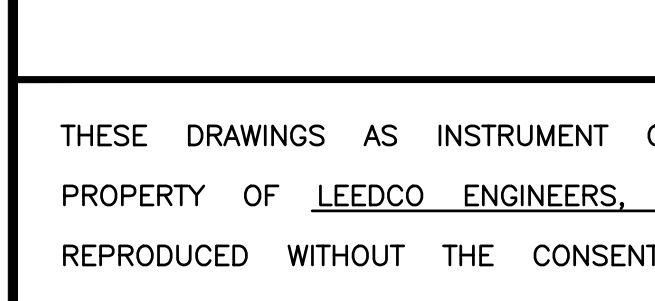

4 BLUE PALO VERDE TREE

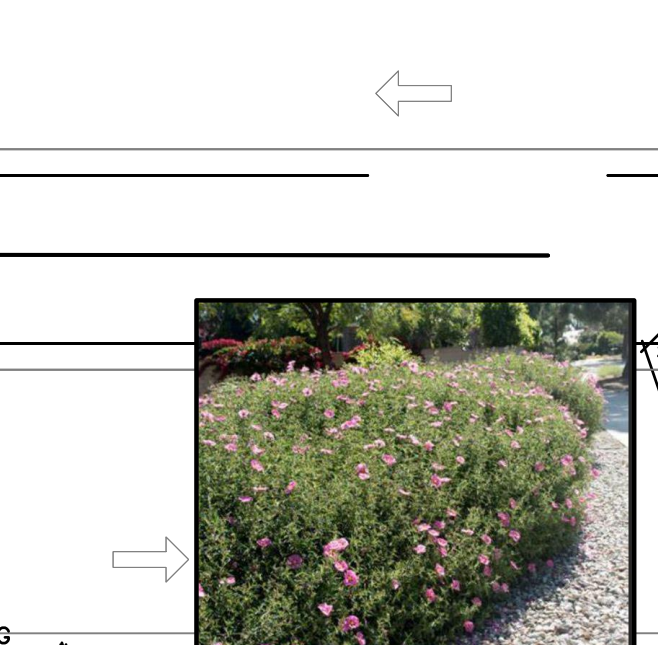


7 MAGENTA ROCK ROSE BUSH



16 LAVENDER SHRUB



TUFTED EVENING PRIMROSE GROUND COVERAGE

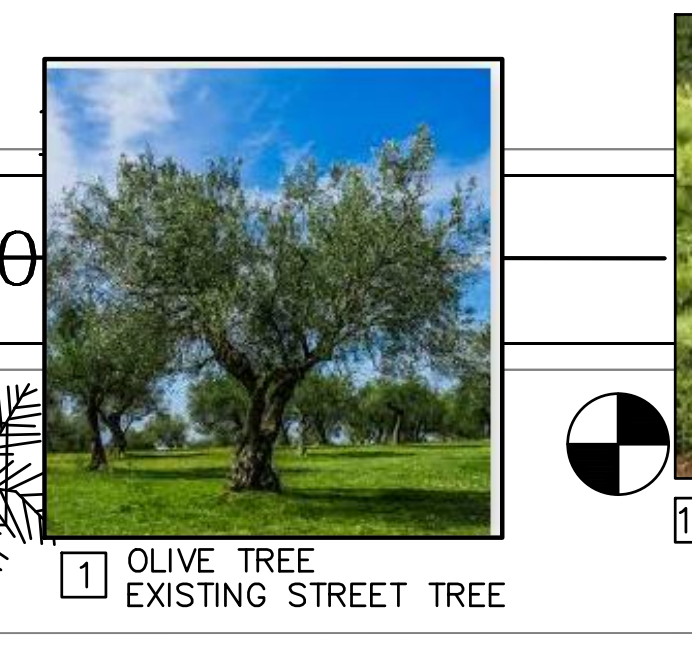


1 OLIVE TREE EXISTING STREET TREE



17 GOLD COAST JUNIPER SHRUB



21 3" ORGANIC FINE MULCH

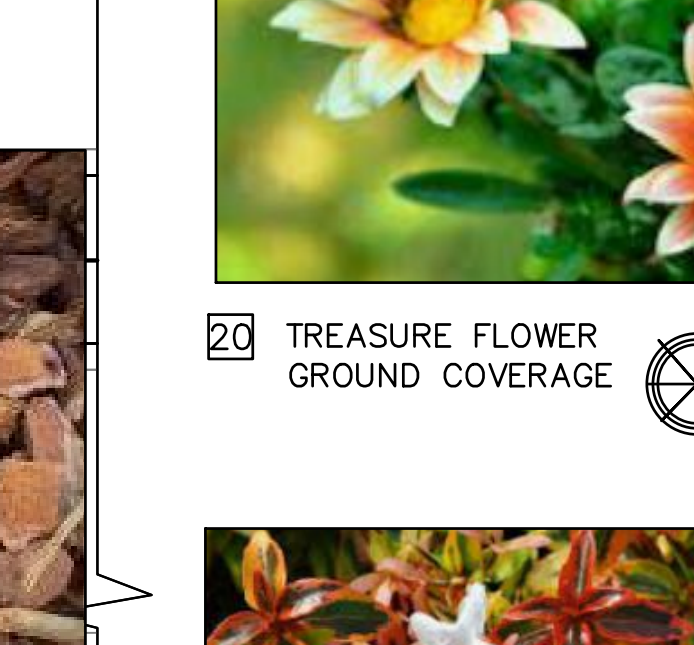

22 MIN. 2" ORGANIC BARK CHIPS PARKWAY LANDSCAPE



20 TREASURE FLOWER GROUND COVERAGE



13 GLOSSY ABELIA SHRUB



12 BLACKFOOT DAISY PARKWAY LANDSCAPE GROUND COVERAGE



2 CRAPE MYRTLE



15 MEXICAN FEATHER GRASS SHRUB




11 AFRICAN IRIS SHRUB




6 BLUE PALO VERDE TREE




14 AUTUMN SAGE SHRUB

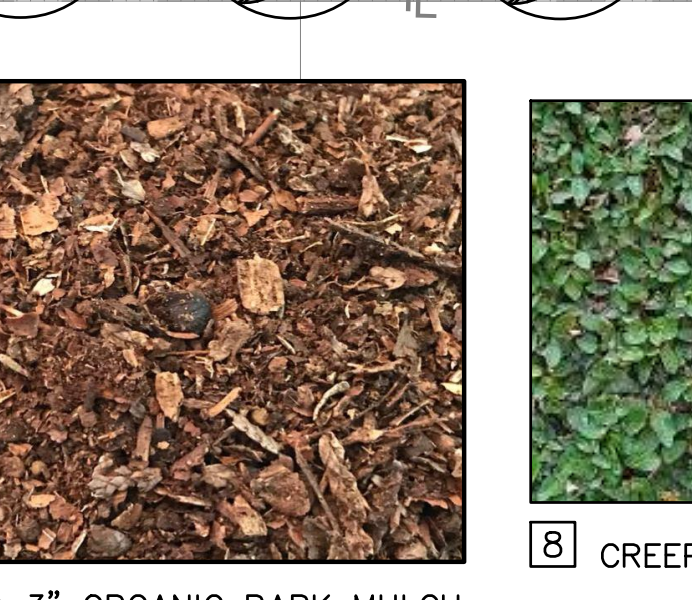


23 3" ORGANIC BARK MULCH

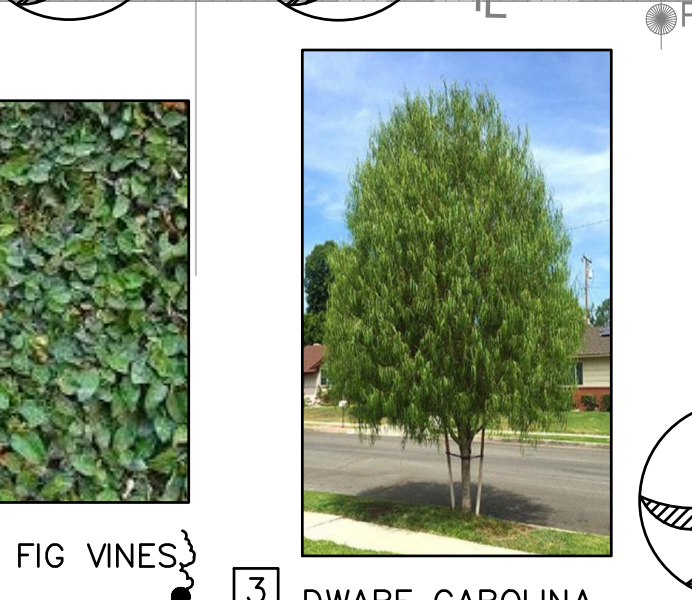


8 CREEPING FIG VINES

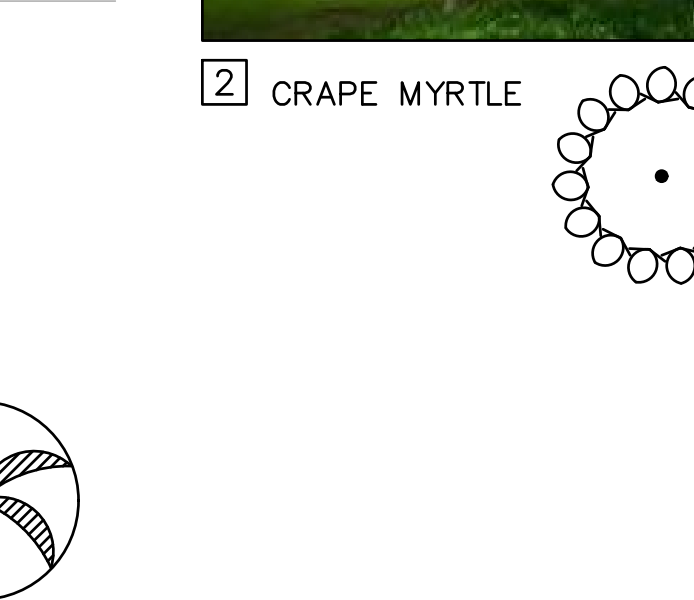


3 DWARF CAROLINA LAUREL CHERRY

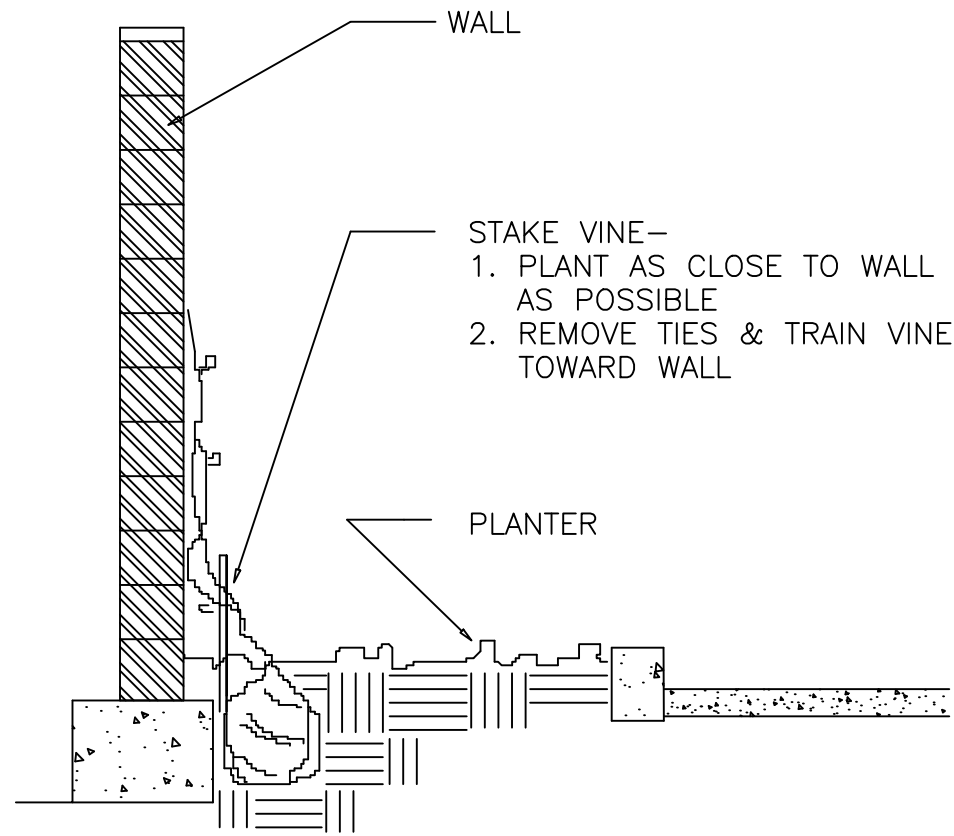

VINE PLANTING

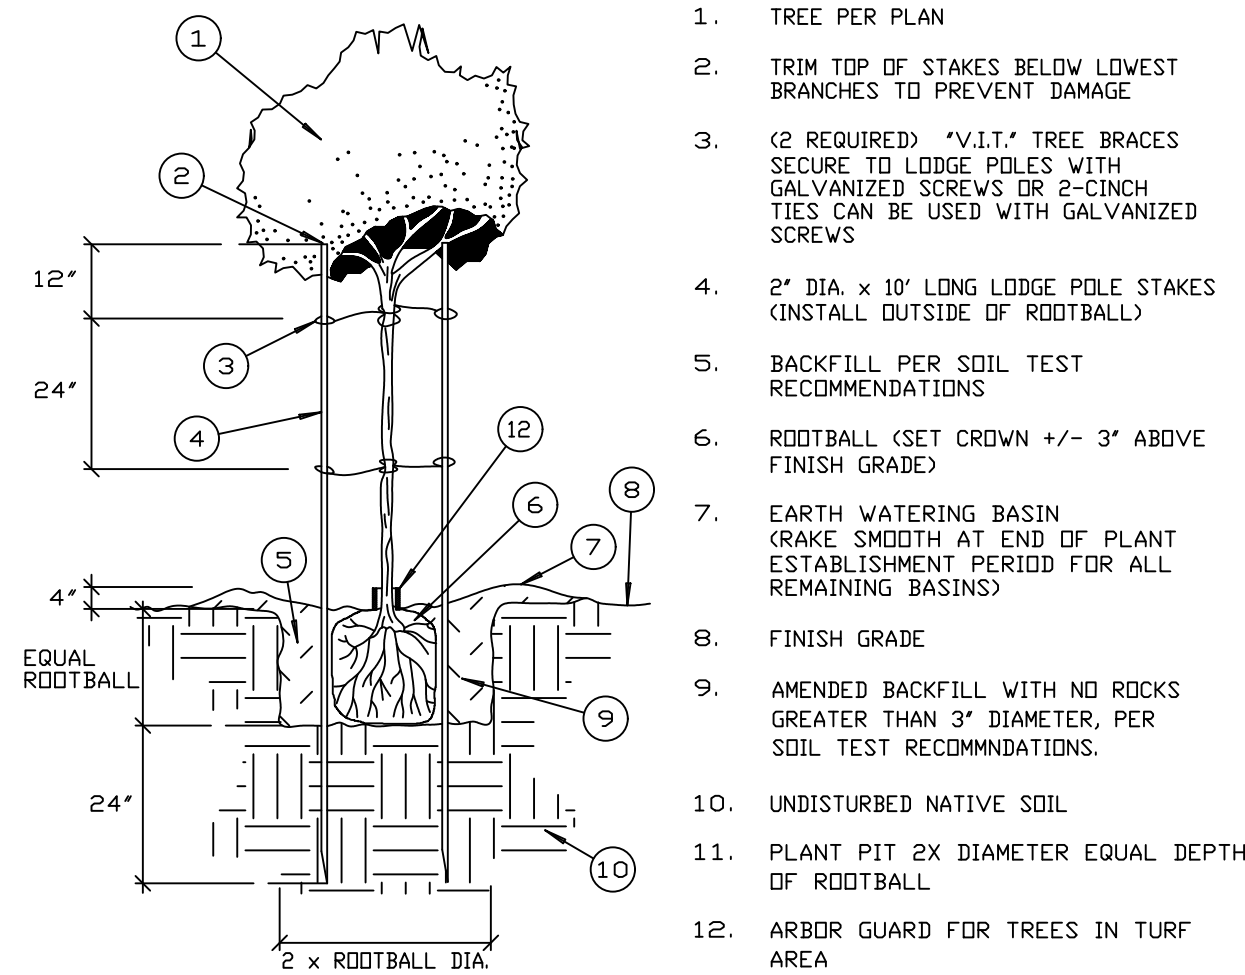



TREE PLANTING - 24" BOX & SMALLER

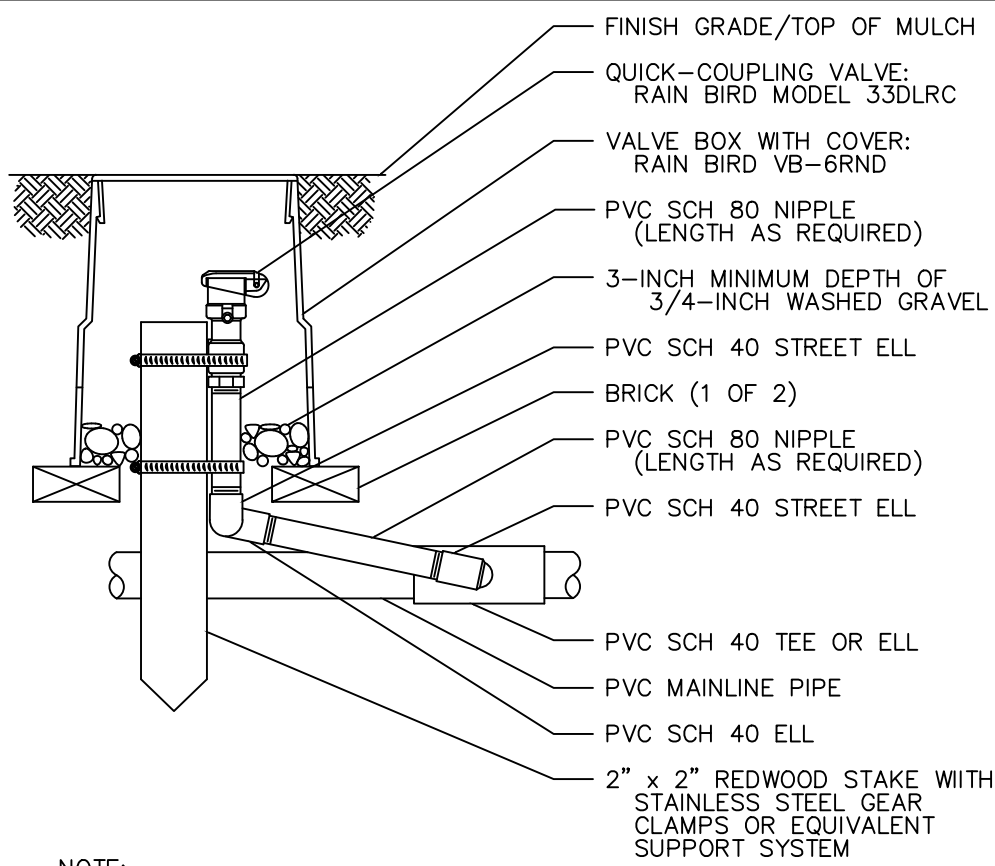


NOTE:
FURNISH FITTINGS AND PIPING NOMINALLY SIZED IDENTICAL TO
NOMINAL QUICK COUPLING VALVE INLET SIZE.

QUICK COUPLING VALVE


MAINTENANCE RESPONSIBILITY:
IMPROVEMENTS ARE TO BE MAINTAINED BY THE
DEVELOPER UNTIL MAINTENANCE RESPONSIBILITY
IS TURNED OVER TO THE OWNER OF THE PROJECT.

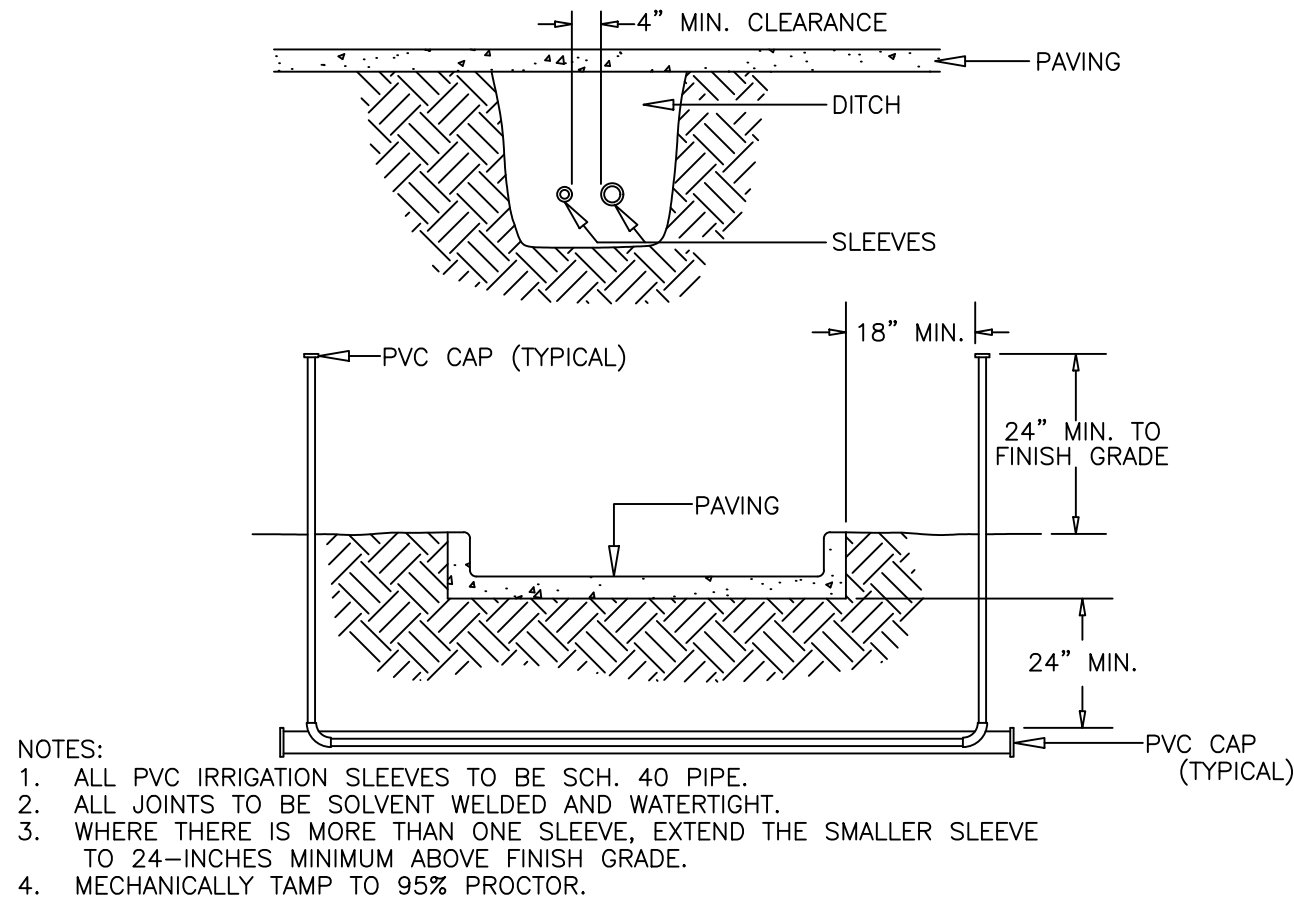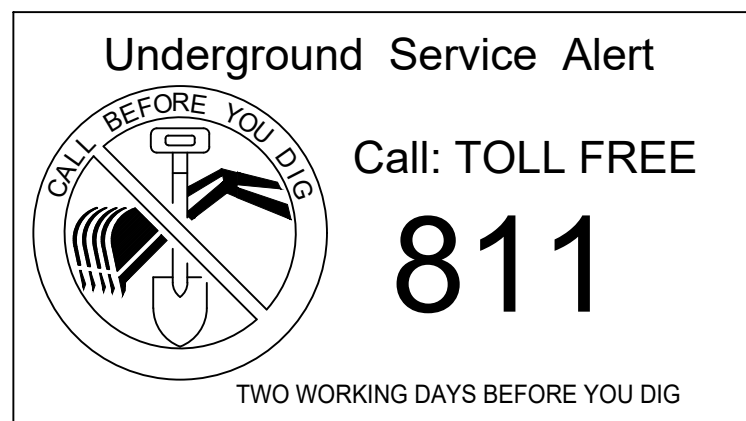


SLEEVING

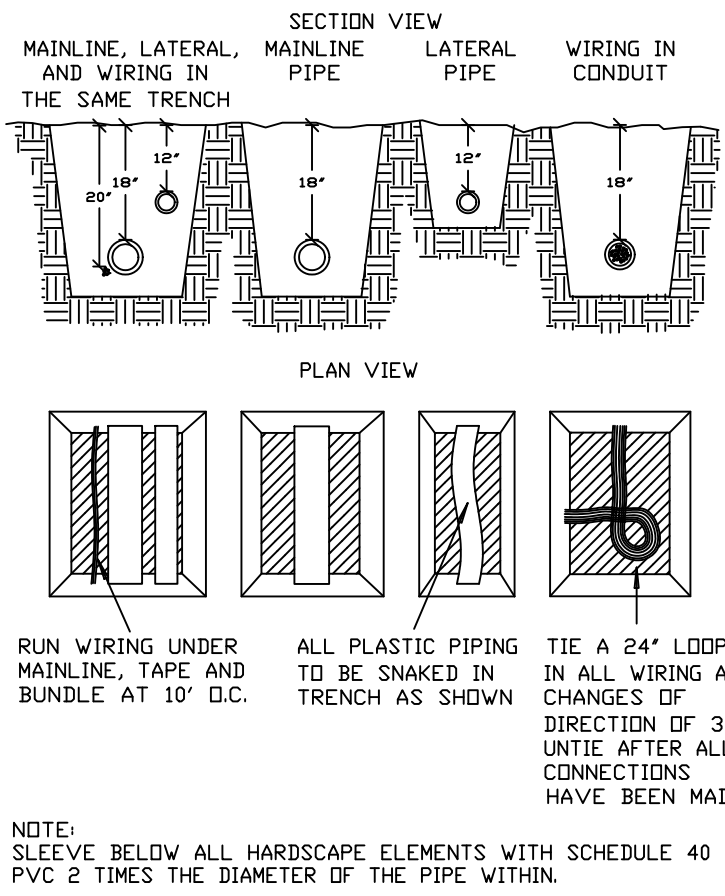


PIPE & WIRE TRENCHING

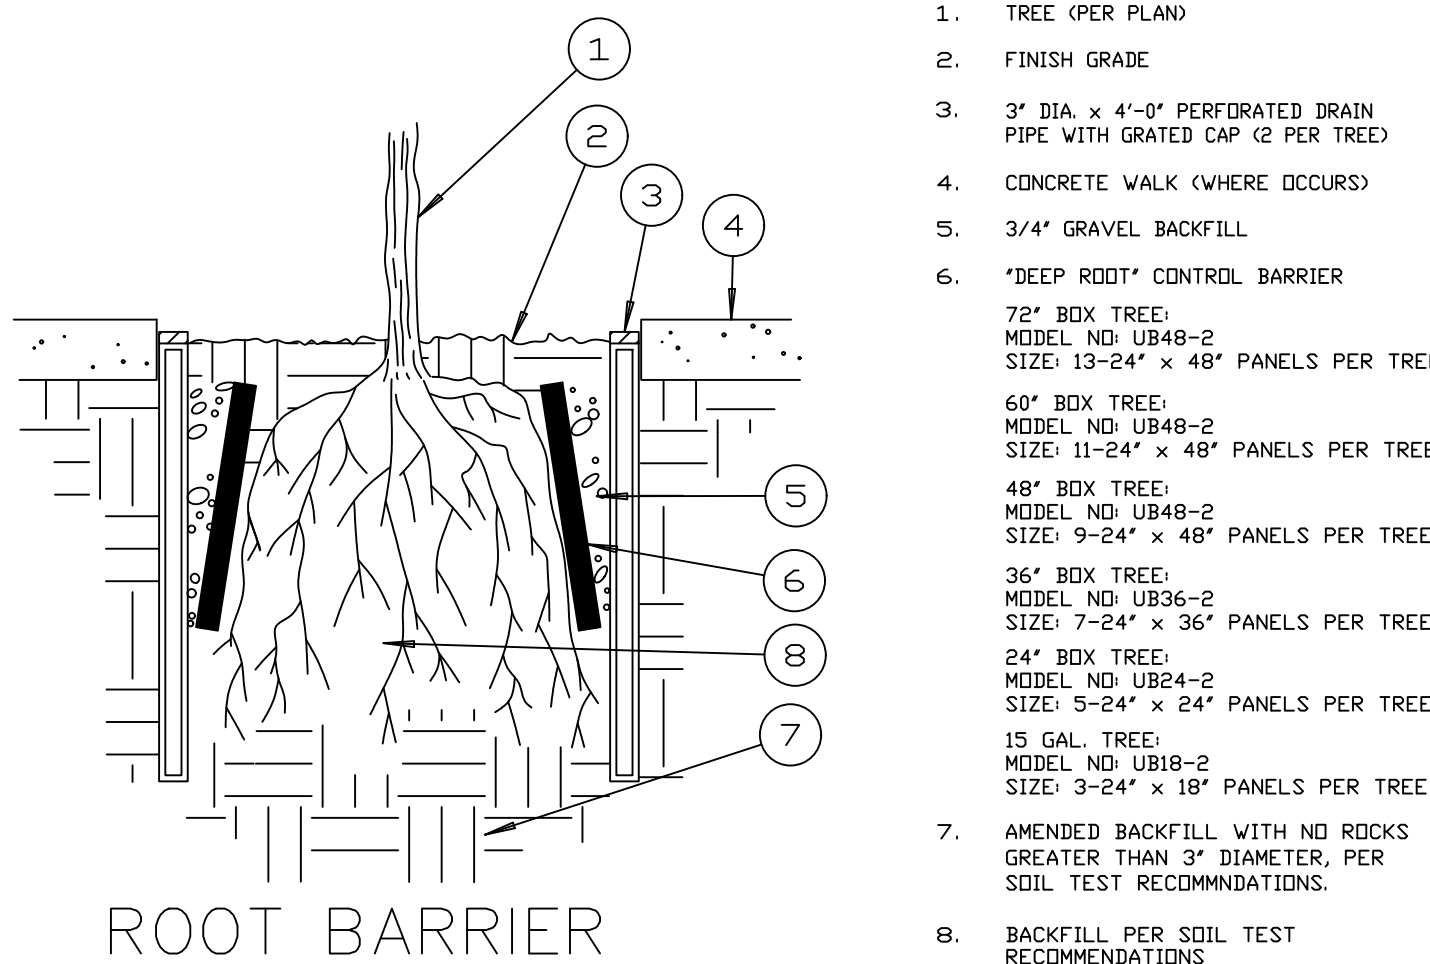


ROOT BARRIER

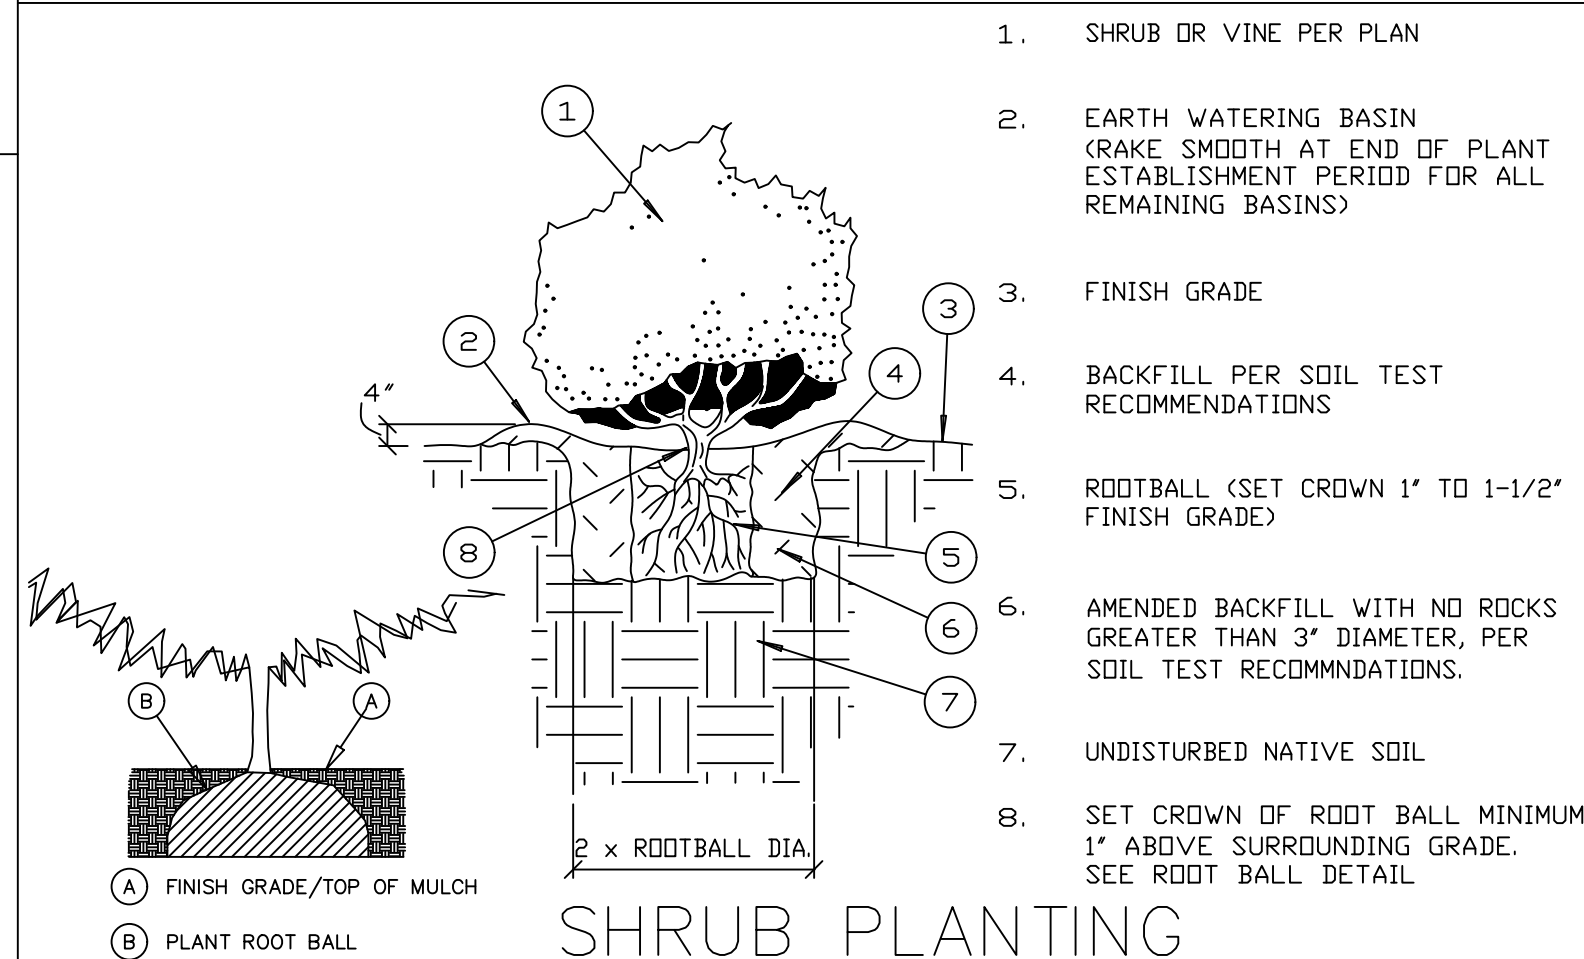


SHRUB PLANTING

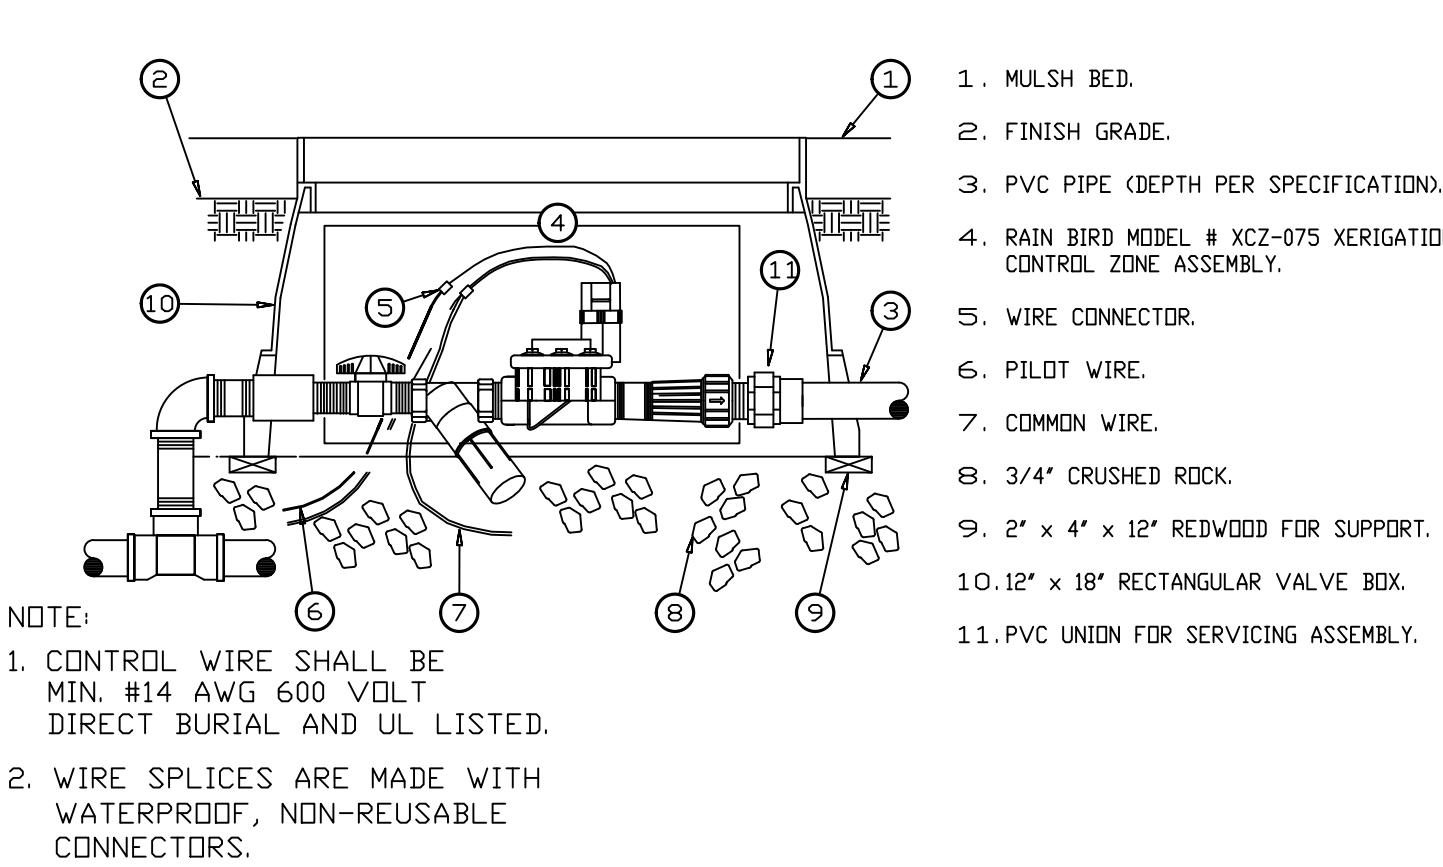


XERIGATION™ CONTROL ZONE IN VALVE BOX

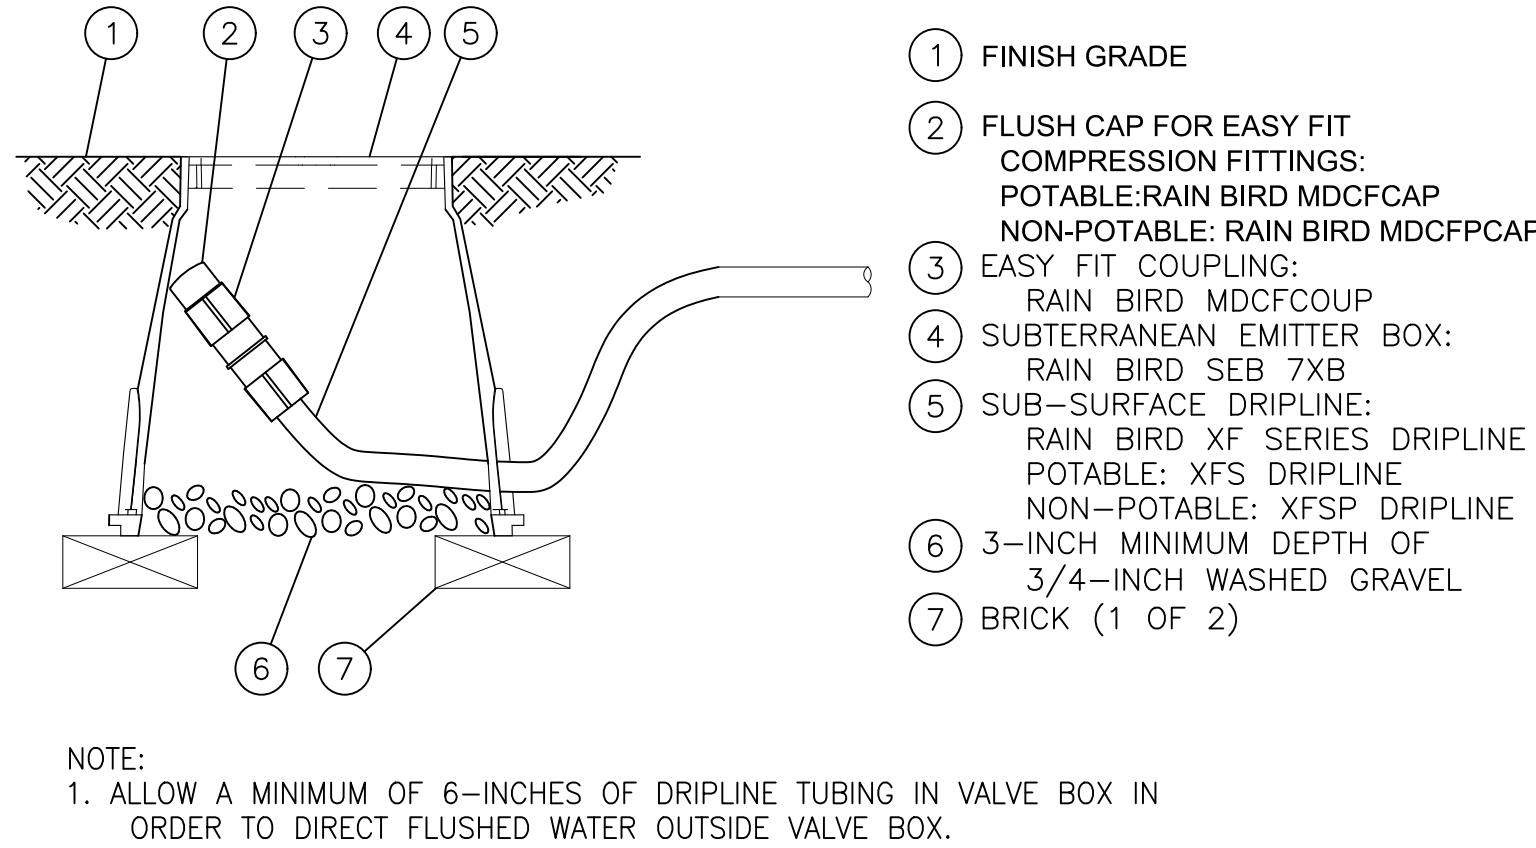


FLUSH VALVE

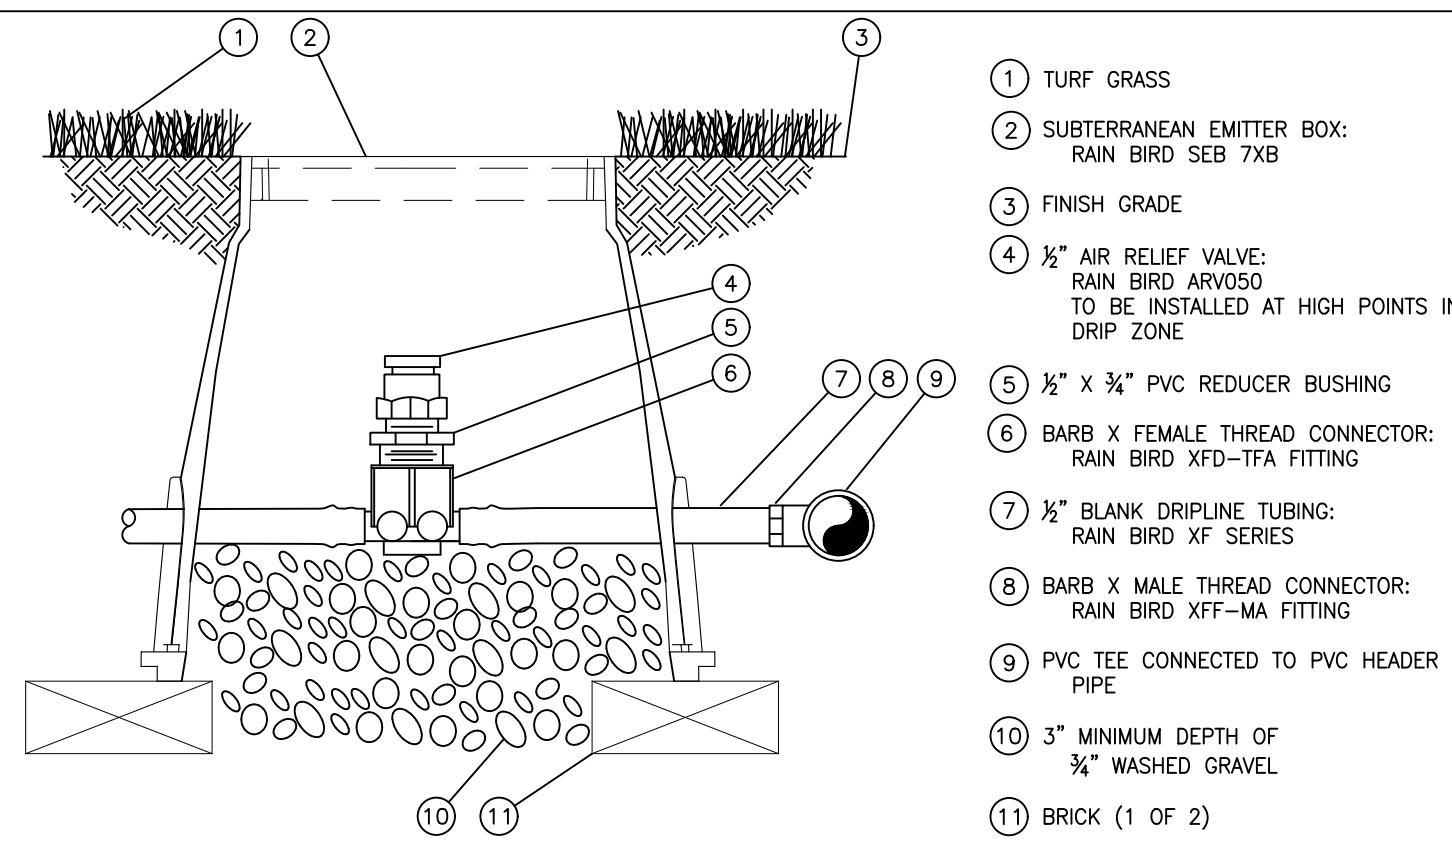


AIR VACUUM RELIEF VALVE

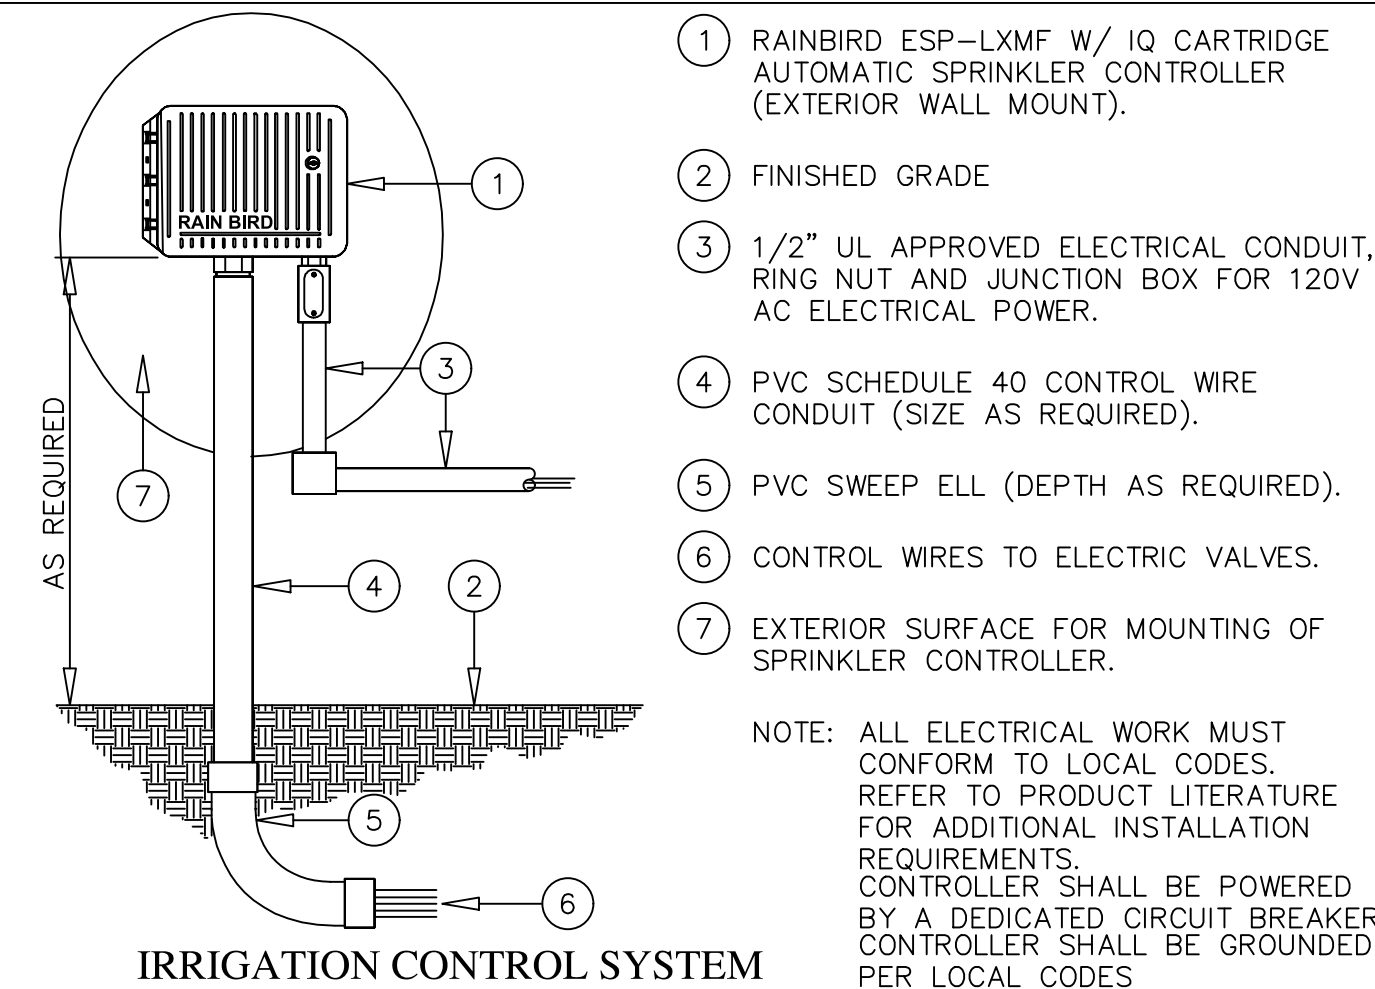

IRRIGATION CONTROL SYSTEM

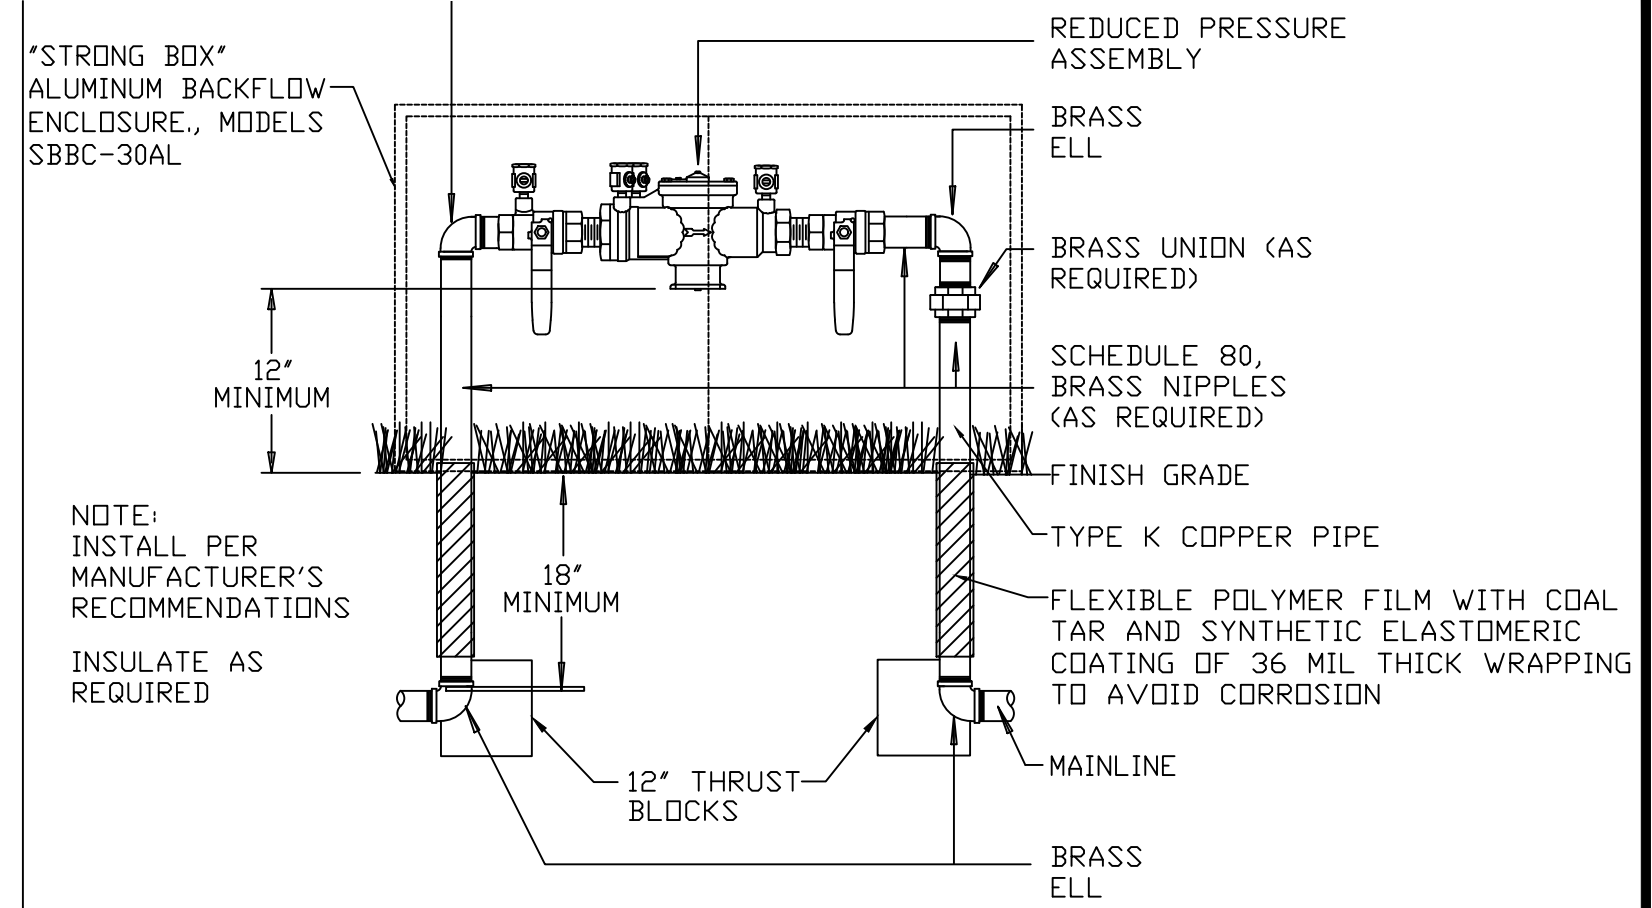


REDUCED PRESSURE ASSEMBLY

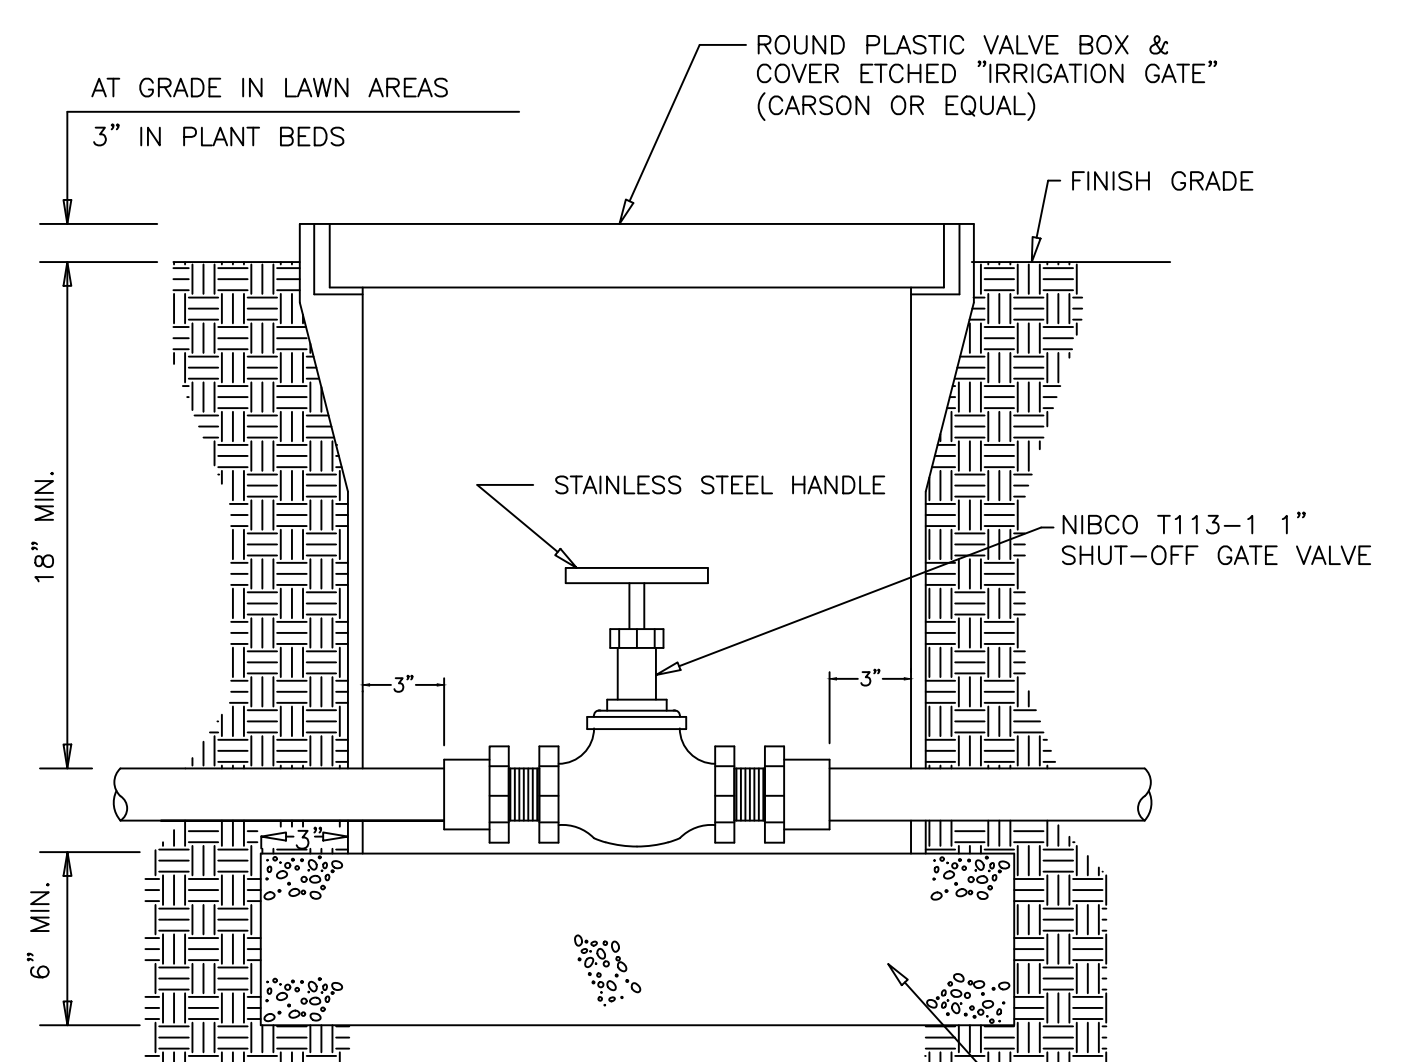


NOTES:
1. PLACE AGGREGATE PRIOR TO INSTALLATION OF VALVE BOX.
2. INSTALL CONTROL VALVES A MIN. OF 12" FROM STRUCTURES OR HARDSCAPING.
3. INSTALL VALVES IN PLANT BEDS WHERE EVER POSSIBLE NEXT TO SIDEWALKS.
4. PLACE VALVE BOX AT RIGHT ANGLES TO STRUCTURES OR HARDSCAPING.
5. PLACE AGGREGATE PRIOR TO INSTALLATION OF VALVE BOX.
6. ATTACH METAL VALVE IDENTIFICATION TAG WITH APPROPRIATE CONTROLLER AND VALVE NUMBER.

SHUT-OFF GATE VALVE

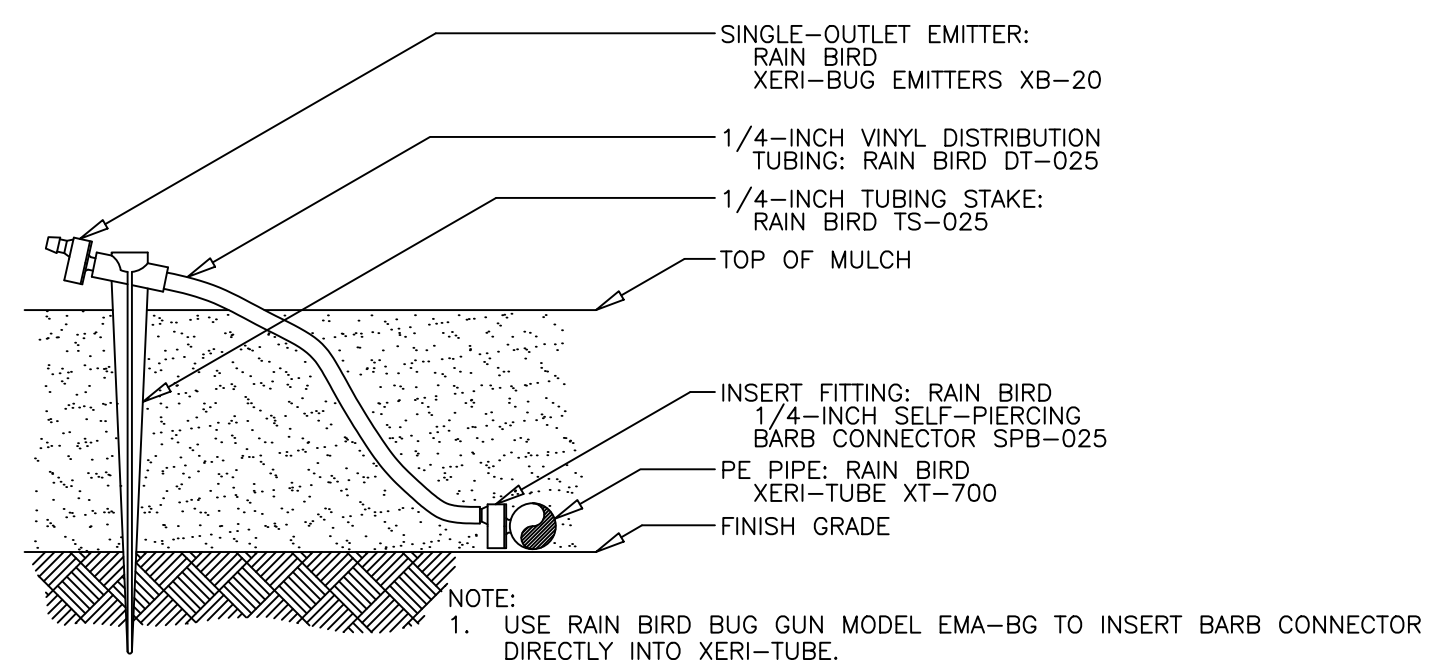


EMITTER INTO 1/4" TUBING

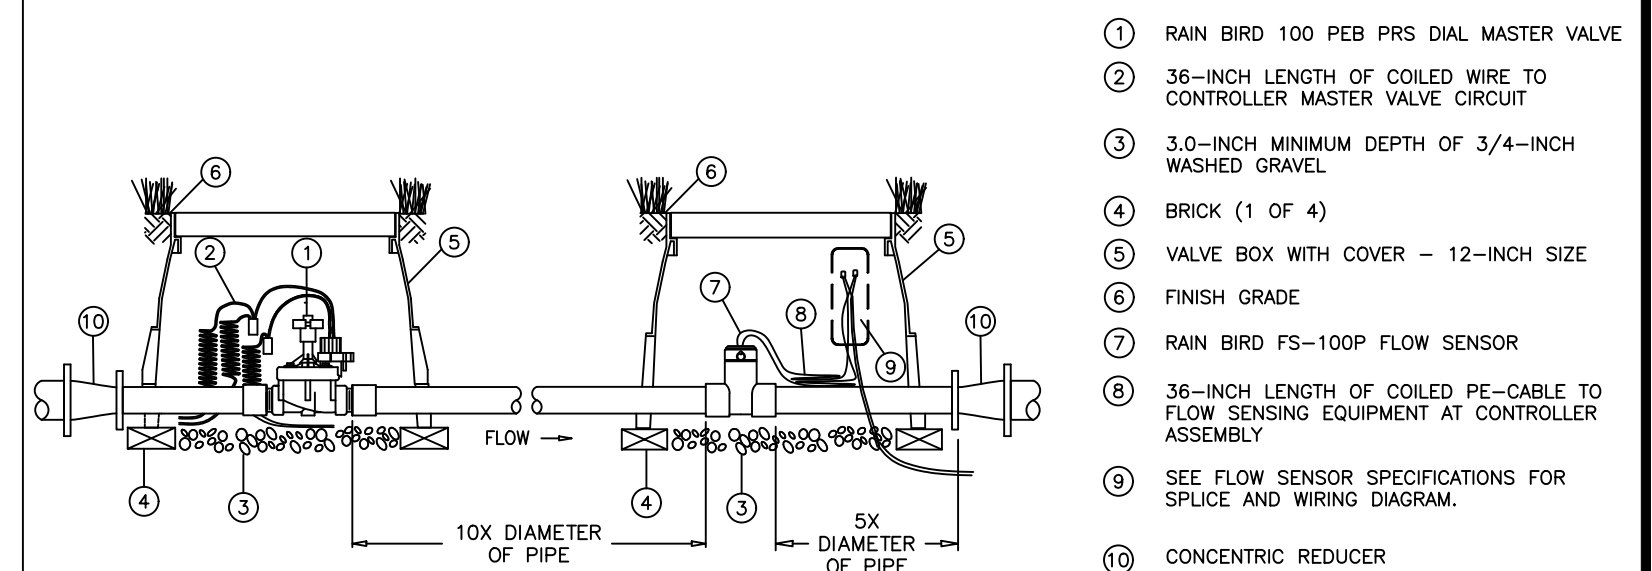

MASTER VALVE AND FLOW SENSOR

THESE DRAWINGS AS INSTRUMENT OF SERVICE ARE THE
PROPERTY OF LEEDCO ENGINEERS, INC. AND SHALL NOT BE
REPRODUCED WITHOUT THE CONSENT OF LEEDCO ENGINEERS, INC.

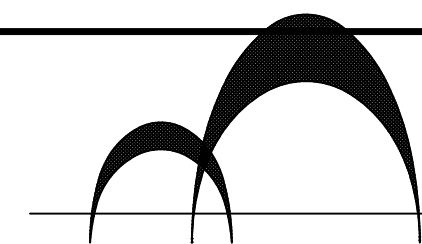

LEEDCO ENGINEERS, INC.
STRUCTURES • FOUNDATIONS

3380 FLAIR DRIVE, SUITE 225, EL MONTE, CA 91731 (626) 234-2247

TITLE: NEW AUTOMATED EXPRESS CAR WASH
OWNER: MOOGUN INVESTMENT, LLC
JOB ADDRESS: 3100 E. FLORENCE AVE., HUNTINGTON PARK, CA. 90255

IRRIGATION DETAILS
PLANTING DETAILS

APPROVED BY: C. D. LEE
DRAWN BY: G.M.A.
JOB NO.: 8107
DATE: 03-08-2022

L-4

RE: 3100 E. Florence Avenue, Huntington Park, CA 90255

The proposed business at 3100 E. Florence Avenue is fully automated drive-thru carwash system offering vacuum stations for use by carwash patrons. The following items are some of the main points of the business operation:

Proposed Operator:

The project owner, Moogun Investment LLC, has achieved a few successful car wash development experience in their development and operations in the last more than 6 years.

Number of employees:

Three (3) Employees

Position 1 – Payment and management (full time)

Position 2 – Guiding cars into the wash tunnel (full time)

Position 3 – Helpers and clean-up (part time)

Hours of Operation:

7 AM through 9 PM (7 days a week)

The Customer will enjoy the service provided by the Modern Car Wash System:

1. Customers drive through the designated entrance drive approach leading to a pay-kiosk or a pay booth where they choose and pay (cash/coin/credit) for the desired type of wash service. If a customer chooses an option not to take a carwash service at this point, there is an exit provided before the entrance into the wash tunnel.
2. Next the customer proceeds to the entrance of the carwash tunnel where they are guided by an attendant into the tunnel. Customers remain inside their vehicles as the car moves through the wash tunnel by means of a conveyor along the wash tunnel. Customers shall close all the doors and windows of their vehicles hand free from the steering wheel and foot not being on a break while on the conveyor inside the tunnel and during the wash operation.

3. Once the customer exits the wash tunnel he or she has a choice to exiting the property being satisfied with just an exterior wash or they can proceed to the self-service and vacuum stations. When at the vacuum stations customers have a wide array of car-care facilities including vacuum cleaning, tire pressurization, trash collection, waxing, and etc. Various car care products are provided at the vending machine area.
4. Customers who have chosen not to use the vacuum stations may use all exits toward Florence Avenue.


Carwash time from entry into property to exiting the tunnel is 4 minutes on the average.

Similar Carwashes developed and operated by applicant: YES

San Pedro Express Car Wash
3201 S. San Pedro Street
Los Angeles, CA 90011



SP Express Car Wash
8622 S. Figueroa Street
Los Angeles, CA 90003

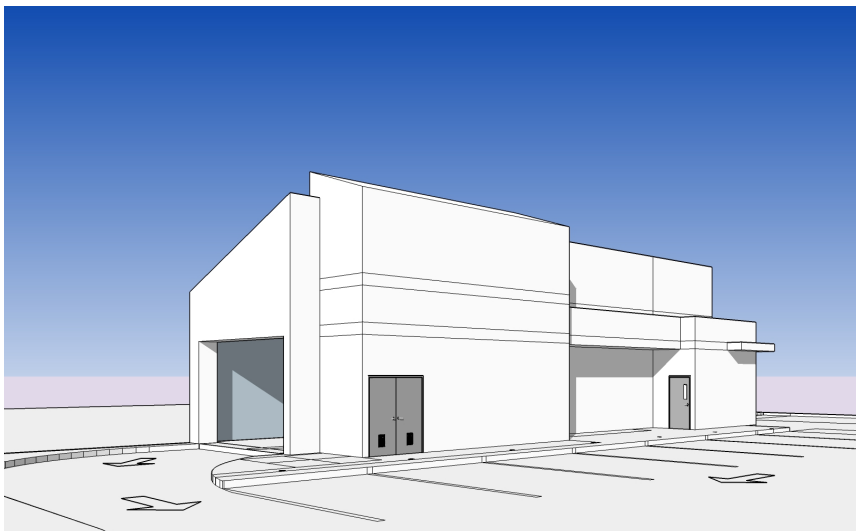

RECEIVED
SEP 09 2020
BY: _____

















